S.V.H. 234/30

FILED
2010 JUN 29 P 3:06
STEPHEN V. HALES
CLK.CT.CT.
WOR.CO

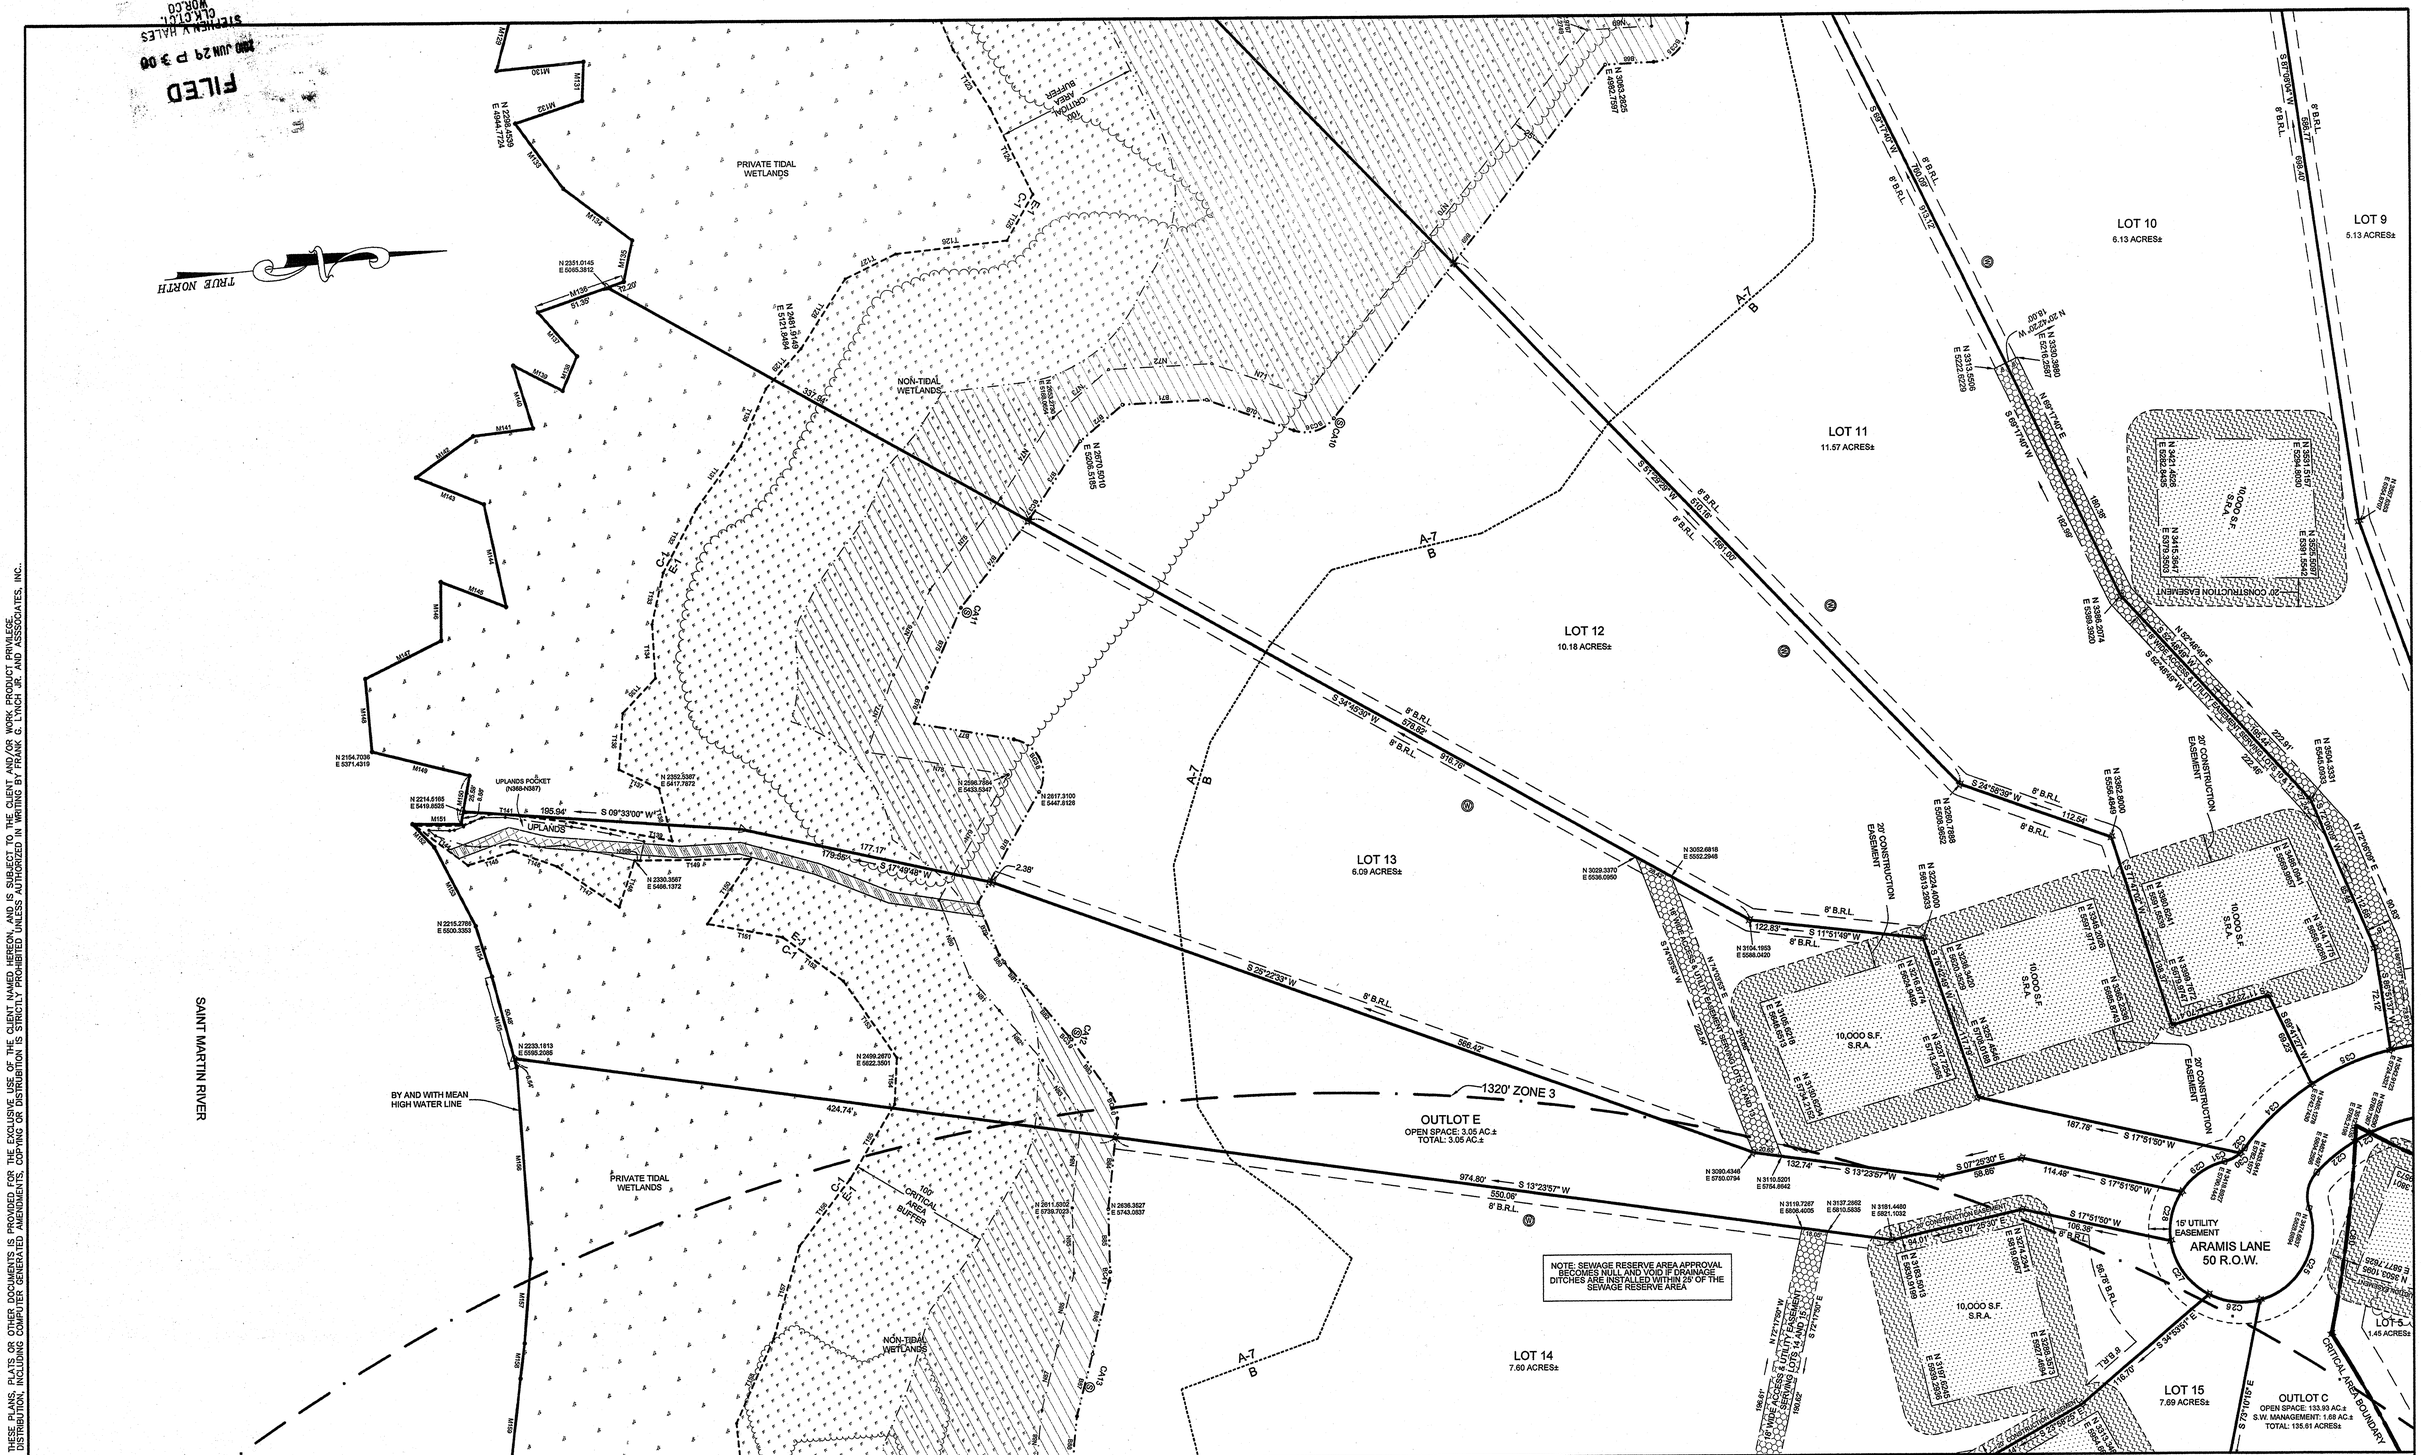

LEGEND

- DENOTES BOUNDARY LINE
- DENOTES TIDAL WETLANDS LINE
- DENOTES NON-TIDAL WETLANDS LINE
- DENOTES 25' NON-TIDAL WETLANDS BUFFER
- DENOTES CRITICAL AREA BUFFER
- DENOTES CRITICAL AREA BOUNDARY
- DENOTES FLOOD ZONE BOUNDARY
- DENOTES EXISTING WOODSLINE
- DENOTES S.R.A. CONSTRUCTION EASEMENT
- DENOTES ACCESS & UTILITY EASEMENT
- DENOTES FOUND IRON ROD
- DENOTES FOUND IRON PIPE
- DENOTES FOUND IRON BOUNDER
- DENOTES IRON ROD SET
- DENOTES CONCRETE MON. SET
- DENOTES PROPOSED WELL
- CA3 DENOTES CRITICAL AREA SIGN
- DENOTES FOREST CONSERVATION SIGN
- DENOTES FOREST CONSERVATION EASEMENT
- DENOTES NON TIDAL WETLANDS
- DENOTES EXPANDED CRITICAL AREA BUFFER
- DENOTES PRIVATE TIDAL WETLANDS
- DENOTES NON-TIDAL WETLANDS BUFFER IMPACTS
- DENOTES NON-TIDAL WETLANDS IMPACTS

GRAPHIC SCALE

50 0 25 50 100 200

(IN FEET)
1 inch = 50 ft.

LOT 13 & OUTLOT E
AQUA RESIDENCES AT MARYLAND'S INNER SHORES
("ARAMIS")

Frank G. Lynch, Jr.
& Associates, Inc.
SURVEYING · LAND PLANNING
10535 RACETRACK ROAD · BERLIN, MARYLAND 21811
(410) 641-5353 · 641-5773

DISK: BENCD#4

DESIGNED BY	N/A	SURVEYED BY	---	FILE NO.:	10534-08
DRAWN BY	B. OVERHOLT	DATE	6-04-2010	SHEET 12 OF 17	
CHECKED BY	FRANK G. LYNCH	SCALE	1"=50'		

THE INFORMATION CONTAINED ON THESE PLANS, PLATS OR OTHER DOCUMENTS IS PROVIDED FOR THE EXCLUSIVE USE OF THE CLIENT NAMED HEREON, AND IS SUBJECT TO THE CLIENT AND/OR WORK PRODUCT PRIVILEGE. ANY AMENDMENTS, COPYING OR DISTRIBUTION, INCLUDING COMPUTER GENERATED AMENDMENTS, COPYING OR DISTRIBUTION IS STRICTLY PROHIBITED UNLESS AUTHORIZED IN WRITING BY FRANK G. LYNCH JR. AND ASSSOCIATES, INC.

P179531 MSA CON 2157 8644-12
C:\Projects 2008\10534-08\dwg\ARAMIS REV 3-3-09.dwg, 13&E S12, 6/15/2010 4:35:55 PM