S.V.H. 234/39

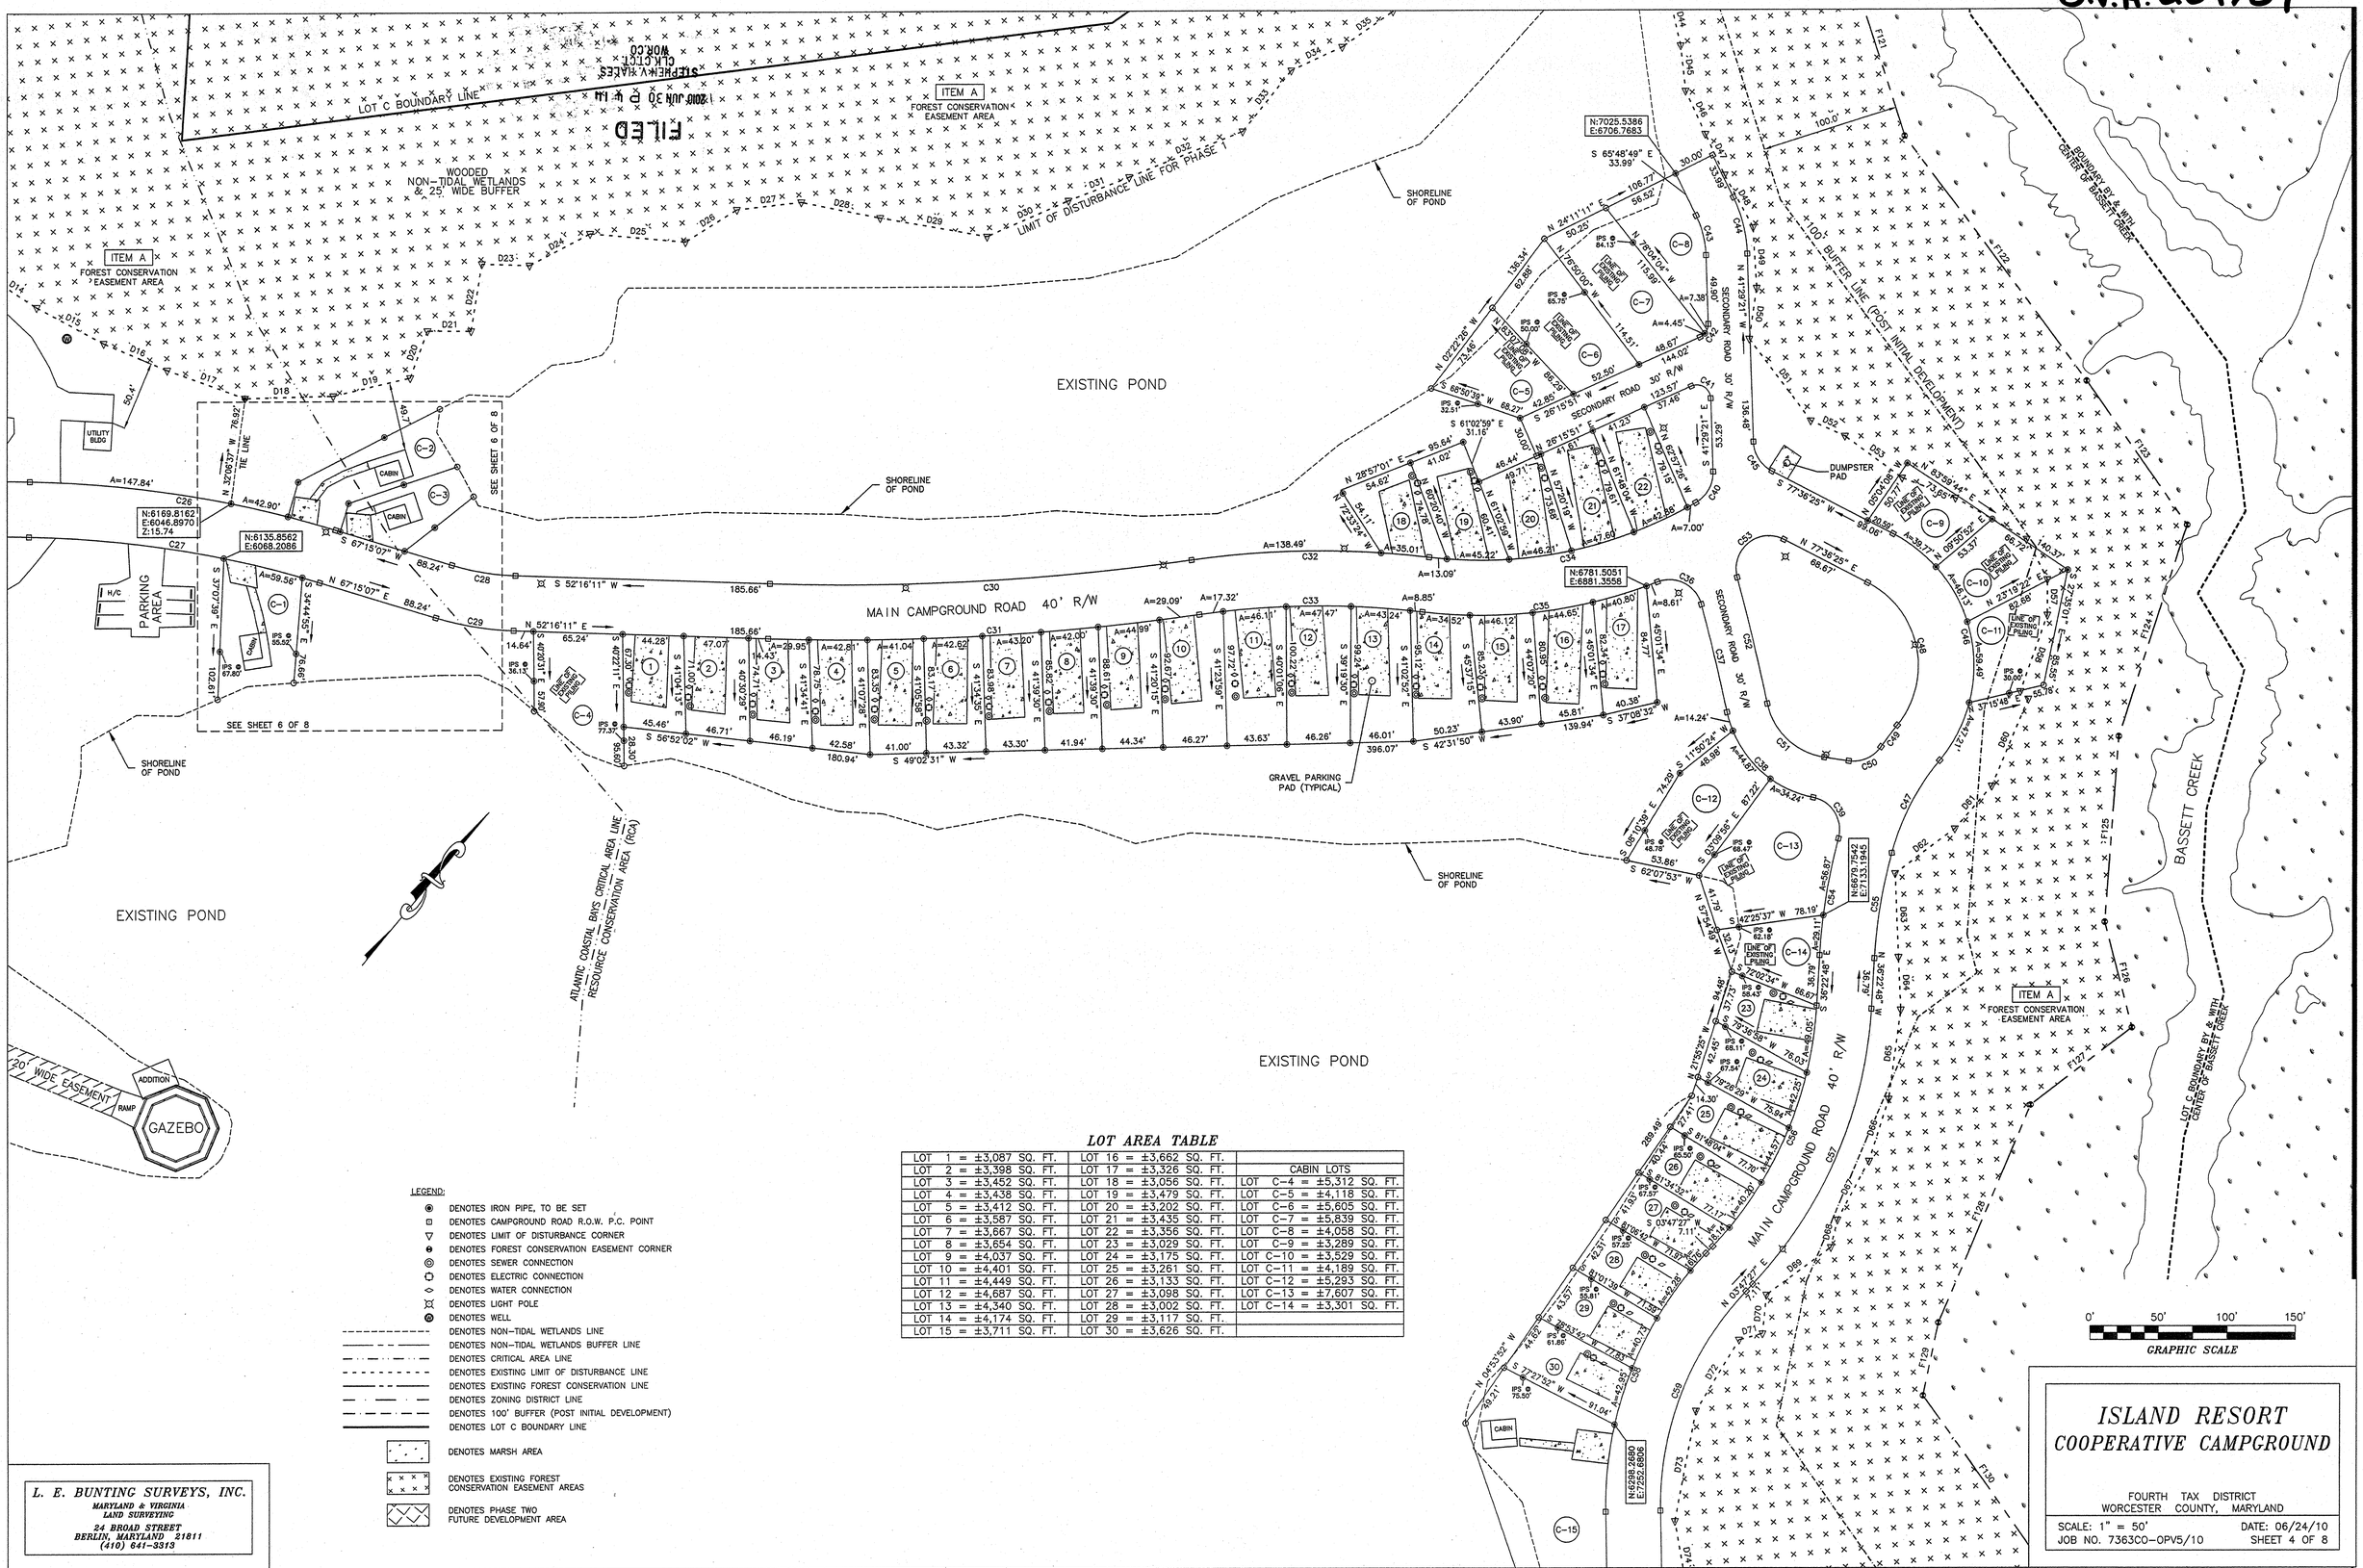

LOT AREA TABLE

LOT 1 = ±3,087 SQ. FT.	LOT 16 = ±3,662 SQ. FT.	
LOT 2 = ±3,398 SQ. FT.	LOT 17 = ±3,326 SQ. FT.	CABIN LOTS
LOT 3 = ±3,452 SQ. FT.	LOT 18 = ±3,056 SQ. FT.	LOT C-4 = ±5,312 SQ. FT.
LOT 4 = ±3,438 SQ. FT.	LOT 19 = ±3,479 SQ. FT.	LOT C-5 = ±4,118 SQ. FT.
LOT 5 = ±3,412 SQ. FT.	LOT 20 = ±3,202 SQ. FT.	LOT C-6 = ±5,605 SQ. FT.
LOT 6 = ±3,587 SQ. FT.	LOT 21 = ±3,435 SQ. FT.	LOT C-7 = ±5,839 SQ. FT.
LOT 7 = ±3,667 SQ. FT.	LOT 22 = ±3,356 SQ. FT.	LOT C-8 = ±4,058 SQ. FT.
LOT 8 = ±3,654 SQ. FT.	LOT 23 = ±3,029 SQ. FT.	LOT C-9 = ±3,289 SQ. FT.
LOT 9 = ±4,037 SQ. FT.	LOT 24 = ±3,175 SQ. FT.	LOT C-10 = ±3,529 SQ. FT.
LOT 10 = ±4,401 SQ. FT.	LOT 25 = ±3,261 SQ. FT.	LOT C-11 = ±4,189 SQ. FT.
LOT 11 = ±4,449 SQ. FT.	LOT 26 = ±3,133 SQ. FT.	LOT C-12 = ±5,293 SQ. FT.
LOT 12 = ±4,687 SQ. FT.	LOT 27 = ±3,098 SQ. FT.	LOT C-13 = ±7,607 SQ. FT.
LOT 13 = ±4,340 SQ. FT.	LOT 28 = ±3,002 SQ. FT.	LOT C-14 = ±3,301 SQ. FT.
LOT 14 = ±4,174 SQ. FT.	LOT 29 = ±3,117 SQ. FT.	
LOT 15 = ±3,711 SQ. FT.	LOT 30 = ±3,626 SQ. FT.	

LEGEND:

- DENOTES IRON PIPE, TO BE SET
- DENOTES CAMPGROUND ROAD R.O.W. P.C. POINT
- DENOTES LIMIT OF DISTURBANCE CORNER
- DENOTES FOREST CONSERVATION EASEMENT CORNER
- DENOTES SEWER CONNECTION
- DENOTES ELECTRIC CONNECTION
- DENOTES WATER CONNECTION
- DENOTES LIGHT POLE
- DENOTES WELL
- DENOTES NON-TIDAL WETLANDS LINE
- DENOTES NON-TIDAL WETLANDS BUFFER LINE
- DENOTES CRITICAL AREA LINE
- DENOTES EXISTING LIMIT OF DISTURBANCE LINE
- DENOTES EXISTING FOREST CONSERVATION LINE
- DENOTES ZONING DISTRICT LINE
- DENOTES 100' BUFFER (POST INITIAL DEVELOPMENT)
- DENOTES LOT C BOUNDARY LINE
- DENOTES MARSH AREA
- DENOTES EXISTING FOREST CONSERVATION EASEMENT AREAS
- DENOTES PHASE TWO FUTURE DEVELOPMENT AREA

L. E. BUNTING SURVEYS, INC.
MARYLAND & VIRGINIA LAND SURVEYING
24 BROAD STREET
BERLIN, MARYLAND 21811
(410) 641-3313

ISLAND RESORT COOPERATIVE CAMPGROUND

FOURTH TAX DISTRICT
WORCESTER COUNTY, MARYLAND

SCALE: 1" = 50' DATE: 06/24/10
JOB NO. 7363CO-OPV5/10 SHEET 4 OF 8

MSA CSU 2157 8645-4
P179540

Maryland State Archives