FILED
2012 NOV -7 PM 3:47
STEPHEN V. HALES
CLK. OF CT.
WOR. CO.

SVH LIBER 238 FOLIO 11
RECORDED
11/07/2012

PROPERTY LINE
UNIT ELEMENTS
LIMITED COMMON ELEMENTS
COMMON ELEMENTS

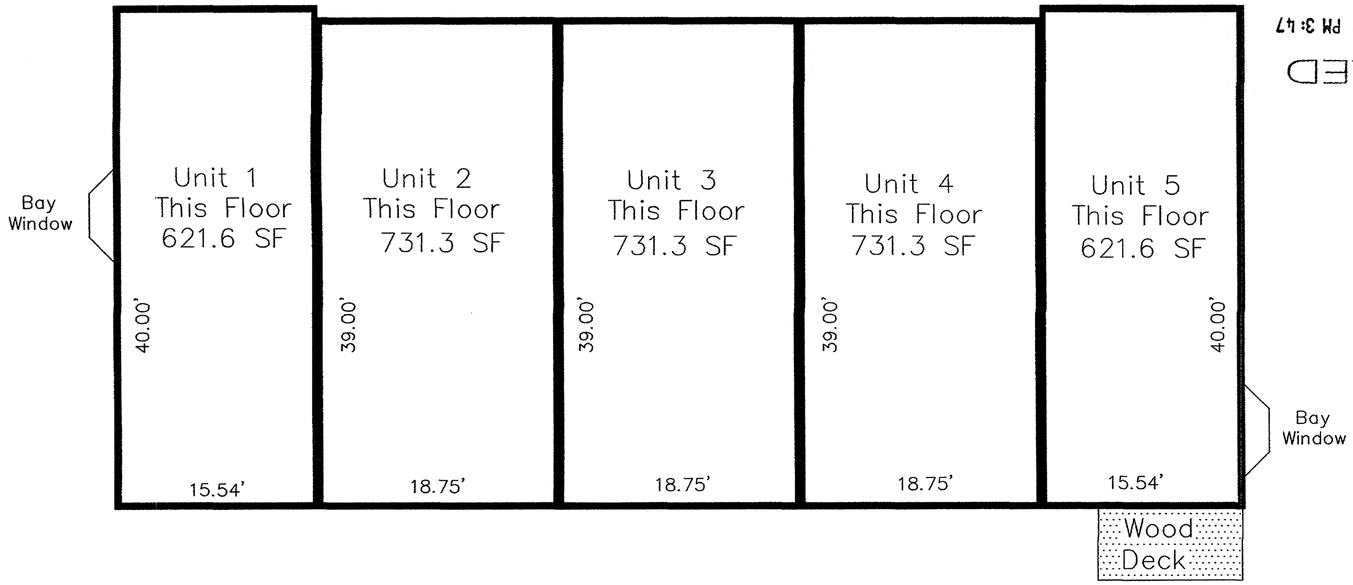

Third Floor

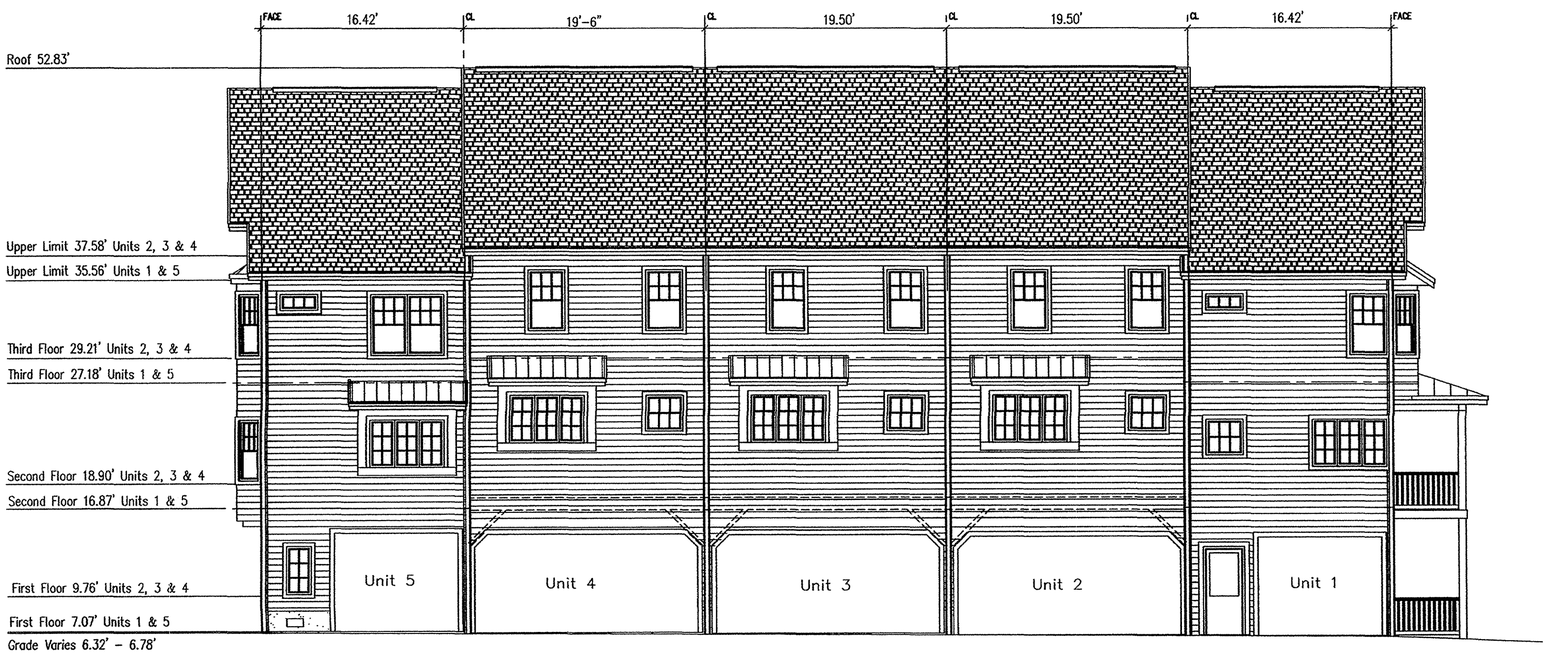

North Elevation

Elevations Based on NGVD

JOB # 8912
DATE: NOVEMBER 20, 2007
REV: SEPTEMBER 10, 2008
SCALE: 1/8" = 1'
PAGE 4 OF 4

SUNBURST TOWNHOUSE CONDOMINIUM

OCEAN CITY, MARYLAND
BLOCK 2,
C EDWARD SHUTE PLAT

LOEWER & ASSOCIATES
Engineers & Surveyors
10144 Greenbriar Drive
Berlin, Maryland 21811
410-641-4040

MSA CJU 2157 8838-4
P196169