SVH LIBER 238 FOLIO 21
RECORDED
12/11/2012

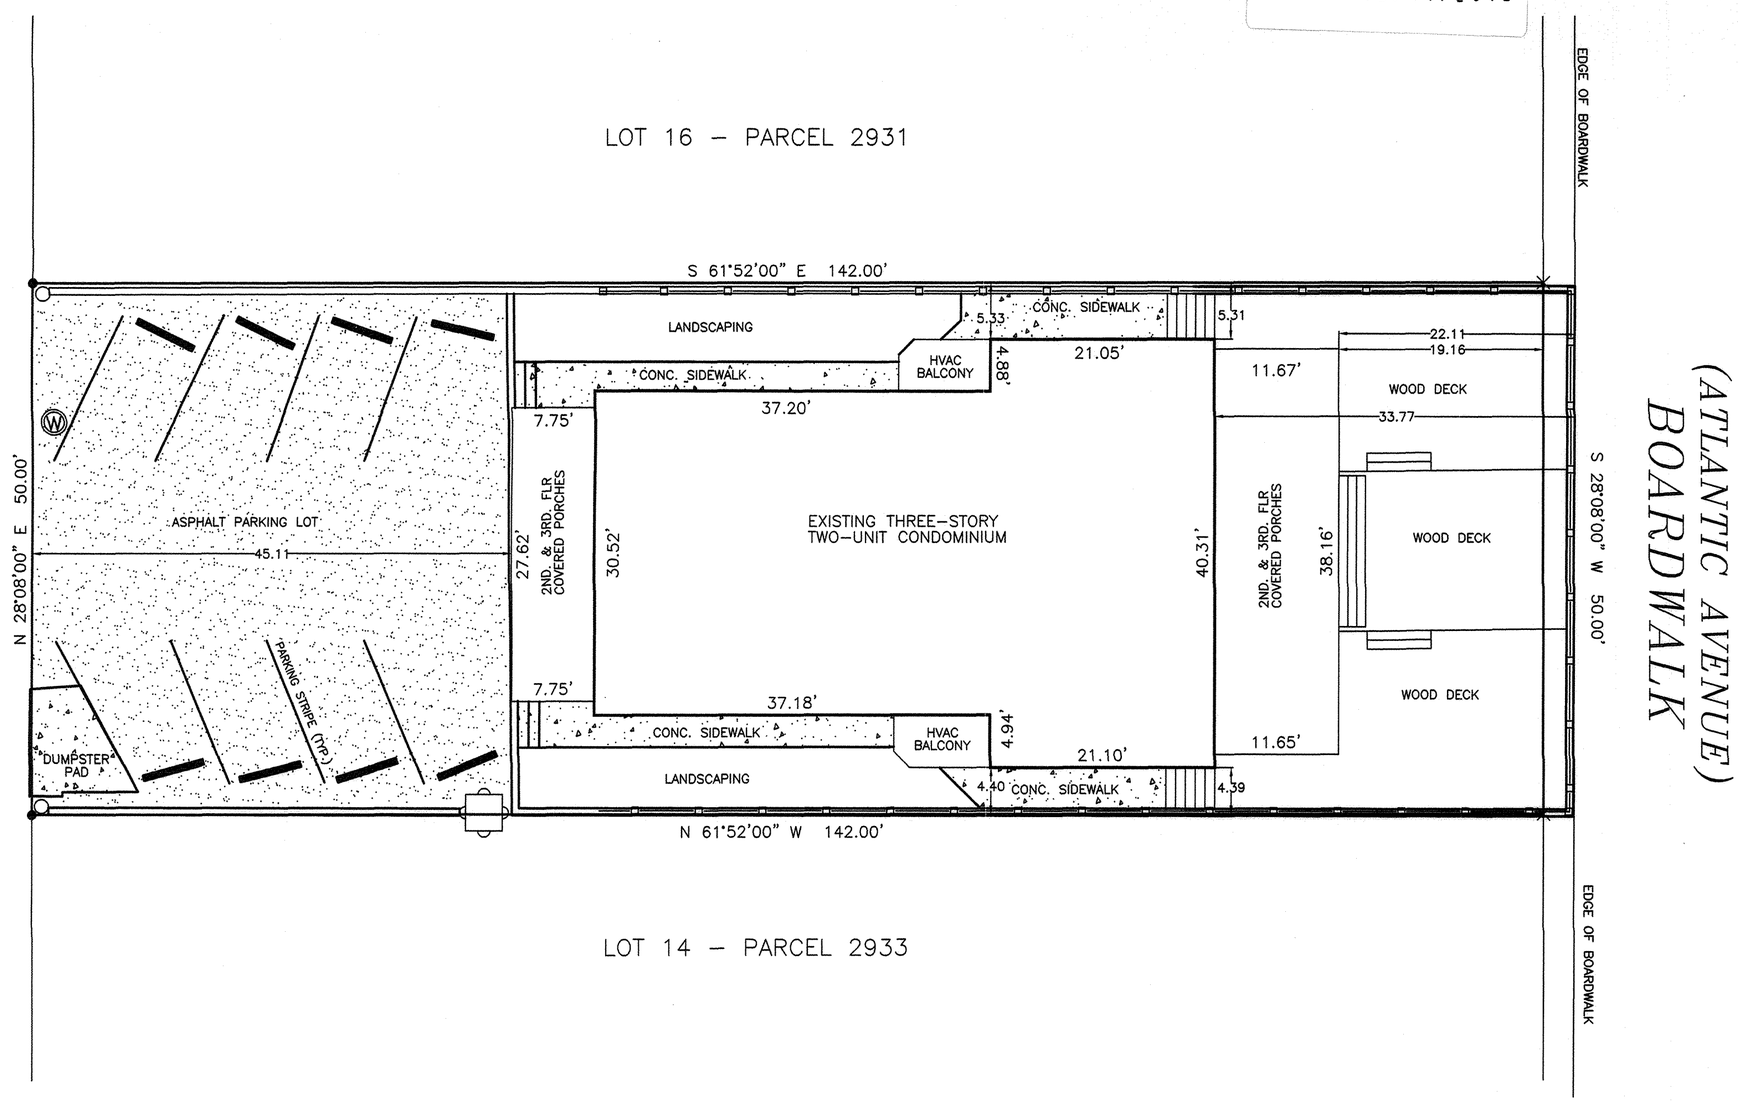

FILED
2012 DEC 11 AM 10: 18
STEPHEN V. HALES
CLK. C.T. C.T.
WOR. CO.

LEGEND

- × DENOTES X SCRATCH MARK
- ● DENOTES SET MAG NAIL
- DENOTES FENCE
- DENOTES ELECTRIC TRANSFORMER
- Ⓦ DENOTES WATER METER
- DENOTES PARKING BUMPER

0' 10' 20' 30'

SITE SURVEY

SHEET 2 OF 4

GREGORY P. WILKINS
SURVEYOR, INC.
12626 OLD BRIDGE ROAD
OCEAN CITY, MD 21842
(410)213-0222 – FAX 213-0332

SCALE:	1" = 10'	DATE:	11/14/2012
DRAWN BY:	MJB	JOB NO.:	7312

MSA CSM 2157 88472
P196825
Maryland State Archives