FILED
2013 JAN -3 AM 11:55
STEPHEN V. HALES
CLK. CT CT
WOR. CO.

SVH LIBER 238 FOLIO 36
RECORDED
01/03/2013

CURVE TABLE

CURVE	RADIUS	ARC LENGTH	CHORD LENGTH	CHORD BEARING	DELTA ANGLE
C1	2954.36'	370.56'	370.32'	N 41°36'45" E	07°11'12"
C2	225.00'	195.31'	189.24'	S 48°20'53" E	49°44'10"
C3	255.00'	221.36'	214.47'	N 48°20'53" W	49°44'10"

LINE TABLE

LINE	BEARING	DISTANCE	
L1	S 29°07'20" E	445.58'	
L2	N 60°52'40" E	30.00'	
L3	N 29°07'20" W	444.10'	
L4	N 23°28'48" W	16.72'	
L5	N 23°28'48" W	435.19'	
L6	N 63°47'36" E	151.08'	
L7	N 05°56'22" W	89.68'	
L8	N 39°34'18" W	231.53'	
L9	S 58°55'53" W	114.77'	
L10	N 23°28'48" W	690.41'	
L11	S 74°55'19" E	515.65'	
L12	N 26°48'05" W	127.87'	
L13	N 27°26'55" E	101.31'	(TO TIE LINE)
L14	S 54°52'49" E	364.61'	
L15	S 62°04'40" W	420.83'	(TIE LINE ONLY)
L16	S 58°00'38" W	392.64'	(TIE LINE ONLY)
L17	N 29°07'20" W	194.79'	(TO TIE LINE)
L18	N 29°07'20" W	585.22'	(TO TIE LINE)
L19	S 68°52'40" W	364.05'	

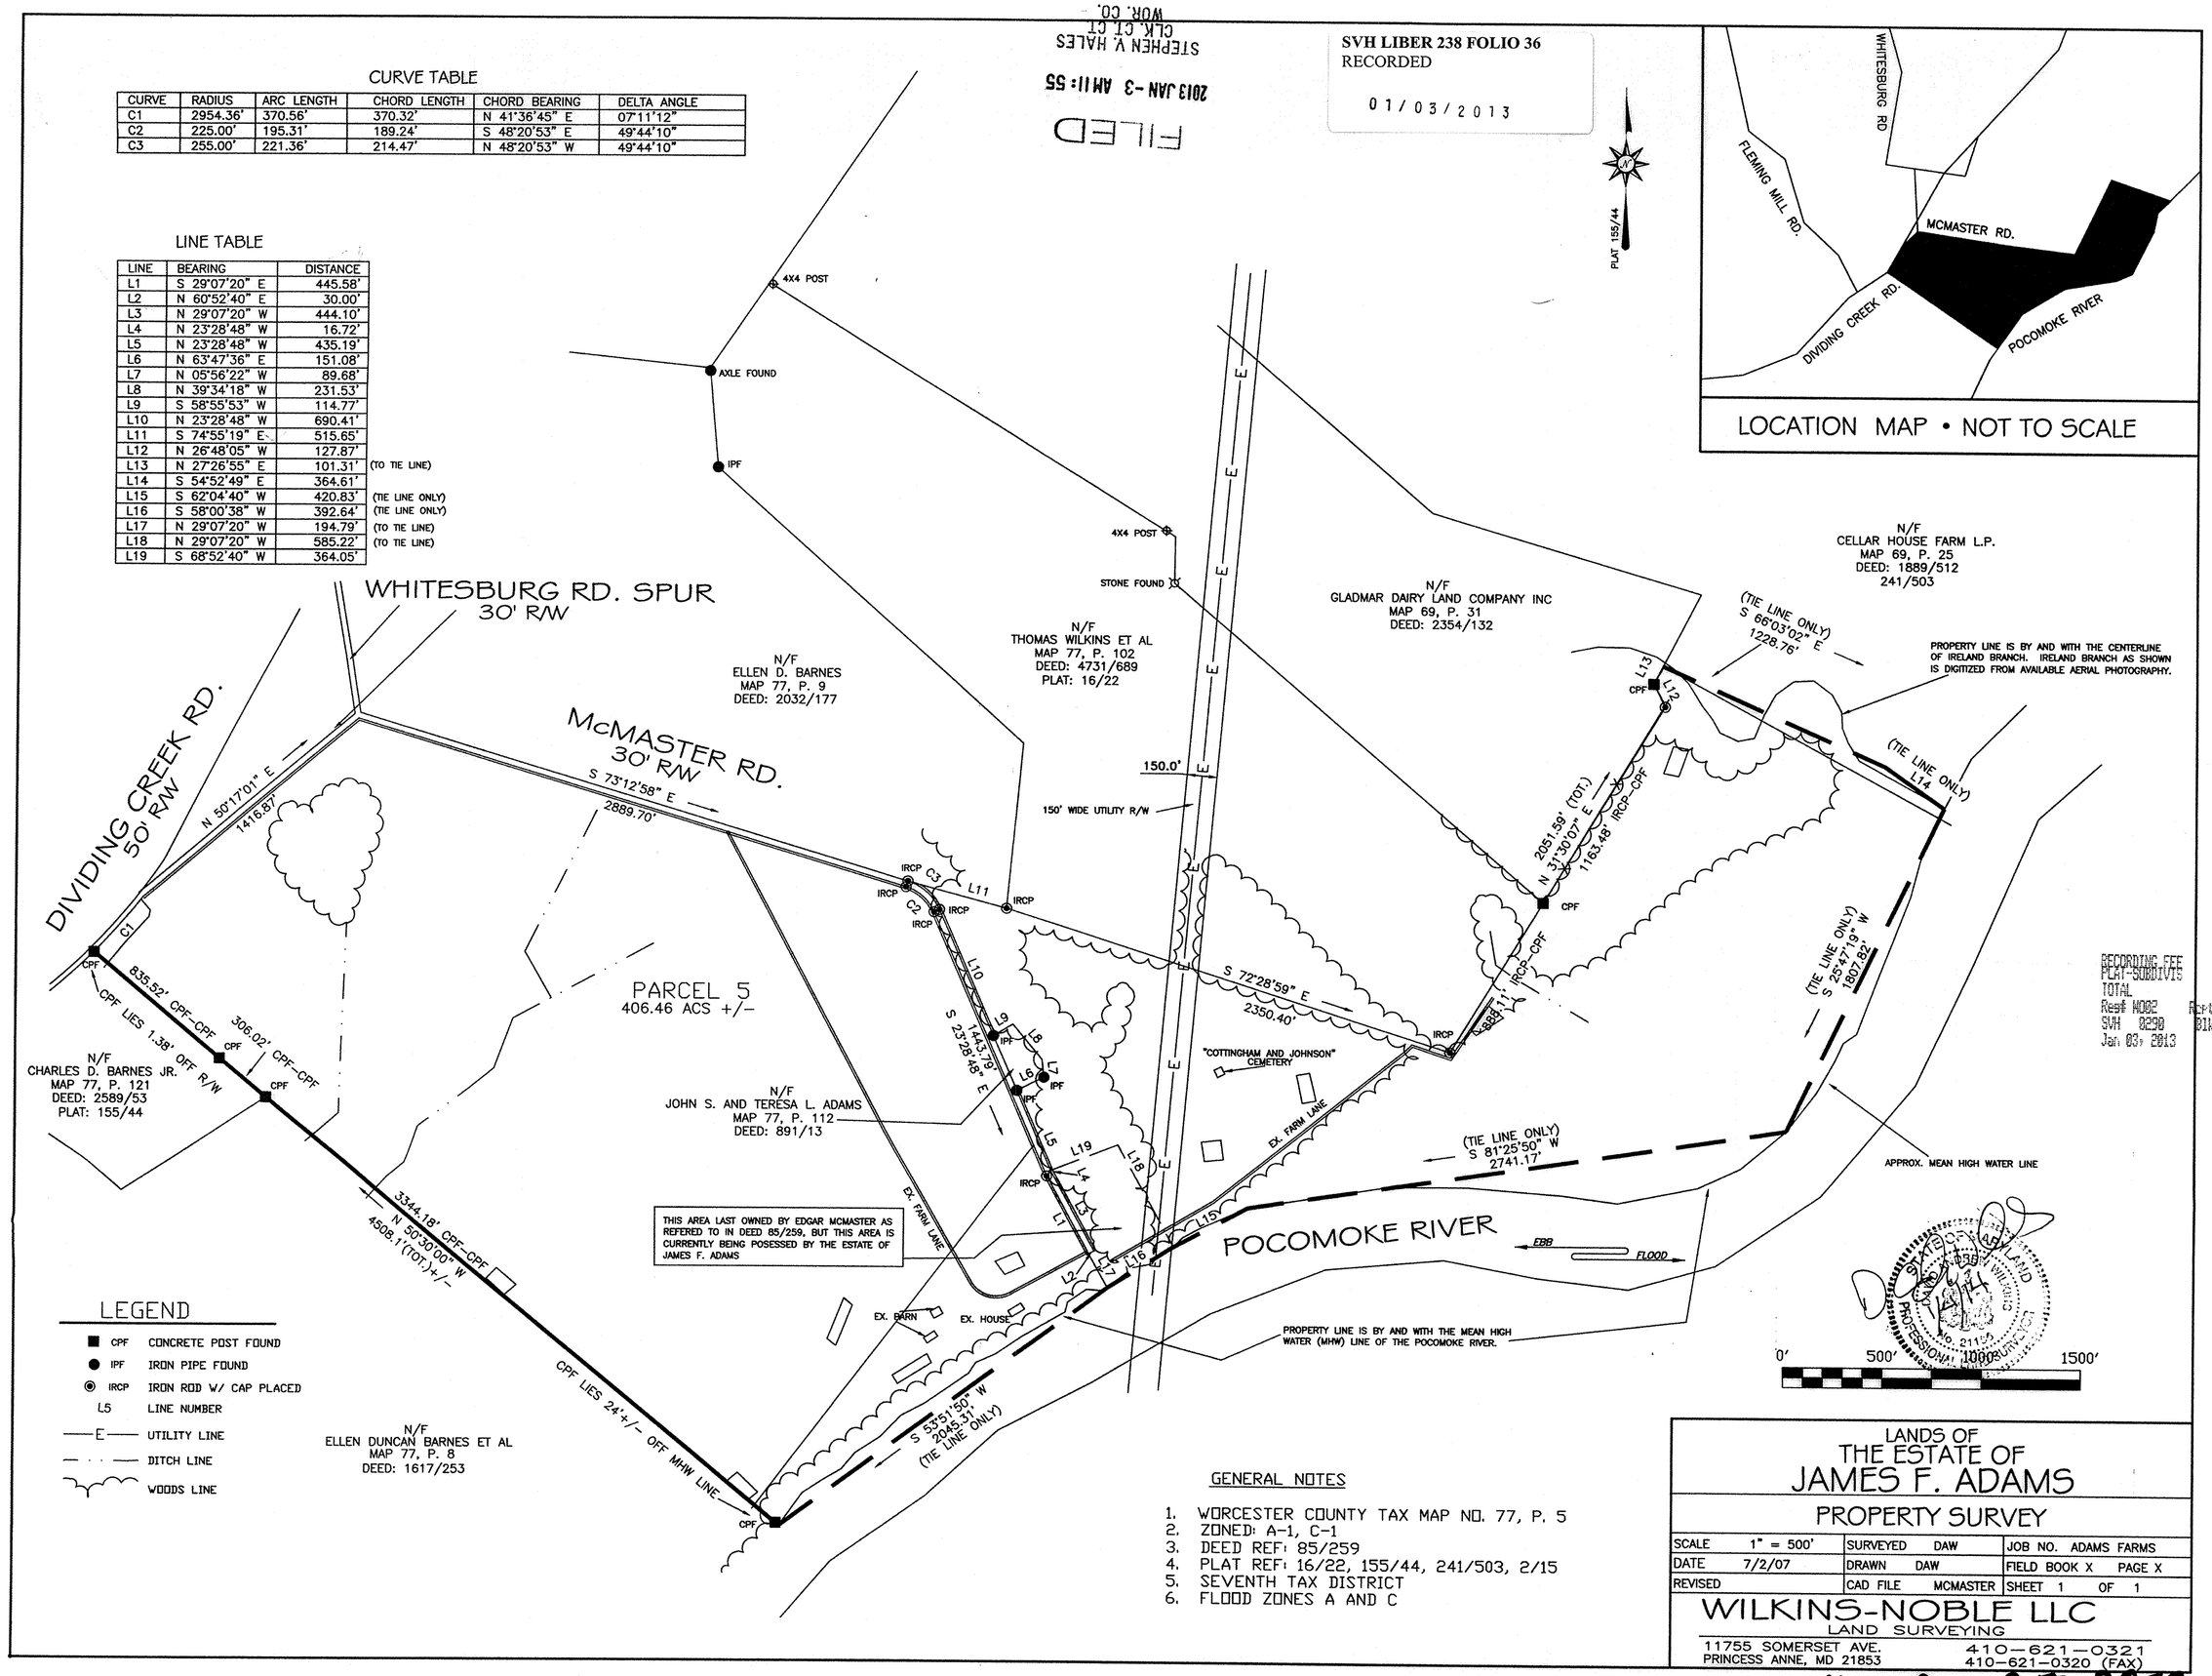

LEGEND

- CPF — CONCRETE POST FOUND
- IPF — IRON PIPE FOUND
- IRCP — IRON ROD W/ CAP PLACED
- L5 — LINE NUMBER
- —E— UTILITY LINE
- — · · — DITCH LINE
- WOODS LINE

GENERAL NOTES

1. WORCESTER COUNTY TAX MAP NO. 77, P. 5
2. ZONED: A-1, C-1
3. DEED REF: 85/259
4. PLAT REF: 16/22, 155/44, 241/503, 2/15
5. SEVENTH TAX DISTRICT
6. FLOOD ZONES A AND C

RECORDING FEE 2.50
PLAT-SUBDIVIS 2.50
TOTAL 5.00
Rec# W082 Rct # 91821
SVH 0290 Blk # 346
Jan 03, 2013 12:25 PM

LANDS OF
THE ESTATE OF
JAMES F. ADAMS

PROPERTY SURVEY

SCALE	1" = 500'	SURVEYED	DAW	JOB NO.	ADAMS FARMS
DATE	7/2/07	DRAWN	DAW	FIELD BOOK X	PAGE X
REVISED		CAD FILE	MCMASTER	SHEET 1	OF 1

WILKINS-NOBLE LLC
LAND SURVEYING
11755 SOMERSET AVE.
PRINCESS ANNE, MD 21853
410-621-0321
410-621-0320 (FAX)

P197518 MSA CSU 2157 8859