SVH LIBER 239 FOLIO 14
RECORDED
07/22/2013

FILED
2013 JUL 22 AM 10:49
STEPHEN Y. HALES
CLK. CT. CT.
WOR. CO.

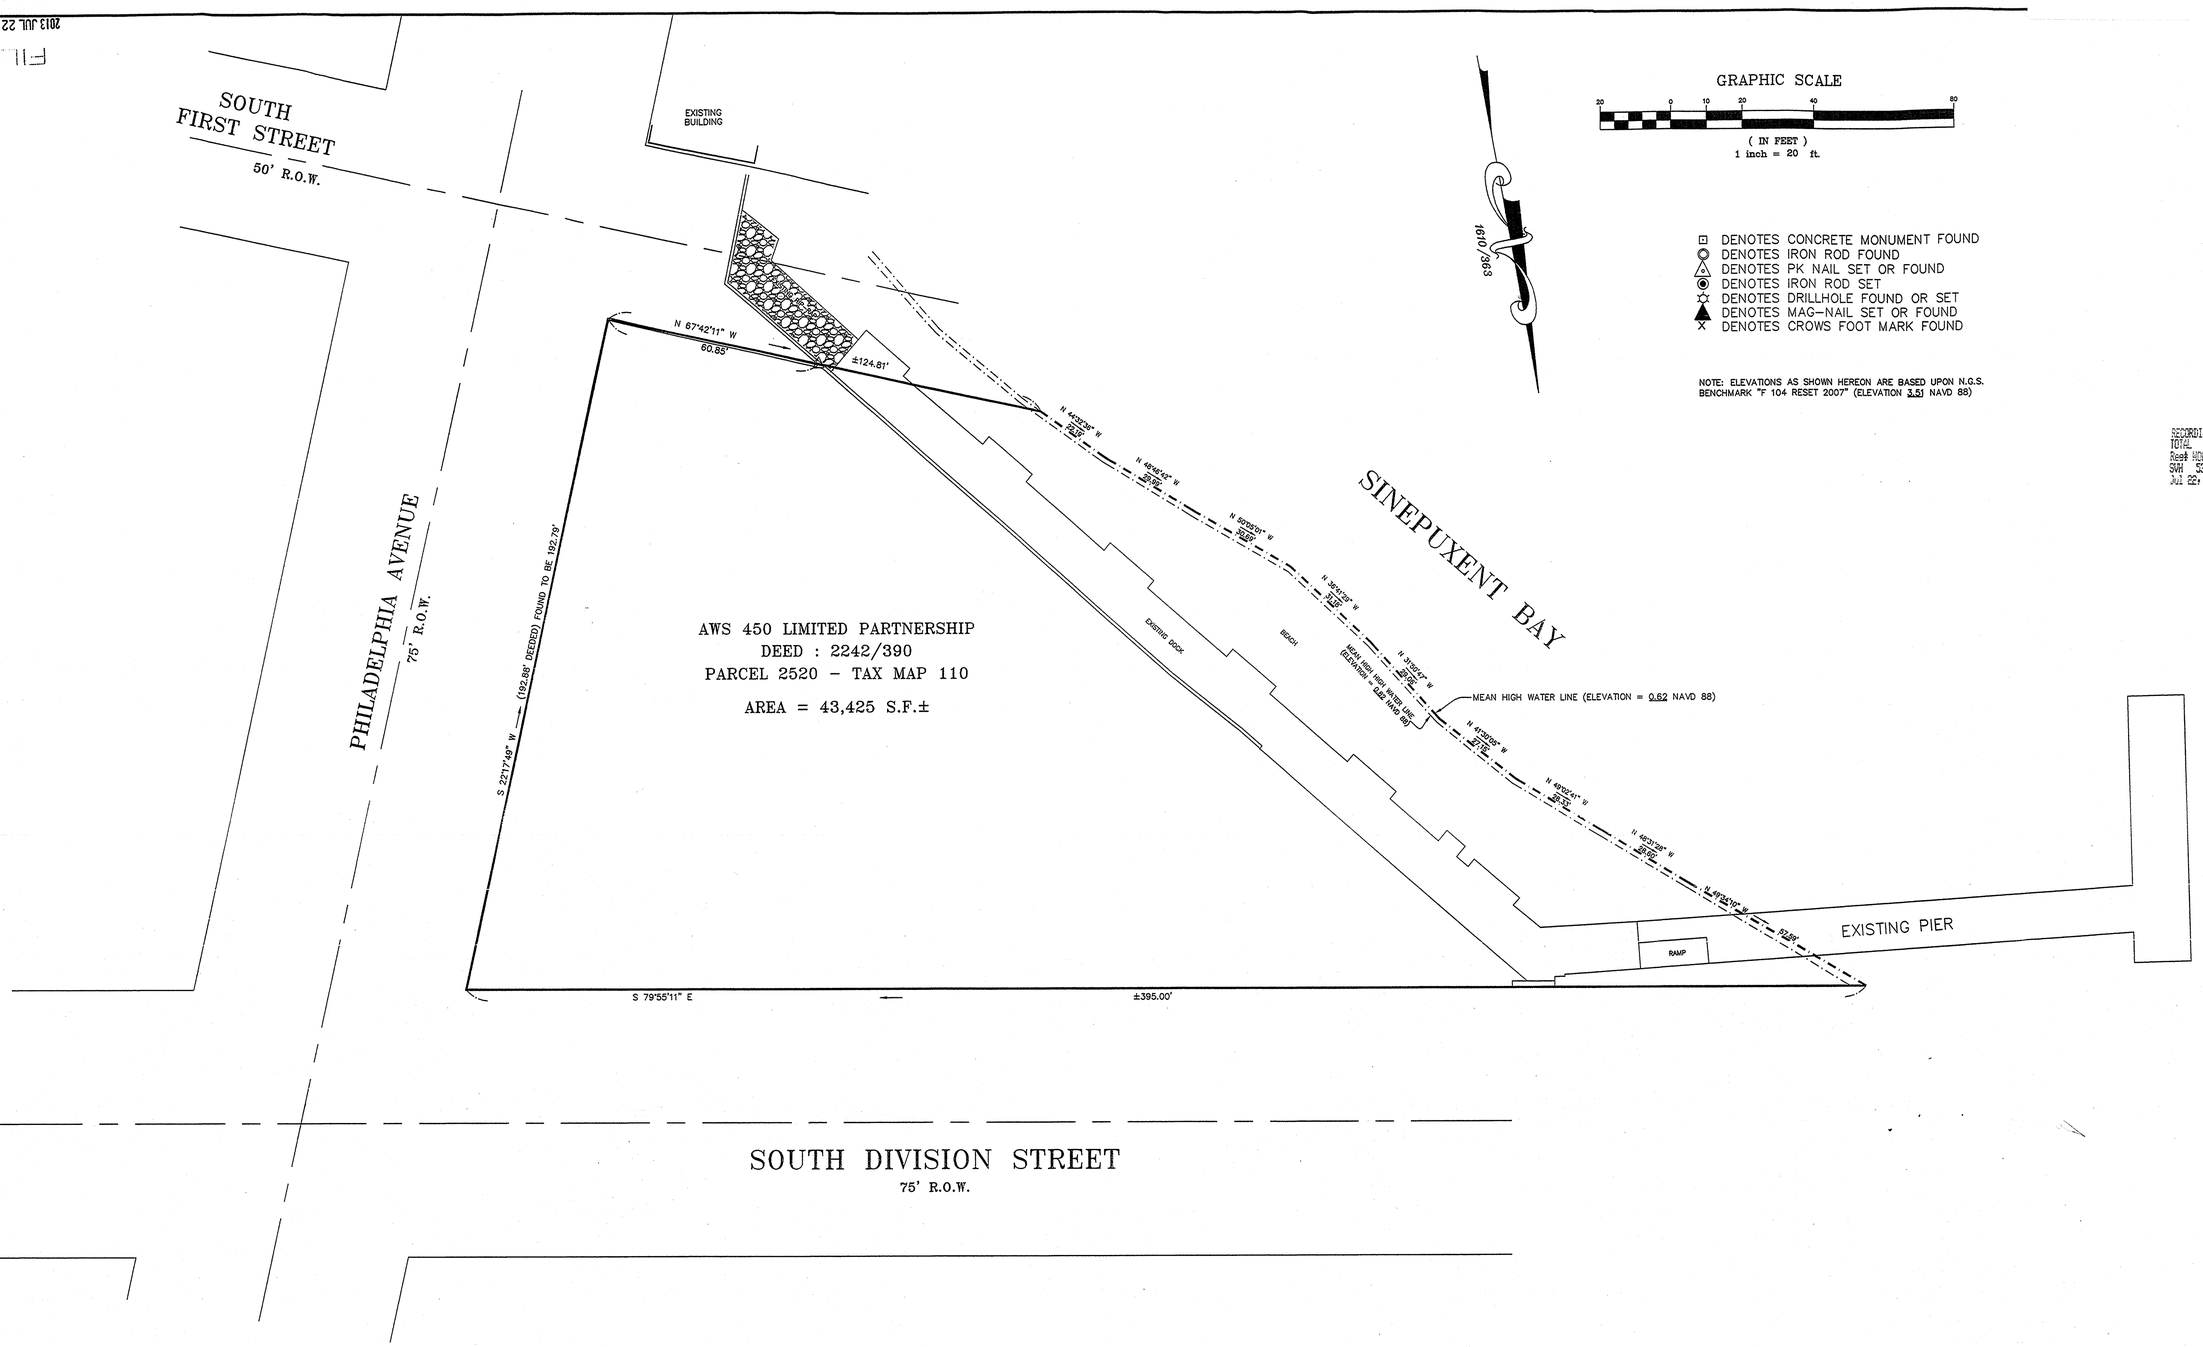

RECORDING FEE 5.00
TOTAL 5.00
Rec# 42891 Rec# 31513
SVH 5247 Blk # 1251
Jul 22, 2013 10:43 am

THE INFORMATION CONTAINED ON THESE PLANS, PLATS OR OTHER DOCUMENTS IS PROVIDED FOR THE EXCLUSIVE USE OF THE CLIENT NAMED HEREON, AND IS SUBJECT TO THE CLIENT AND/OR WORK PRODUCT PRIVILEGE. ANY AMENDMENTS, COPYING OR DISTRIBUTION, INCLUDING COMPUTER GENERATED AMENDMENTS, COPYING OR DISTRIBUTION IS STRICTLY PROHIBITED UNLESS AUTHORIZED IN WRITING BY FRANK G. LYNCH JR. AND ASSOCIATES, INC.

REFERENCE

EX. ZONING: BC-2

BASED UPON THE FEDERAL EMERGENCY MANAGEMENT AGENCY FLOOD INSURANCE RATE MAP COMMUNITY-PANEL NUMBER 245207 0001 G, DATED FEBRUARY 4, 1988. THIS SITE IS LOCATED IN ZONE A6 (B.F.E. 8)

#	REVISION	DATE	CHKD

MEAN HIGH WATER SURVEY
LANDS OF AWS 450 LIMITED PARTNERSHIP

TOWN OF OCEAN CITY
TENTH TAX DISTRICT, WORCESTER COUNTY, MARYLAND

PROFESSIONAL SEAL
FRANK GLENWOOD LYNCH JR. STATE OF MARYLAND PROFESSIONAL LAND SURVEYOR NO. 10193

DISK: BENCD#8

Frank G. Lynch, Jr.
& Associates, Inc.
SURVEYING · LAND PLANNING
10535 RACETRACK ROAD · BERLIN, MARYLAND 21811
(410) 641-5353 · 641-5773

DESIGNED BY	N/A	SURVEYED BY	BO/FGL3	FILE NO.:	6100-13
DRAWN BY	B. OVERHOLT	DATE	7-22-2013	SHEET 1 OF 1	
CHECKED BY	FRANK G. LYNCH	SCALE	1" = 20'		

P.20 3154 MSA C2157-8897

C:\Projects 2013\6100\dwg\6100-04.dwg, Model, 7/22/2013 9:41:17 AM