ELEVATION TABLE				
	UNIT TYPE	UNIT NO.	FLOOR ELEVATION	CEILING ELEVATION
LEVEL P2	2 FLOOR	114	291.6	299.7
	1 FLOOR	112	291.6	299.7
	1 FLOOR	110	291.6	299.7
	1 FLOOR	108	291.6	299.7
	1 FLOOR	106	291.6	299.7
	1 FLOOR	104	291.6	299.7
	1 FLOOR	102	291.6	299.7
	1 FLOOR	100	291.6	299.7
	1 FLOOR	101	291.6	299.7
	1 FLOOR	103	291.6	299.7

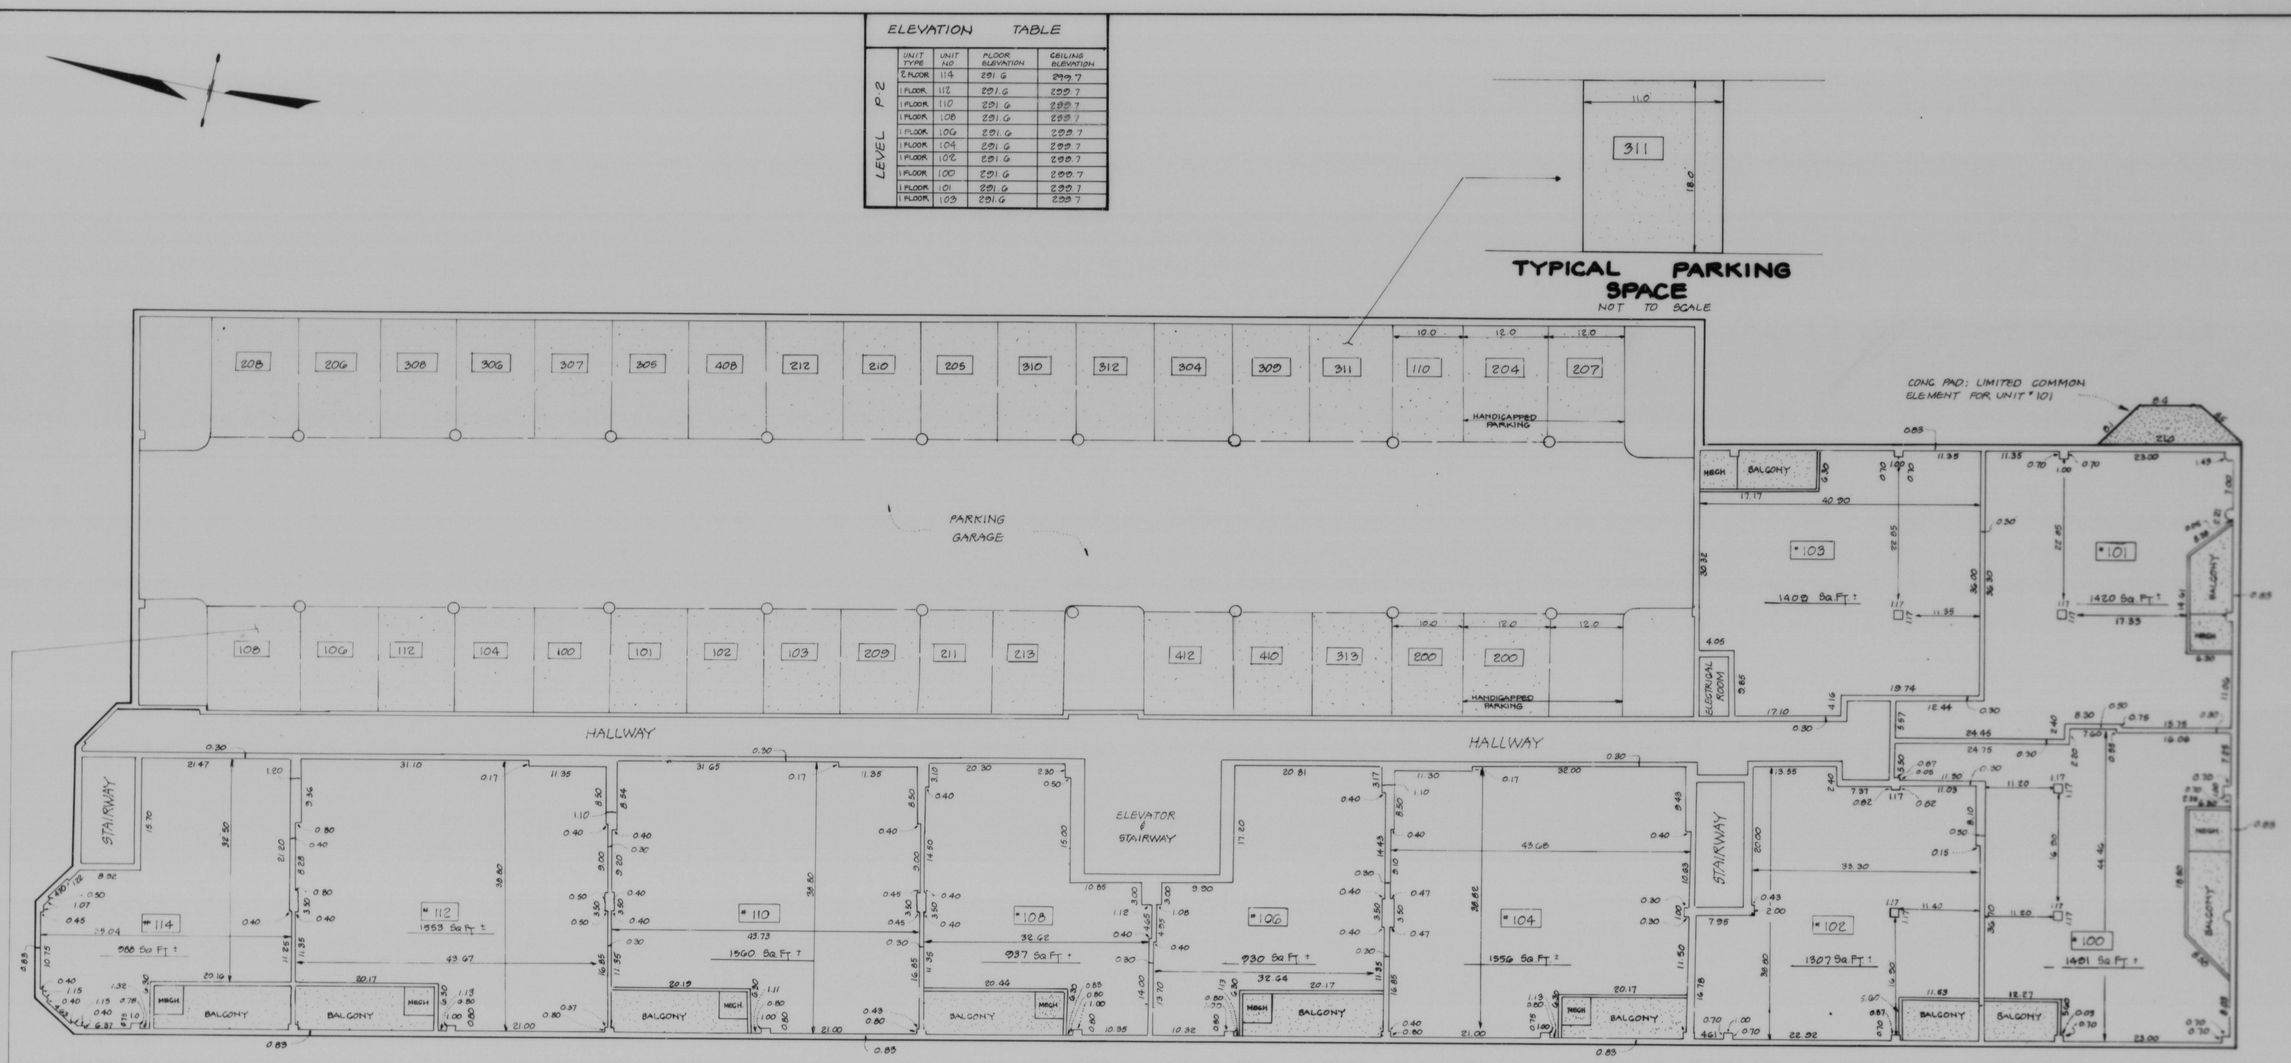

LEVEL P2

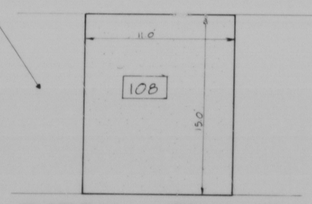

Rec'd for record APR 16 1985 2:38 pm
& recorded in the Plat Records of Baltimore City CONDOMINIUM BOOK
Plat Record S.E.B. No. 150
Land Record Reference (if any)
Liber S.E.B. No. Folio
Saundra E. Banks, Clerk
Blocks: 4912

NOTES

1. DIMENSIONS GOVERN AS SHOWN, DO NOT SCALE
2. 114 DENOTES UNIT NUMBER

LEGEND

CONDOMINIUM UNIT AREA
GENERAL COMMON ELEMENT
LIMITED COMMON ELEMENT

DEVELOPER

D.R. DEVELOPMENT JOINT VENTURE INC.

JOHN C. MELLEMA SR. INC.
LAND SURVEYORS

6100 BALTIMORE NATIONAL PIKE - BALTIMORE, MD 21228
301-744-8880

DESCRIPTION OF UNITS

DEER RIDGE TERRACE CONDOMINIUM

WARD 27 SECTION 16 BLOCK 4912 LOT 30/31
BALTIMORE MD.

SCALE: 1" = 10'

SHEET 3 OF 5

MARCH 20, 1985

DRAWN BY: R.L. CRIST COMPED BY: P.A. SIMON CHECKED BY: J.C. MELLEMA SR.