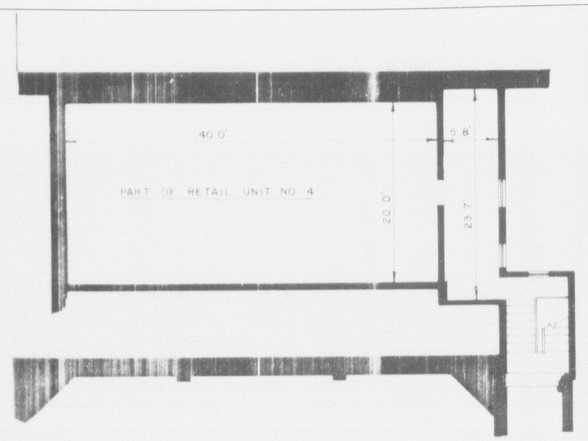

UPPER LEVEL FLOOR PLAN

SCALE 1/8" = 1'-0"

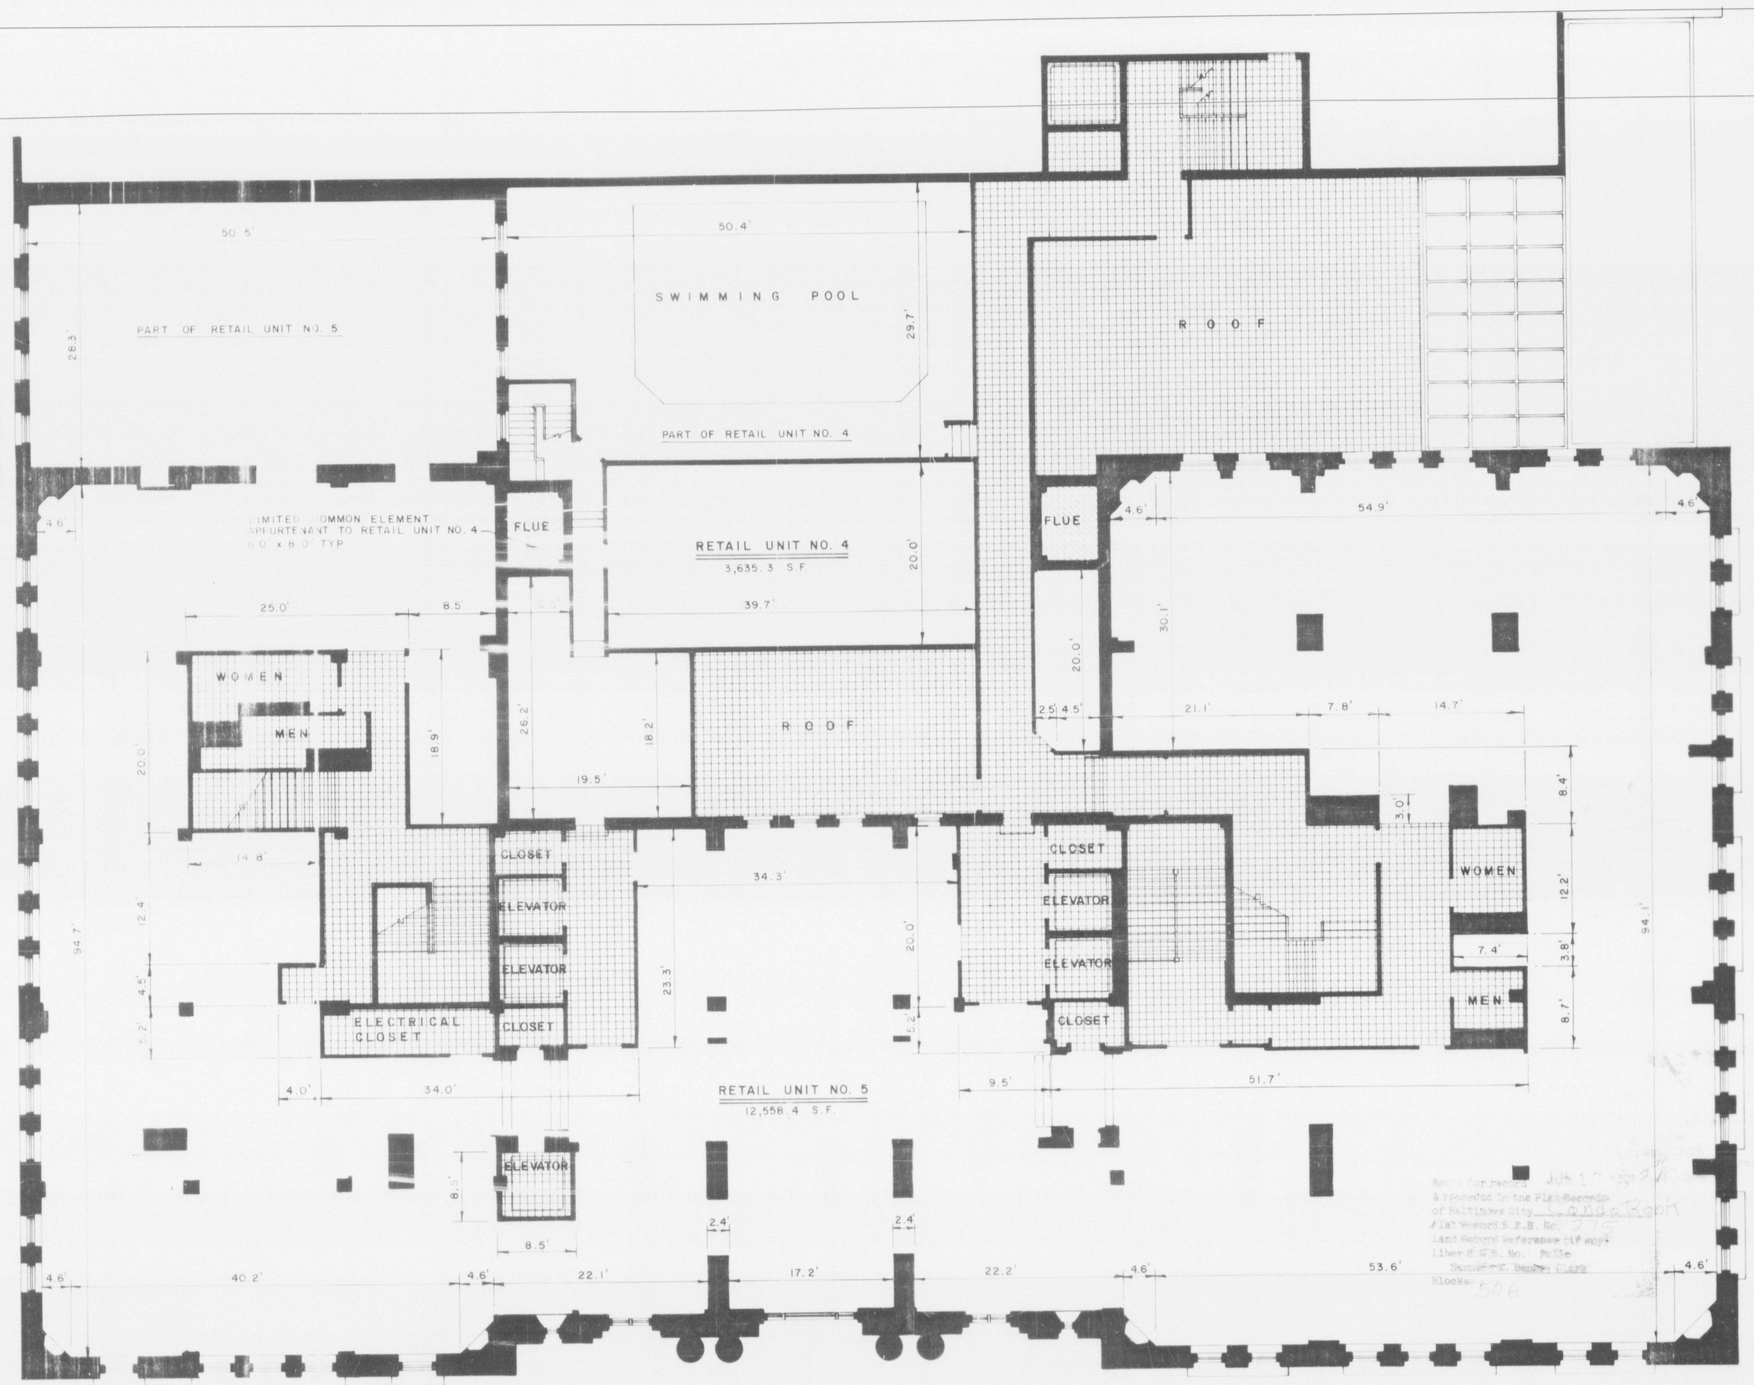

SECOND FLOOR PLAN

SCALE 1/8" = 1'-0"

LEGEND

- LIMITED COMMON ELEMENT - LCE
- GENERAL COMMON ELEMENT - GCE
- WALLS - GENERAL COMMON ELEMENT

Revisions

No.	Description	Date

THIS IS TO CERTIFY THAT I HAVE MEASURED THE CONDOMINIUM UNITS AND THE DIMENSIONS OF SAME ARE AS SHOWN ON THE PLAT.

PER LYON ASSOCIATES, INC.

Certification

THE BELVEDERE CONDOMINIUM

FLOOR PLAN

1 E. CHASE STREET
BALTIMORE CITY, MARYLAND

STV/Lyon Associates
Architects • Planners

21 Governors Court
Baltimore, Maryland 21207
(301) 944-9112

Sheet Title

SECOND FLOOR PLAN

Scale: 1/8" = 1'-0"
Date: APRIL 1991
Drawn By: S.V. SITJAR
Checked By: J.A. SS
Job Number: 61-8662-60

Sheet:

A-7

8 of 20