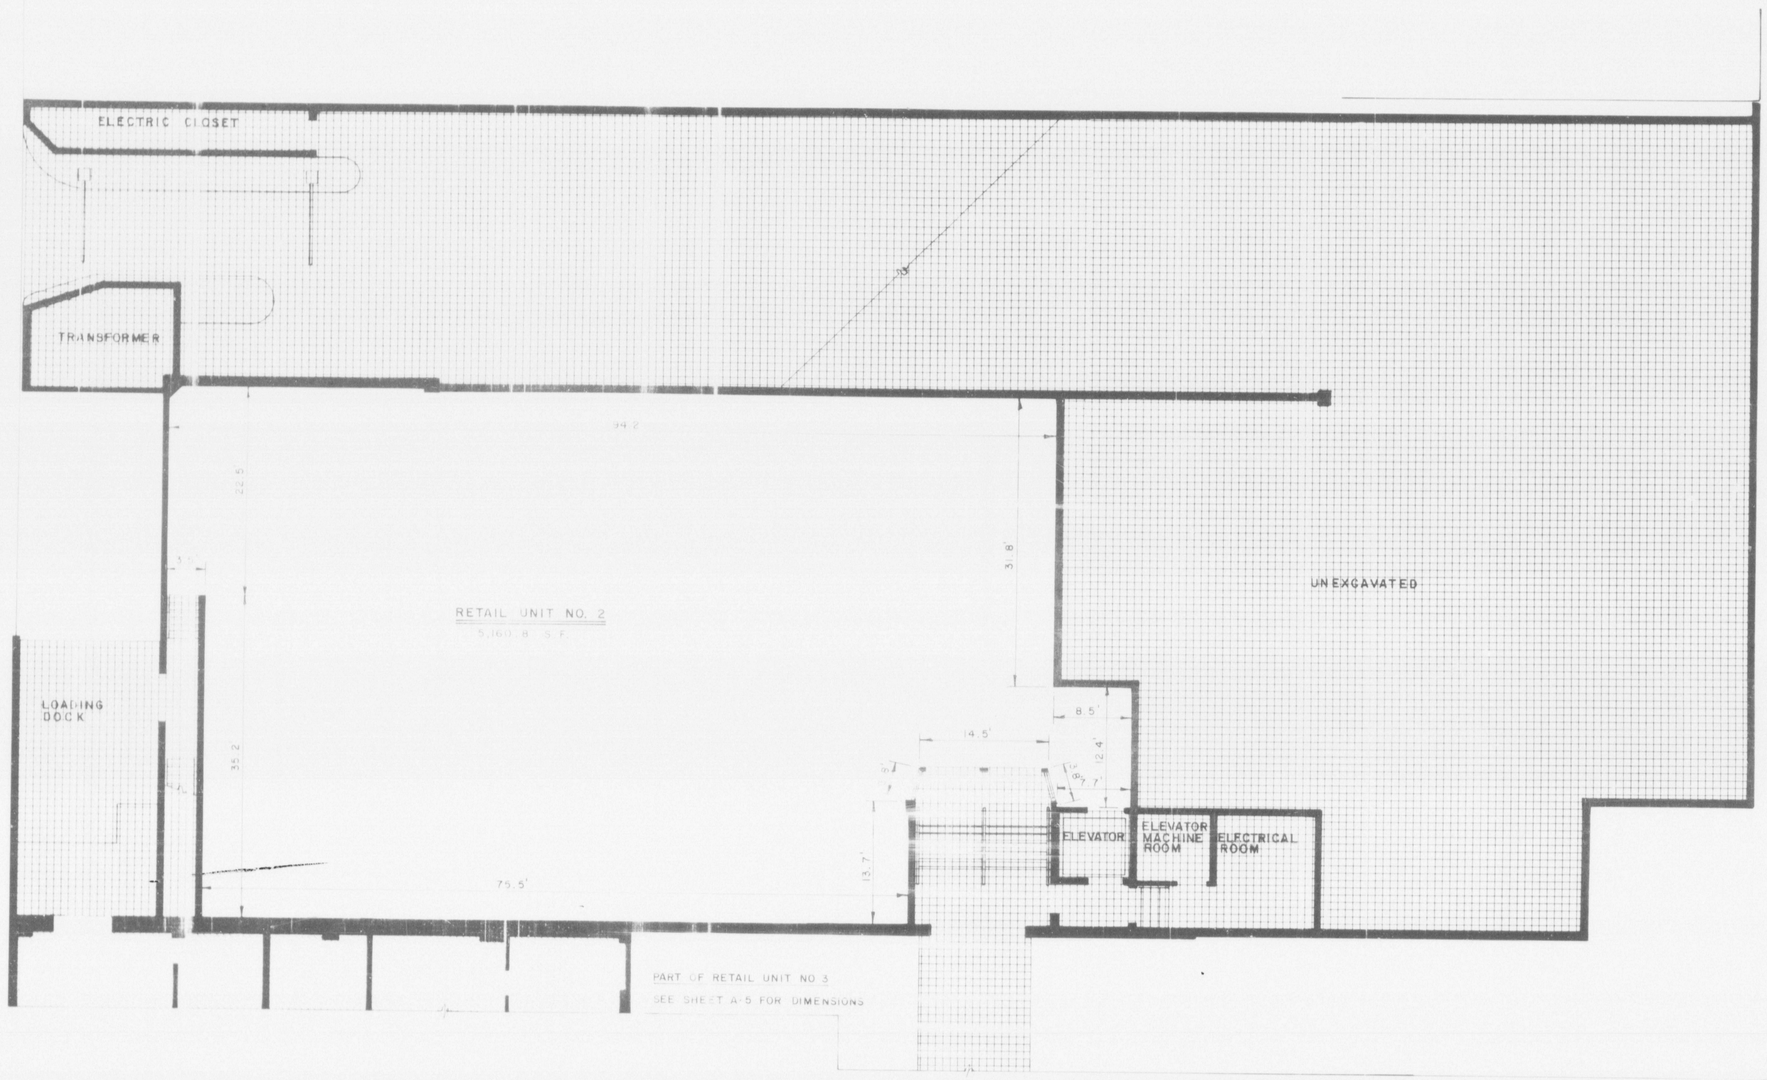

LOWER LEVEL FLOOR PLAN NO. 2

SCALE 1/8" = 1'-0"

LEGEND

- LIMITED COMMON ELEMENT-LCE
- GENERAL COMMON ELEMENT-GCE
- WALLS- GENERAL COMMON ELEMENT

Revisions

No.	Description	Date

THIS IS TO CERTIFY THAT I
MEASURED THE CONDOMINIUM U
AND THE DIMENSIONS OF SAME
AS SHOWN ON THE PLAT.

PER LYON ASSOCIATES, INC.

Certification

THE BELVEDERE CONDOMINIUM

FLOOR PLAN

1 E. CHASE STREET
BALTIMORE CITY, MARYLAND

STV/Lyon Associates
Architects • Planners

21 Governors Court
Baltimore, Maryland 21207
(301) 944-1112

Sheet Title

LOWER LEVEL FLOOR PLAN NO.2

Scale: 1/8" = 1'-0"
Date: APRIL 1991
Drawn By: S V SITJAR
Checked By: J A S S
Job Number: 61-8662-60

Sheet:

A-4

5 of 20