Supplemental PETITIONER'S EXHIBIT E

NO. 21,926 Equity
Exhibit with Test.

State of Maryland
County of Frederick

June 23, 1955 LIBER 27 PAGE 650

To all parties interested in the title to the premises surveyed:

I hereby certify that I have surveyed on the ground the premises under contract of sale from John F. Staley and Dorothy V. Staley, his wife, located on Fishing Creek road in Lewistown District, Frederick County, Maryland, and the boundaries thereof are correct and in accordance with the record description and that there are no encroachments either way across property lines.

Frank W. Rothenhoefer
Frank W. Rothenhoefer
Civil Engineer and Surveyor
Maryland License No. 1-14.

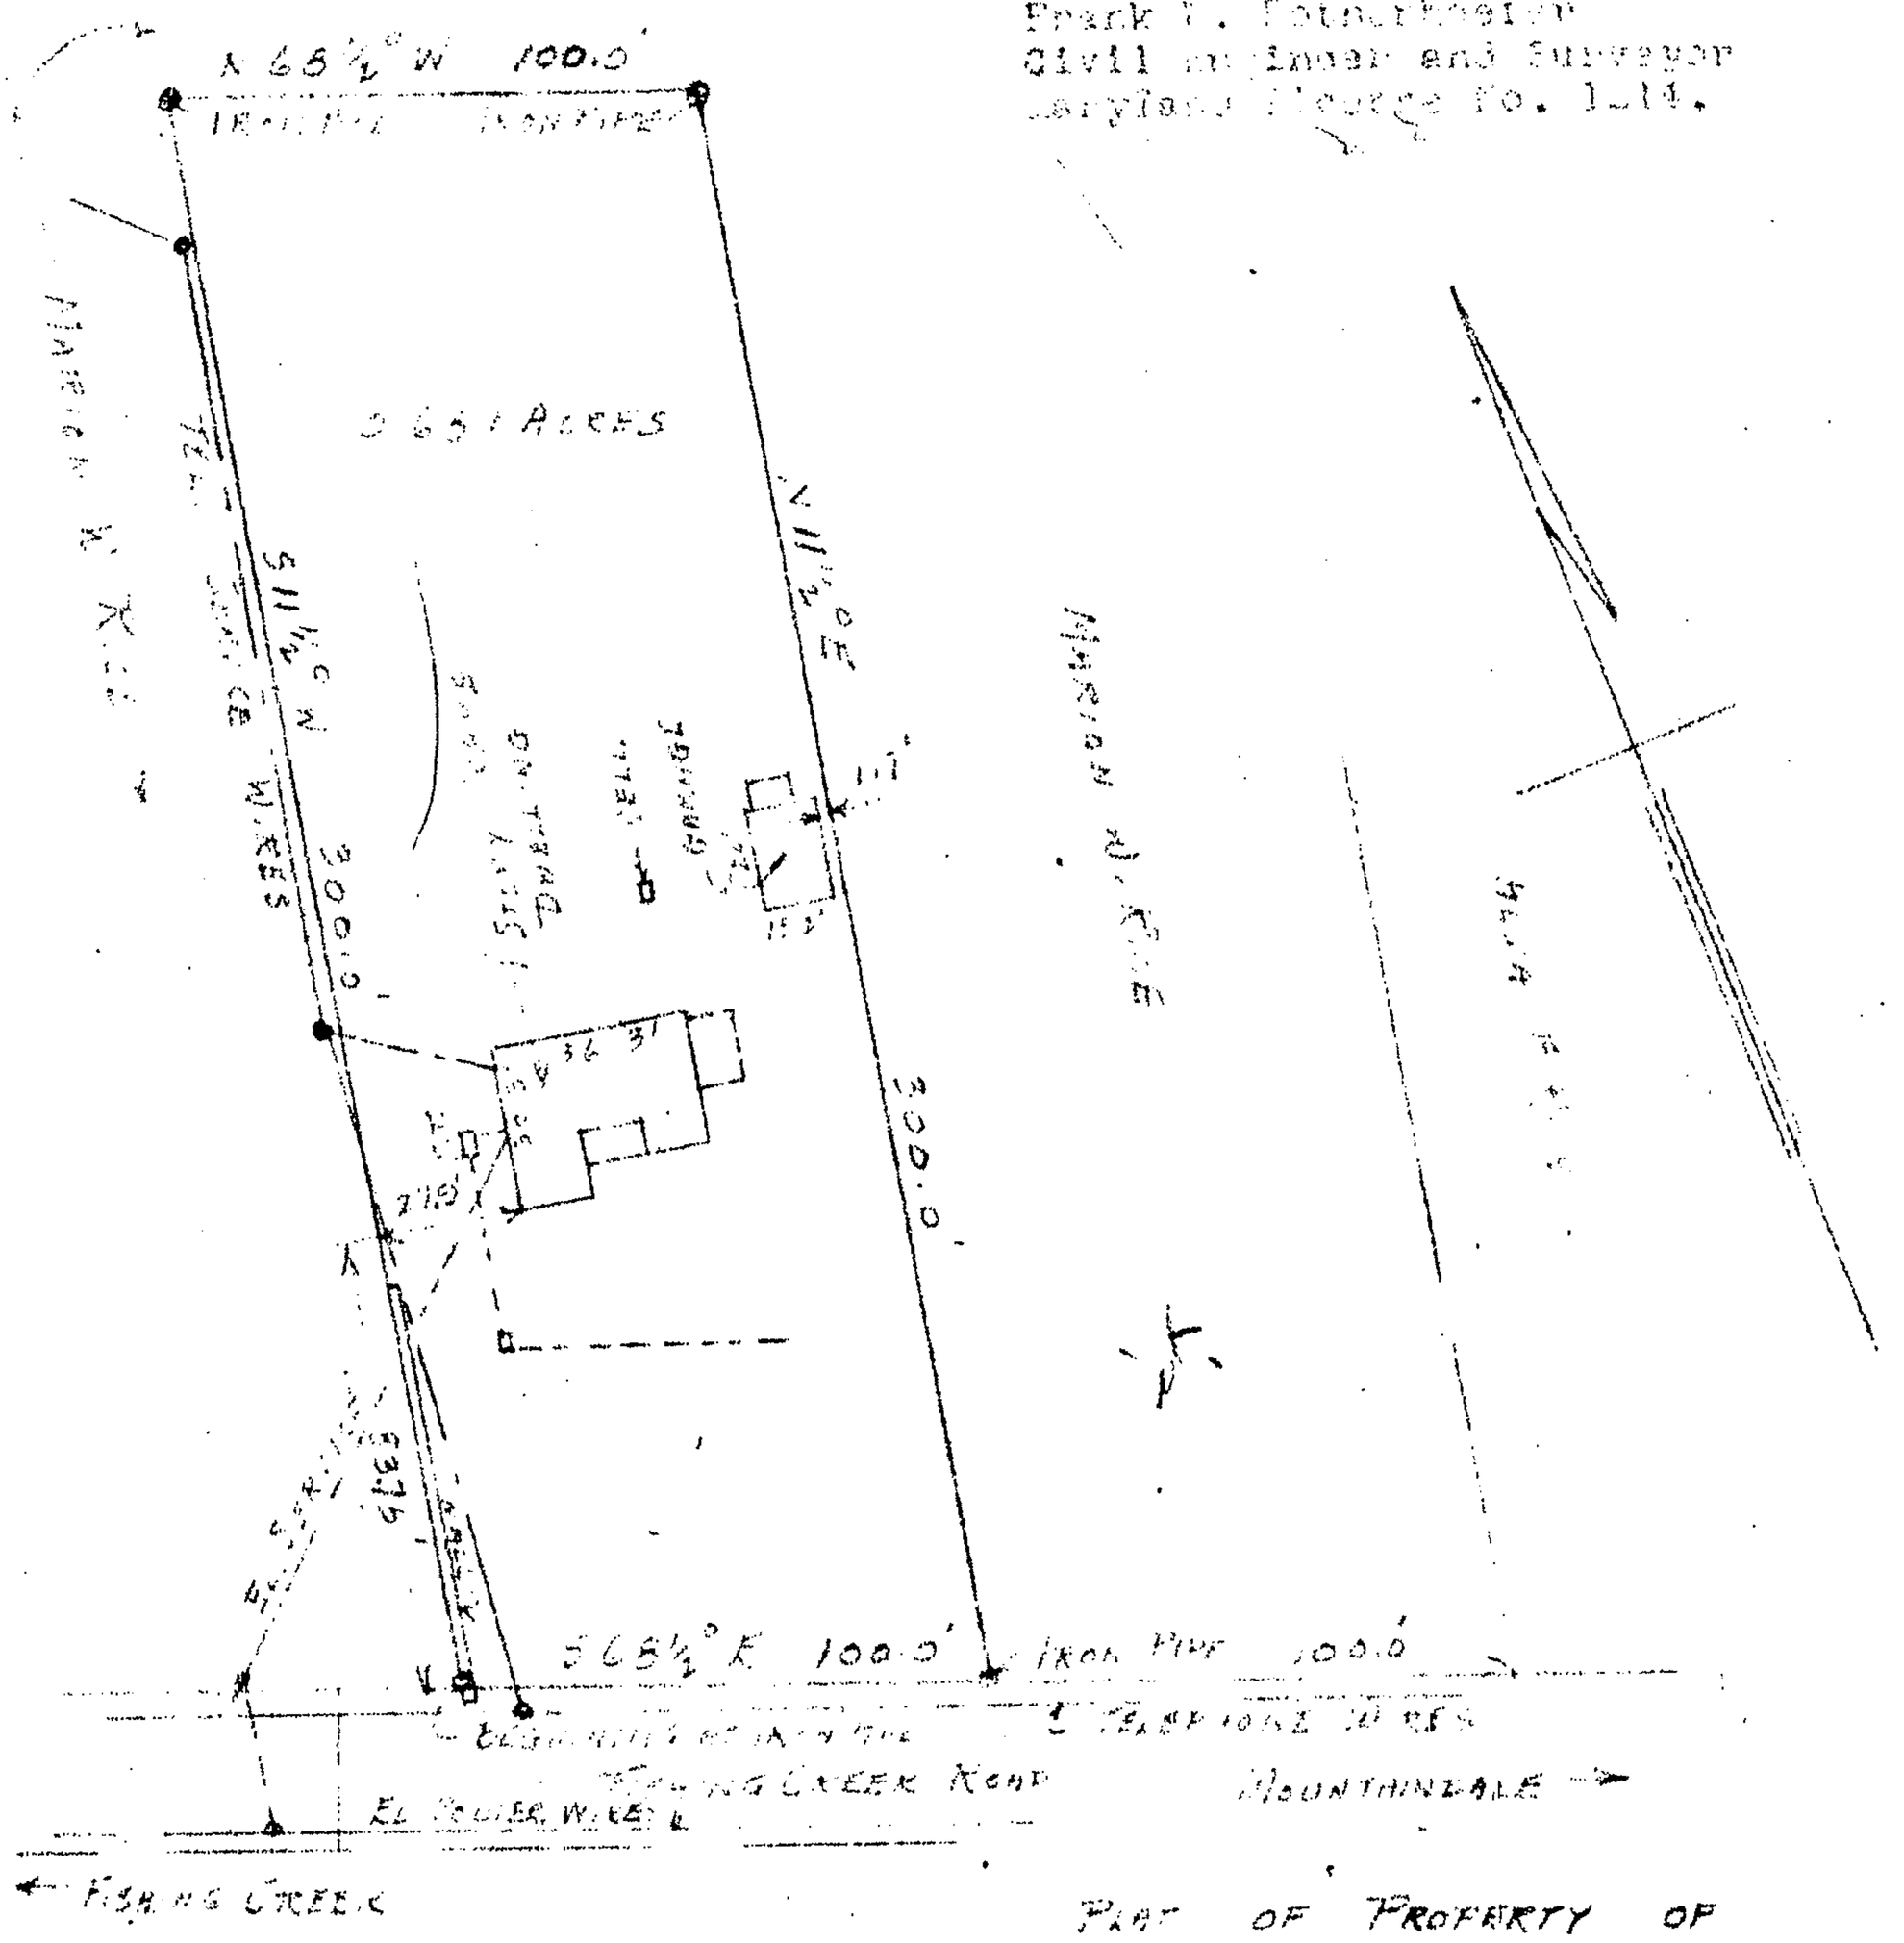

PLAT OF PROPERTY OF
ROBERT L. KEYSER & SARAH L. KEYSER
(UNDER CONTRACT OF SALE)
LEWISTOWN DISTRICT
FREDERICK COUNTY, MARYLAND
SCALE:- 1" = 50' JUNE 23, 1955
FRANK W. ROTHENHOEFER
CIVIL ENGINEER AND SURVEYOR

Exhibit
Filed July 8, 1968

No. 550-612