"EXHIBIT 1"

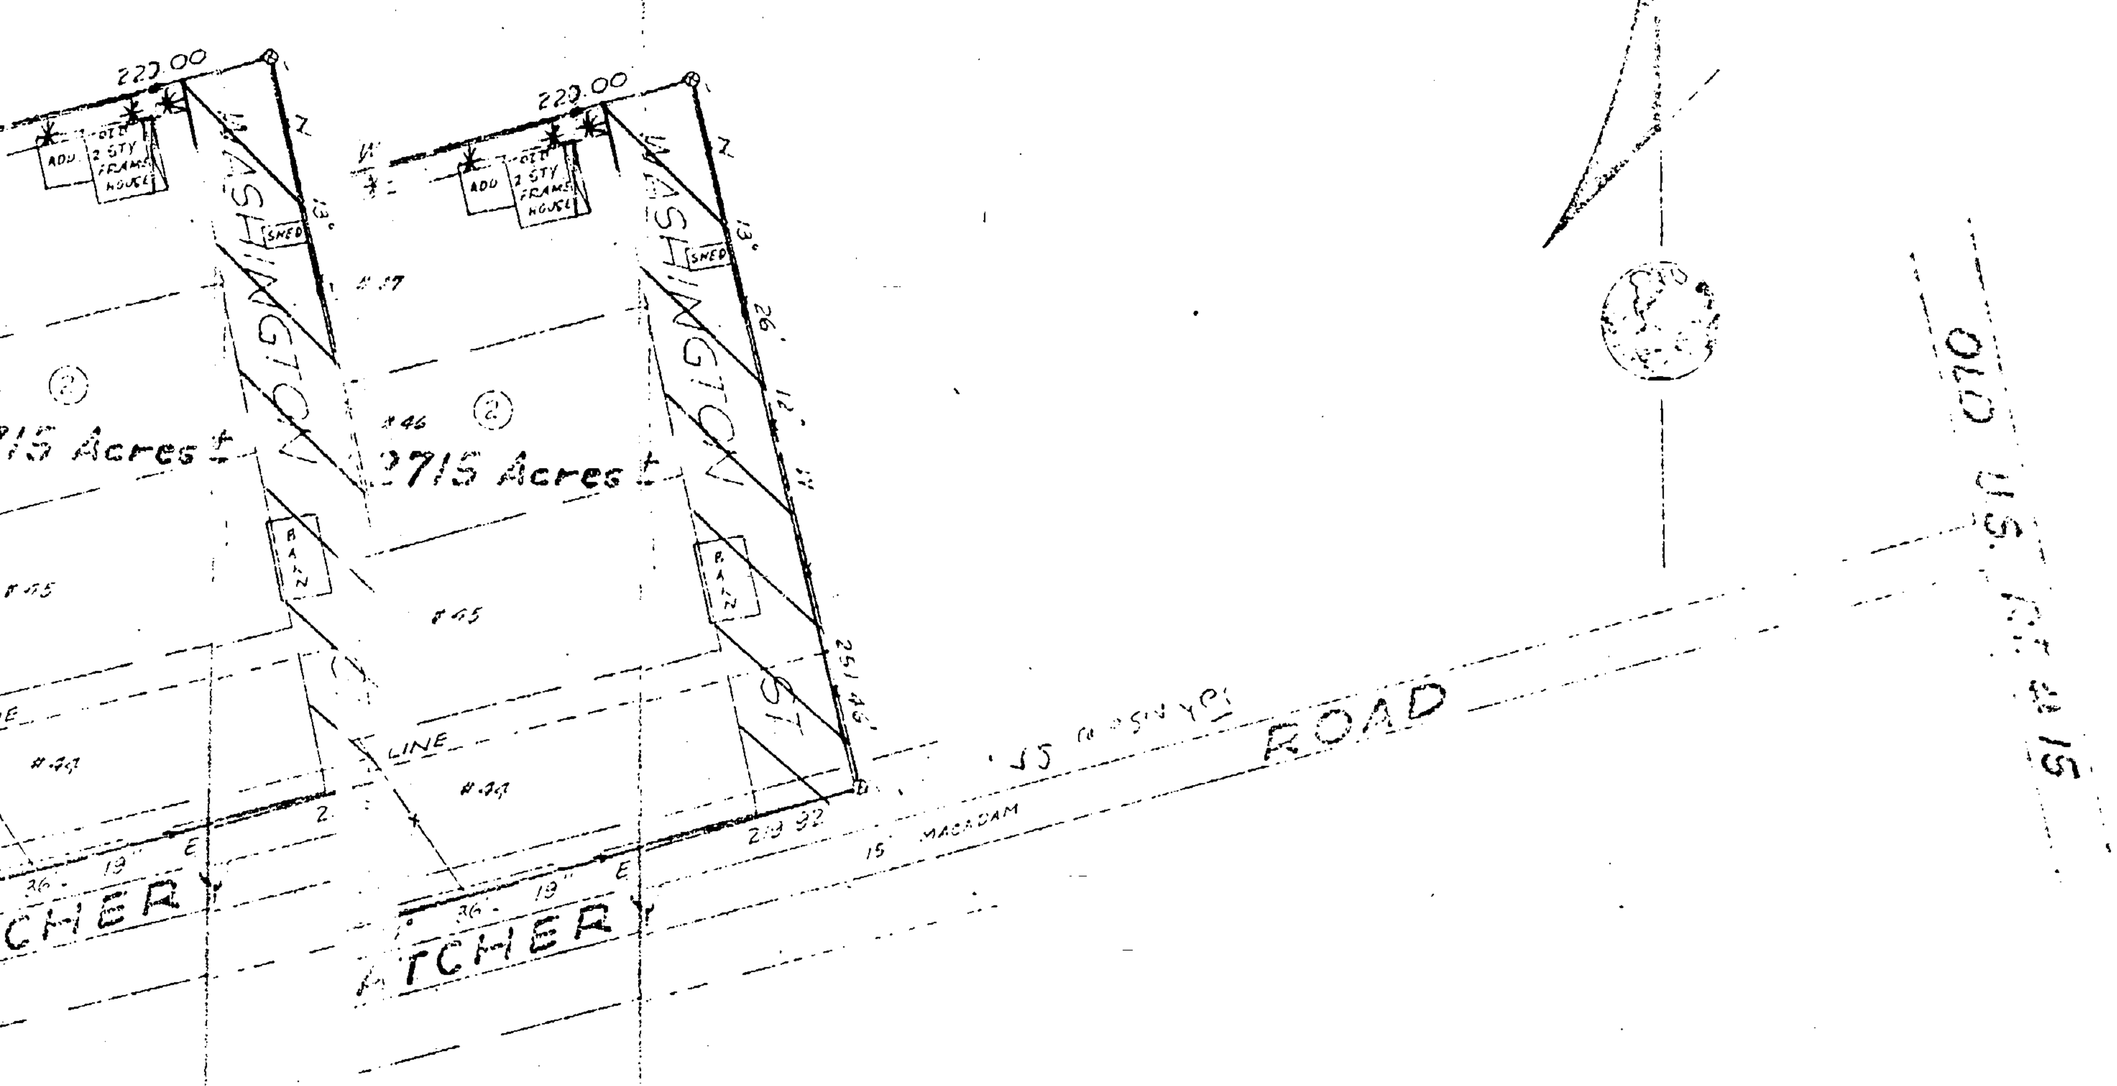

RICHARD L. KLINE
PROPERTY

NOTE: REVISION OF [illegible] LOTS, ROADS, AND PLAN OF LEWIS[illegible] NOW FILE IN J.S. [illegible]

REVISION OF 10, [illegible] DIVIDE LOTS # [illegible] LARGER LOTS

NOTE: REVISION OF 21, AUG. 68 TO SHOW LOTS, ROADS, AND ALLEYS ON THE PLAN OF LEWISTOWN RECORDED NOW FILE IN J.S. 1/524

REVISION OF 10, FEB 1969 TO DIVIDE LOTS # 73 - 77 INTO TWO LARGER LOTS

DRAPER A. SUTCLIFFE 2046

I HEREBY CERTIFY THAT I HAVE MADE A LINE OF POSSESSION SURVEY OF THIS PROPERTY SITUATED ON FISH HATCHERY ROAD @ LEWISTOWN
LEWISTOWN ELECTION DISTRICT
FREDERICK COUNTY, MD
AND HAVE LOCATED THE STRUCTURES AS SHOWN HEREON

DATE	SCALE	PLAT NO.
17 OCT. 68	1" = 60'	F-971 B
1 NOV. 68		
[illegible]		

SUTCLIFFE & ASSOC.
310 DELAWARE ROAD
FREDERICK
MARYLAND

Exhibit 1
Filed November 5, 1973