COMPLAINANT'S EXHIBIT A

BOOK 33 956

K&E BALTIMORE 19 1253 HERCULENE MC 541-

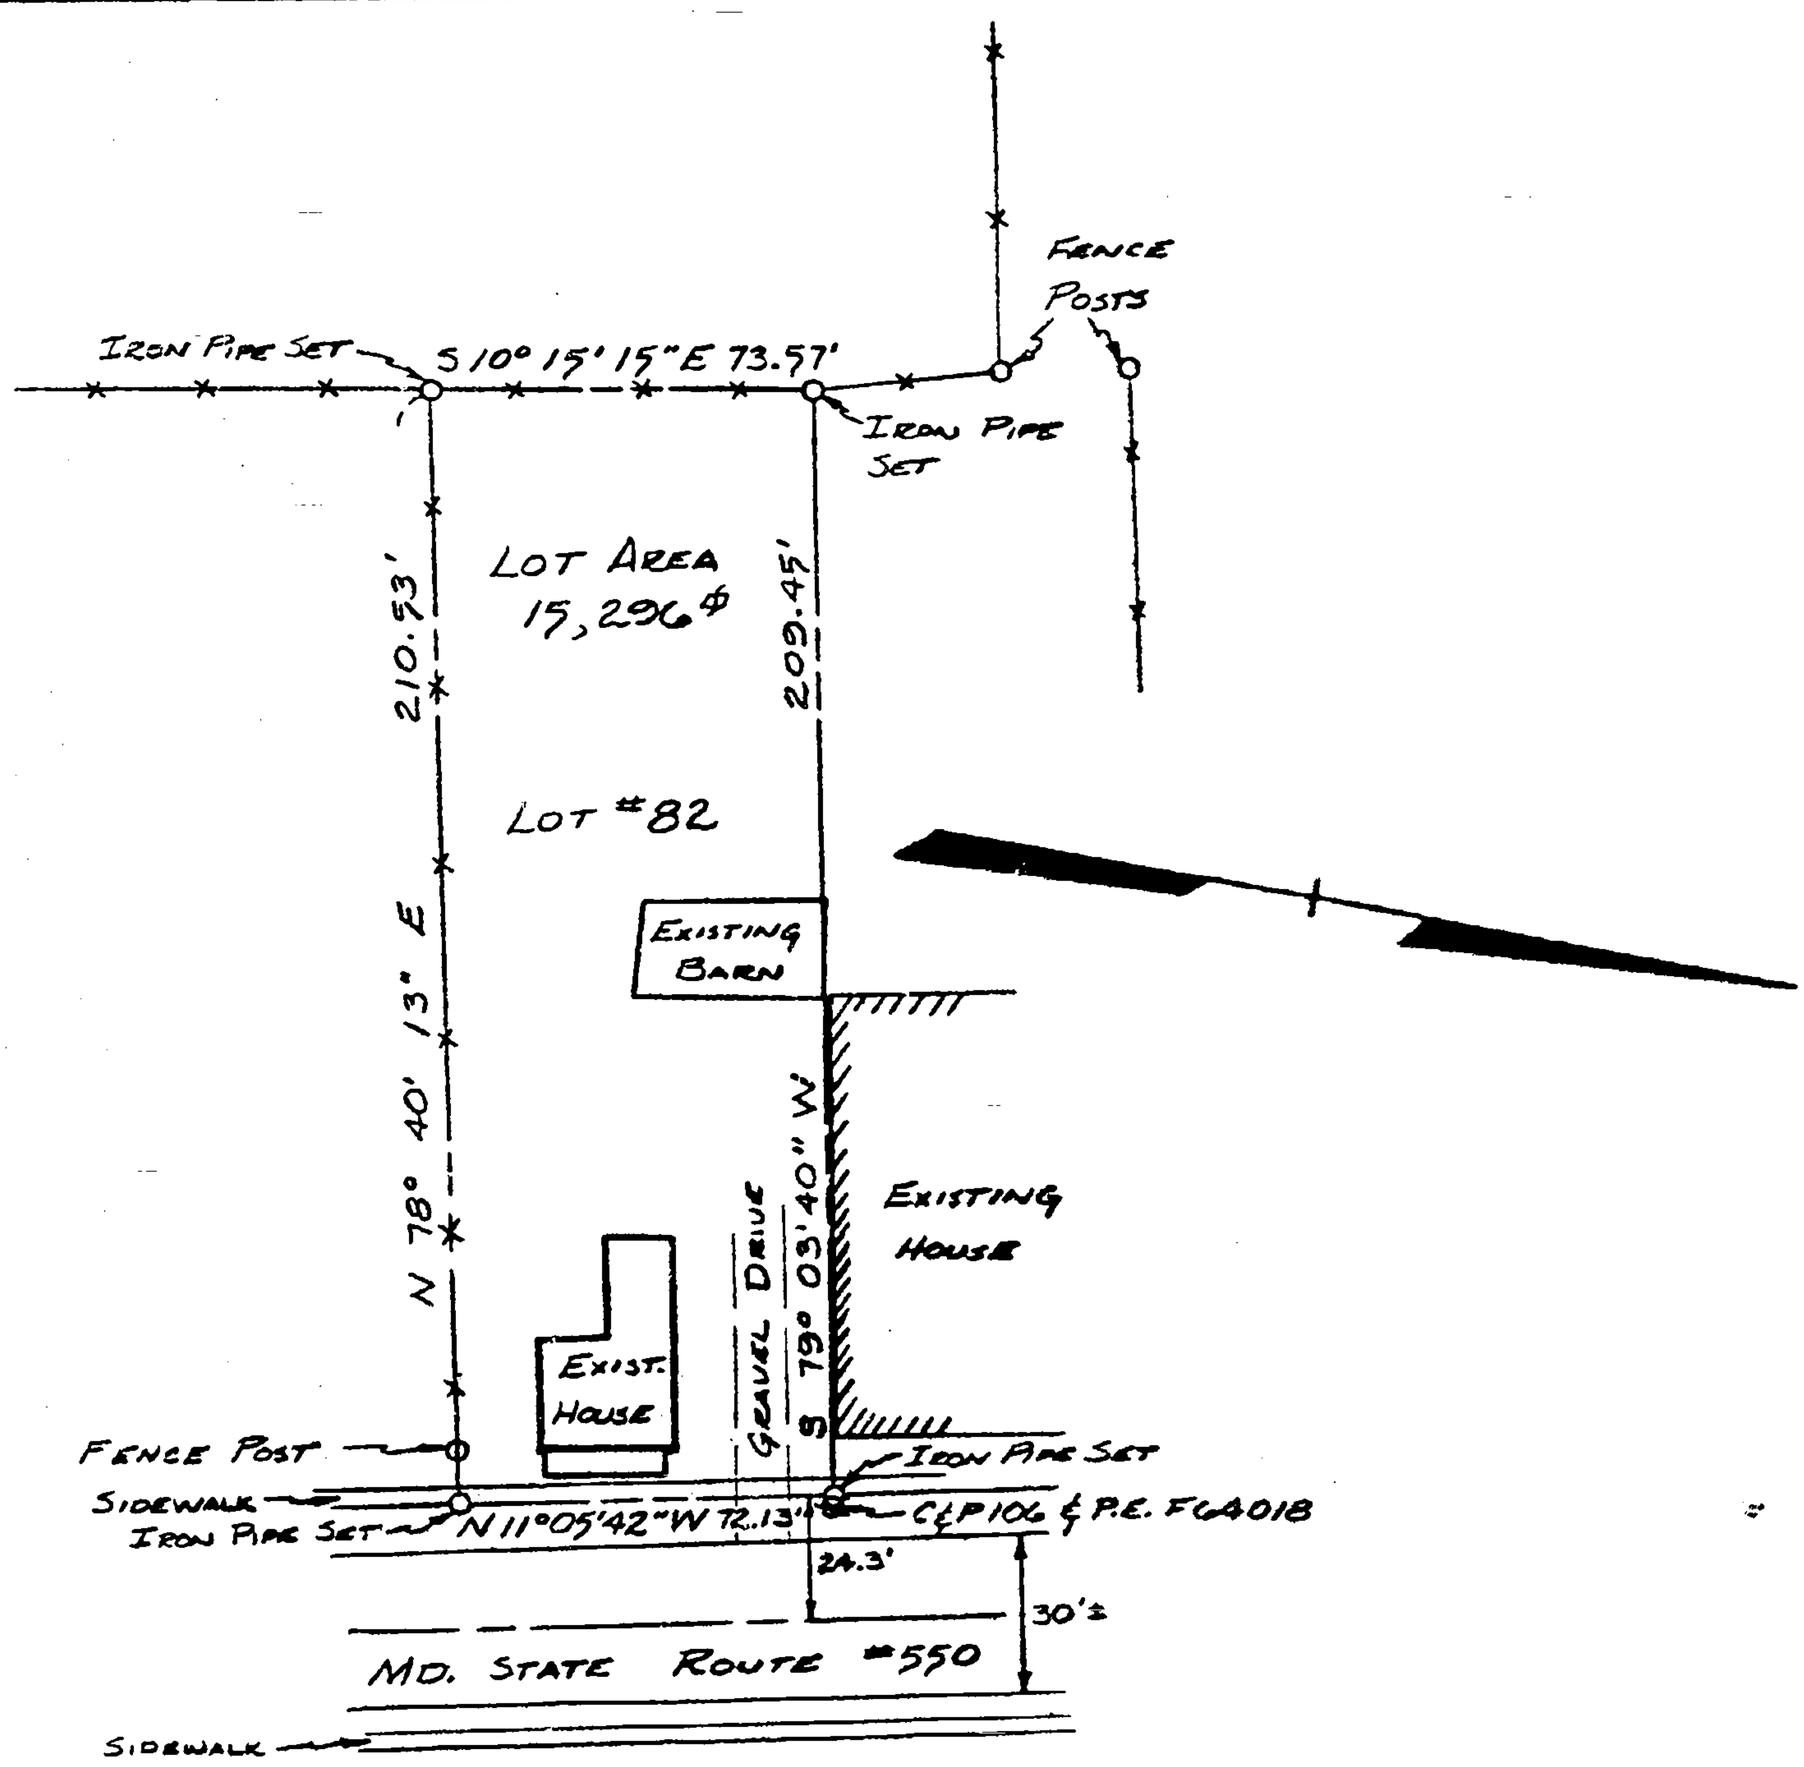

I hereby certify that the plan shown hereon is correct; that it is A LOCATION SURVEY OF the lands conveyed by WILLIAM P. & EDITH R. DIEHL by deed dated FEBRUARY 17, 1969, and recorded in the Land Records of Frederick County, State of Maryland, in Liber 797 at Folio 731; and that monuments, marked thus: ⊸, and iron pipe marked thus: O, have been placed as indicated.

Signature

Maryland License No. 4876

CREAGESTOWN
FREDERICK COUNTY, MD.

REVISIONS	A LOCATION SURVEY OF RICHARD W. HARBAUGH PROPERTY	SHEET 1 OF 1
	ROTHENHOEFER ENGINEERS 102 WEST CHURCH STREET FREDERICK, MARYLAND 21701	DWG. NO. 740-310 ATG
SCALE: 1" = 50'	301-662-0202	DATE: MARCH 15, 1974

Exhibit A
Filed April 1, 1974.
No. 24,798 Equity