"COMPLAINANT'S EXHIBIT NO 1"

BOOK 41 PAGE 370

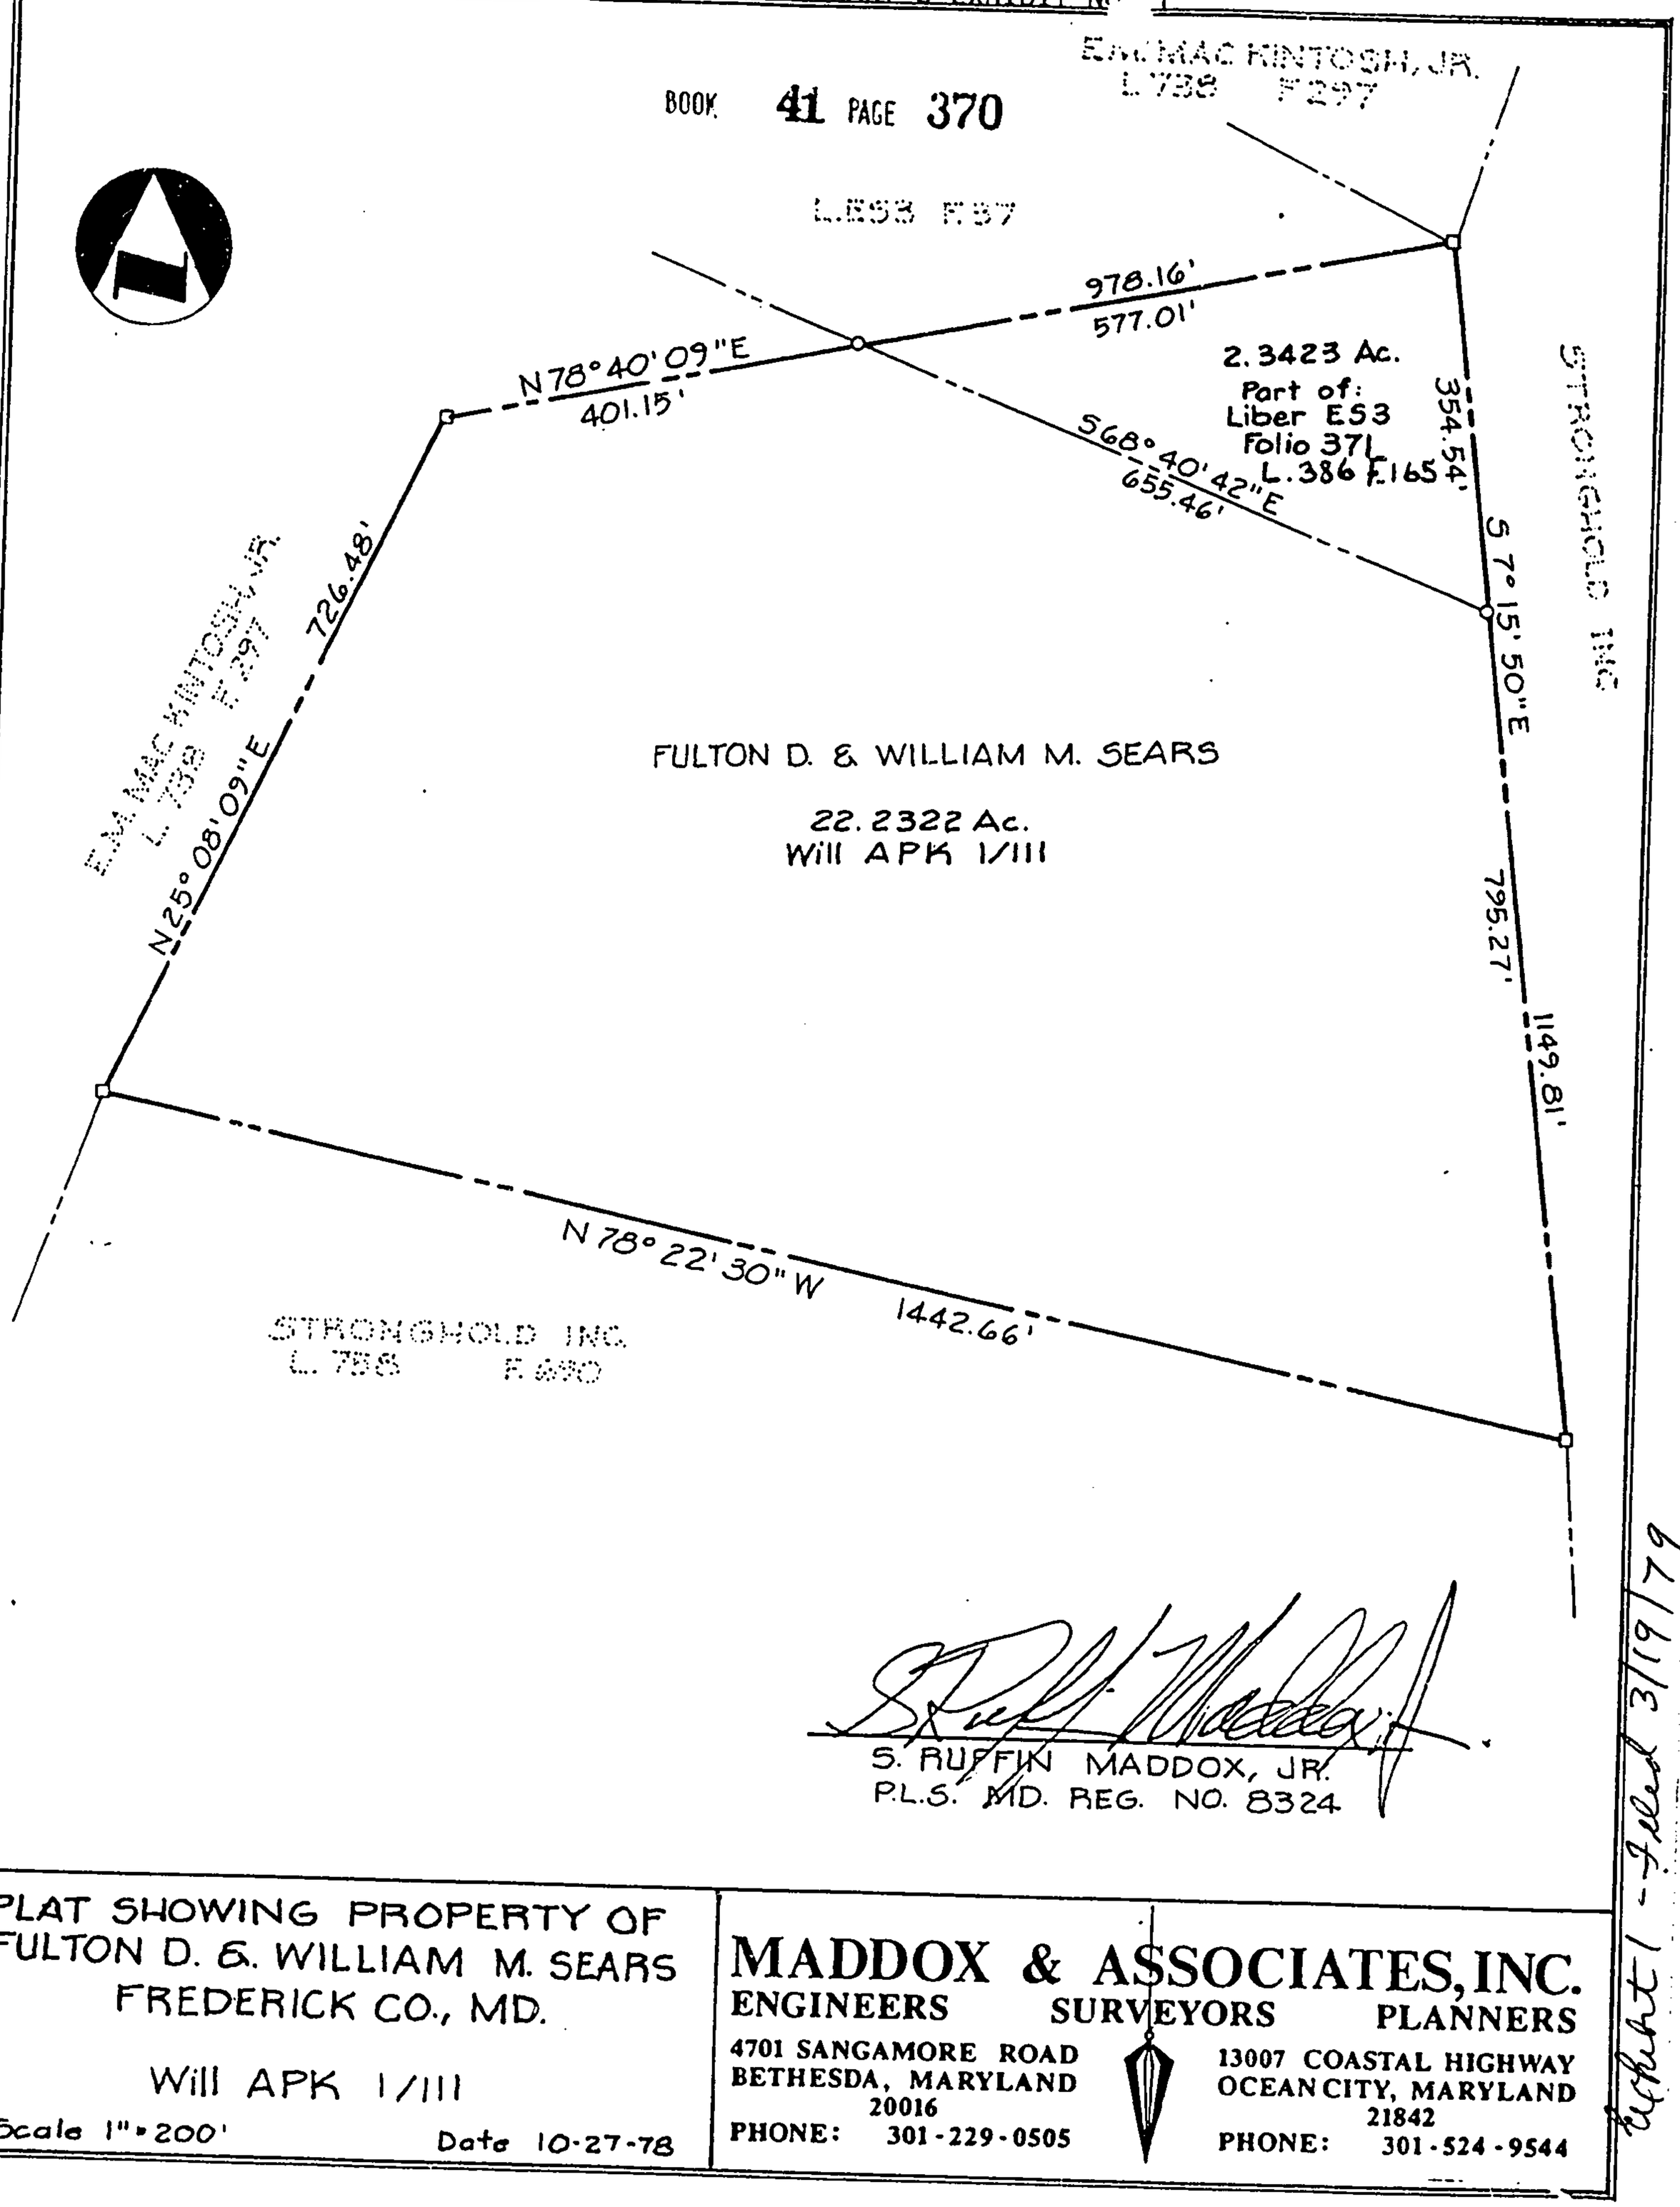

S. RUFFIN MADDOX, JR.
P.L.S. MD. REG. NO. 8324

PLAT SHOWING PROPERTY OF
FULTON D. & WILLIAM M. SEARS
FREDERICK CO., MD.

Will APK 1/111

Scale 1" = 200' Date 10-27-78

MADDOX & ASSOCIATES, INC.
ENGINEERS SURVEYORS PLANNERS

4701 SANGAMORE ROAD
BETHESDA, MARYLAND
20016
PHONE: 301-229-0505

13007 COASTAL HIGHWAY
OCEAN CITY, MARYLAND
21842
PHONE: 301-524-9544

Exhibit 1 - Filed 3/19/79