BOOK 45 PAGE 392

BOOK 985 PAGE 888

I hereby certify that the plan shown hereon is correct; that it is THE REMAINDER OF the lands conveyed by SEE LIST by deed dated ——, and recorded in the Land Records of Frederick County, State of Maryland, in Liber —— at Folio ——; and that monuments marked thus: ■, and iron pipe marked thus: ●, have been placed as indicated.

Signature

Maryland License No. 4276

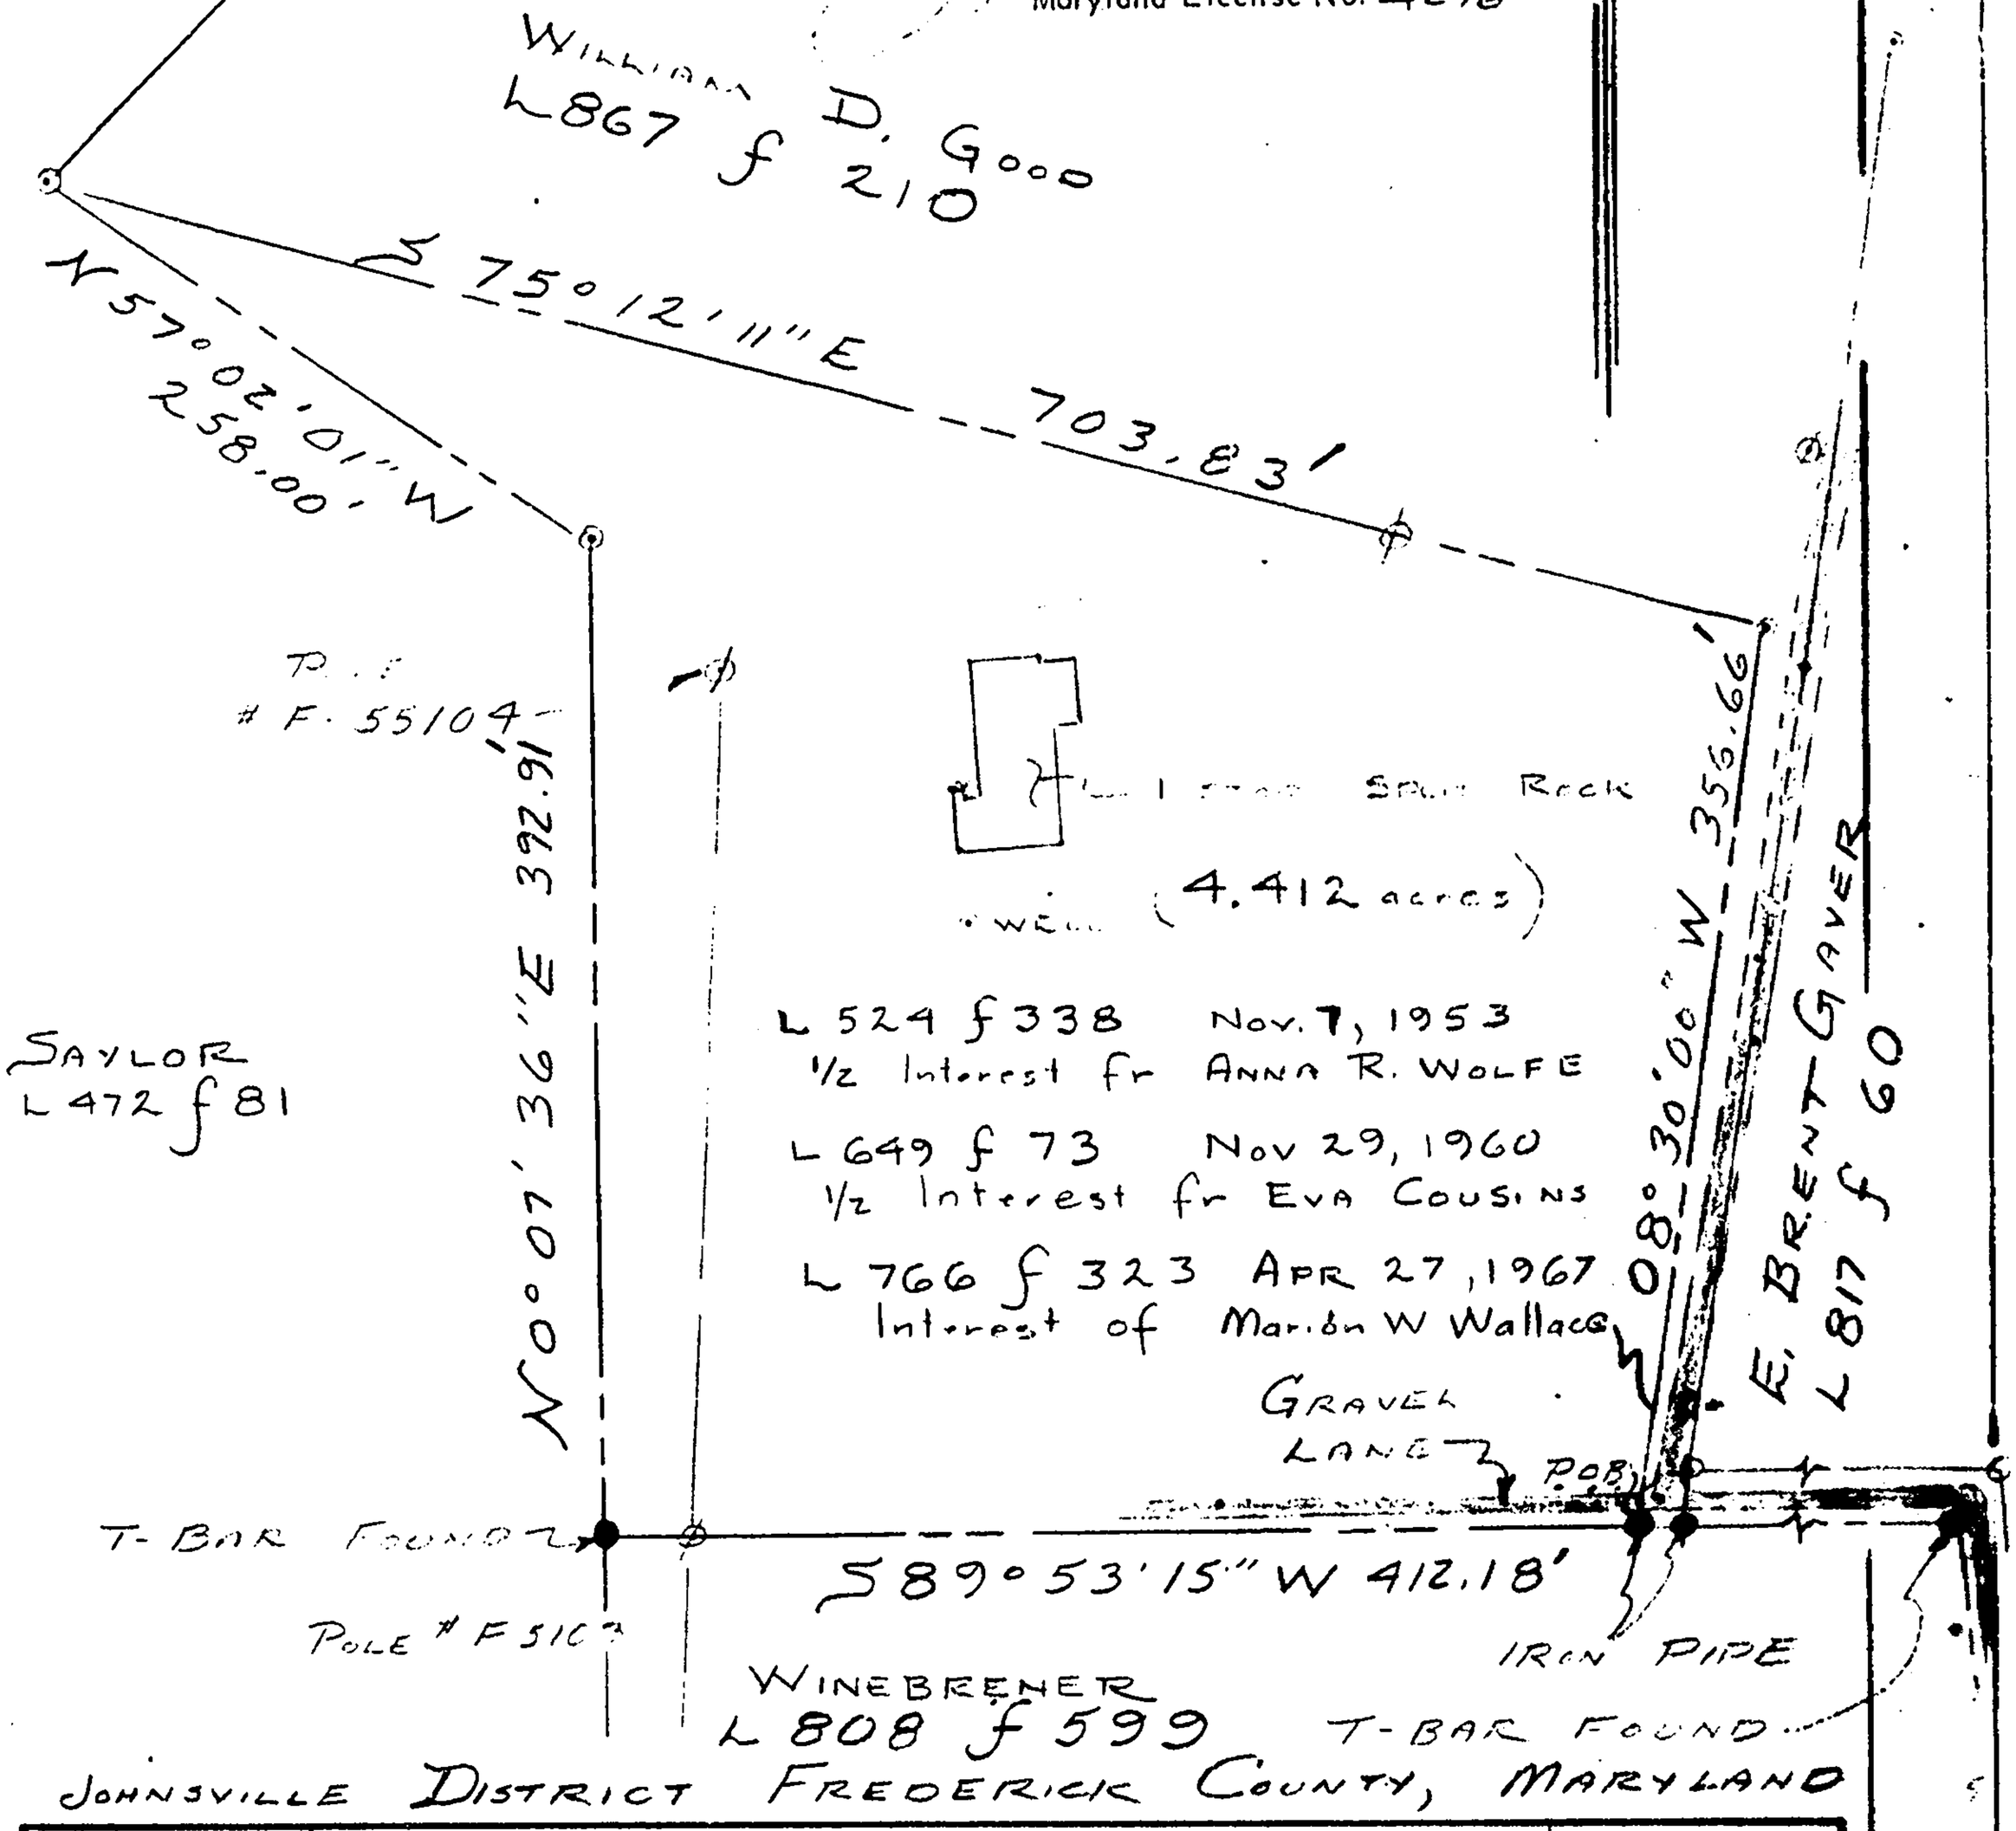

JOHNSVILLE DISTRICT FREDERICK COUNTY, MARYLAND

REVISIONS	ROTHENHOEFER ENGINEERS 102 WEST CHURCH STREET FREDERICK, MARYLAND 21701	SHEET 1 OF 1
	LOCATION SURVEY FOR WILLIAM H. & JOAN C. GOOD	DWG. NO. 760-404
SCALE 1" = 100'	301-662-0202	DATE: APRIL 9, 1976