EXHIBIT B

BOOK 46 PAGE 313

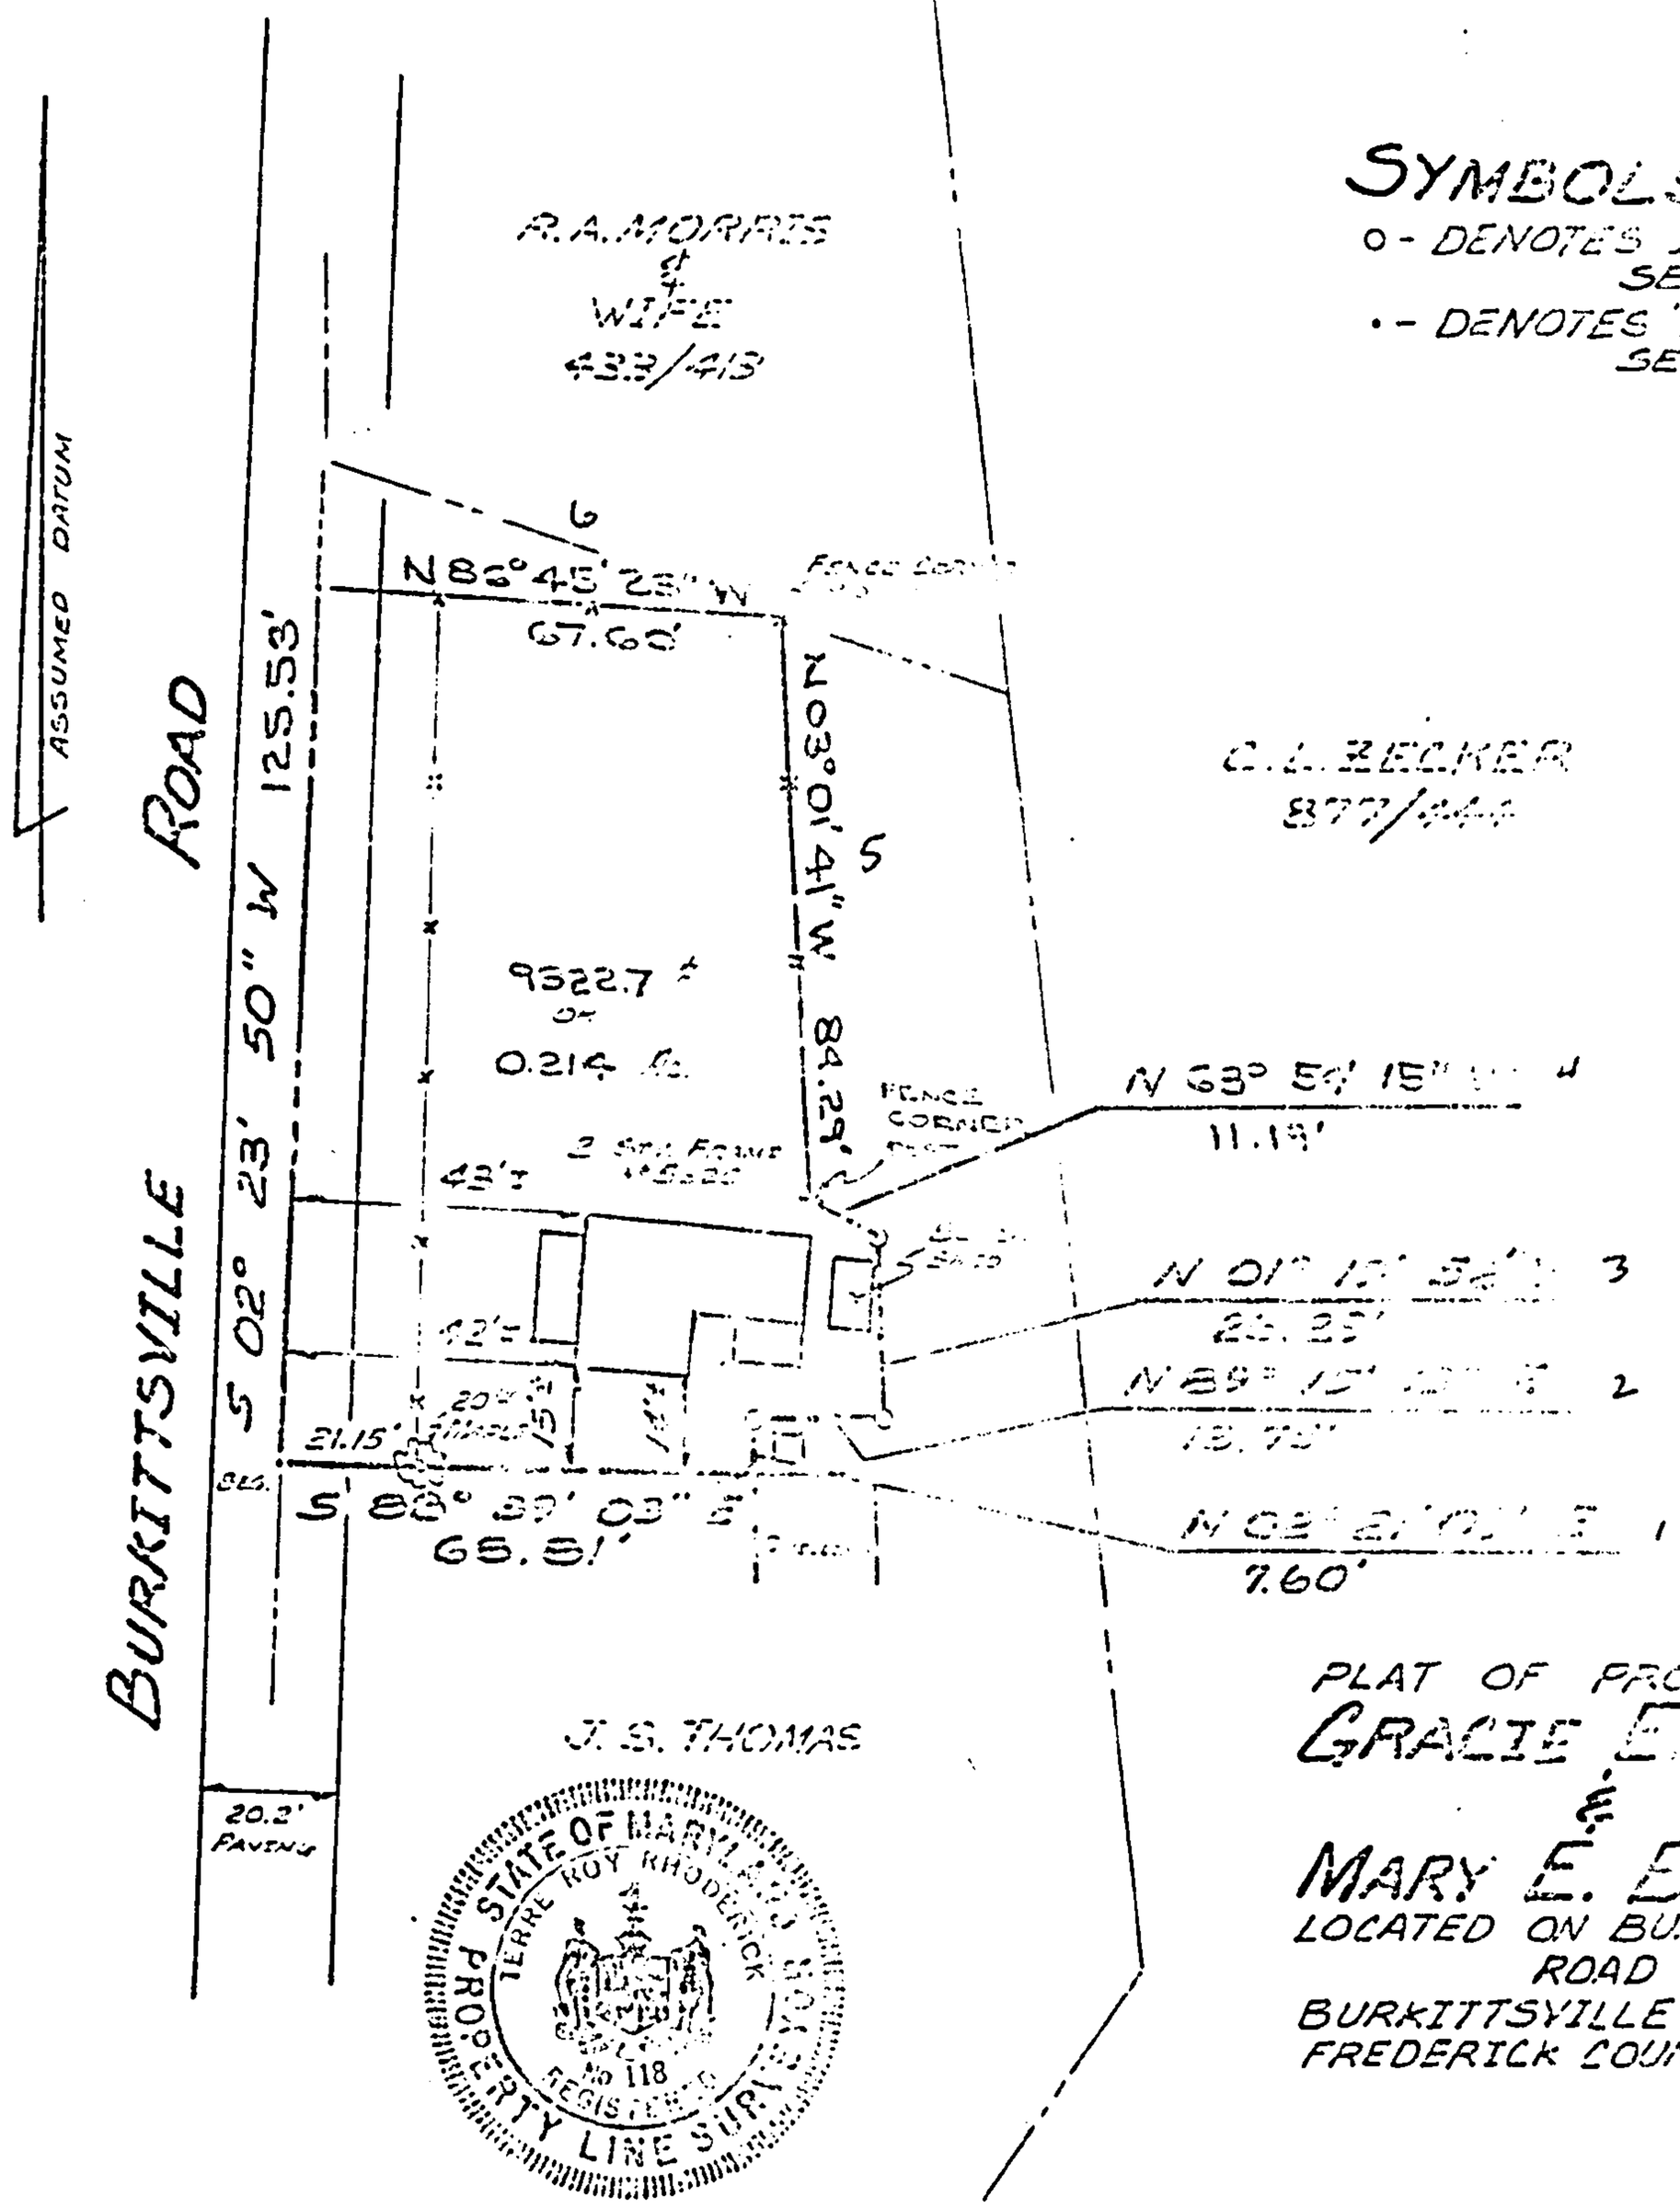

SURVEYOR'S CERTIFICATE

I HEREBY CERTIFY THAT THE PLAN SHOWN HEREON IS CORRECT TO THE BEST OF MY KNOWLEDGE AND BELIEF, THAT IT IS BOUNDARY SURVEY OF THE LAND INTENDED TO BE CONVEYED BY GRACIE E. JONES UNTO GRACIE E. JONES AND MARY E. BROWN, BY DEED DATED 6 AUGUST 1980 AND RECORDED AMONG THE LAND RECORDS OF FREDERICK COUNTY, MARYLAND IN LIBER 1122, FOLIO 367.

REGISTERED LAND SURVEYOR MD. • 118

REFERENCES	
PLAT BK.	
PLAT NO.	
LIBER 1122	
FOLIO 367	

SNIDER, BLANCHARD, LAUGHLAND & TACK, INC.
SURVEYORS · ENGINEERS
LAND PLANNING CONSULTANTS

10 EAST CHURCH ST
FREDERICK MD 21701
(301) 662-4500

2 PROFESSIONAL DR · SUITE 216
GAITHERSBURG MD 20760
948-6100

DATE OF SURVEYS	SCALE: 1 IN = 40 FT
WALL CHECK:	DRAWN BY: JEC
HSE. LOC.:	JOB NO.: F-81-080
BOUNDARY: 17 NOV 1981	