BOOK 946 PAGE 472

BOOK 49 PAGE 808

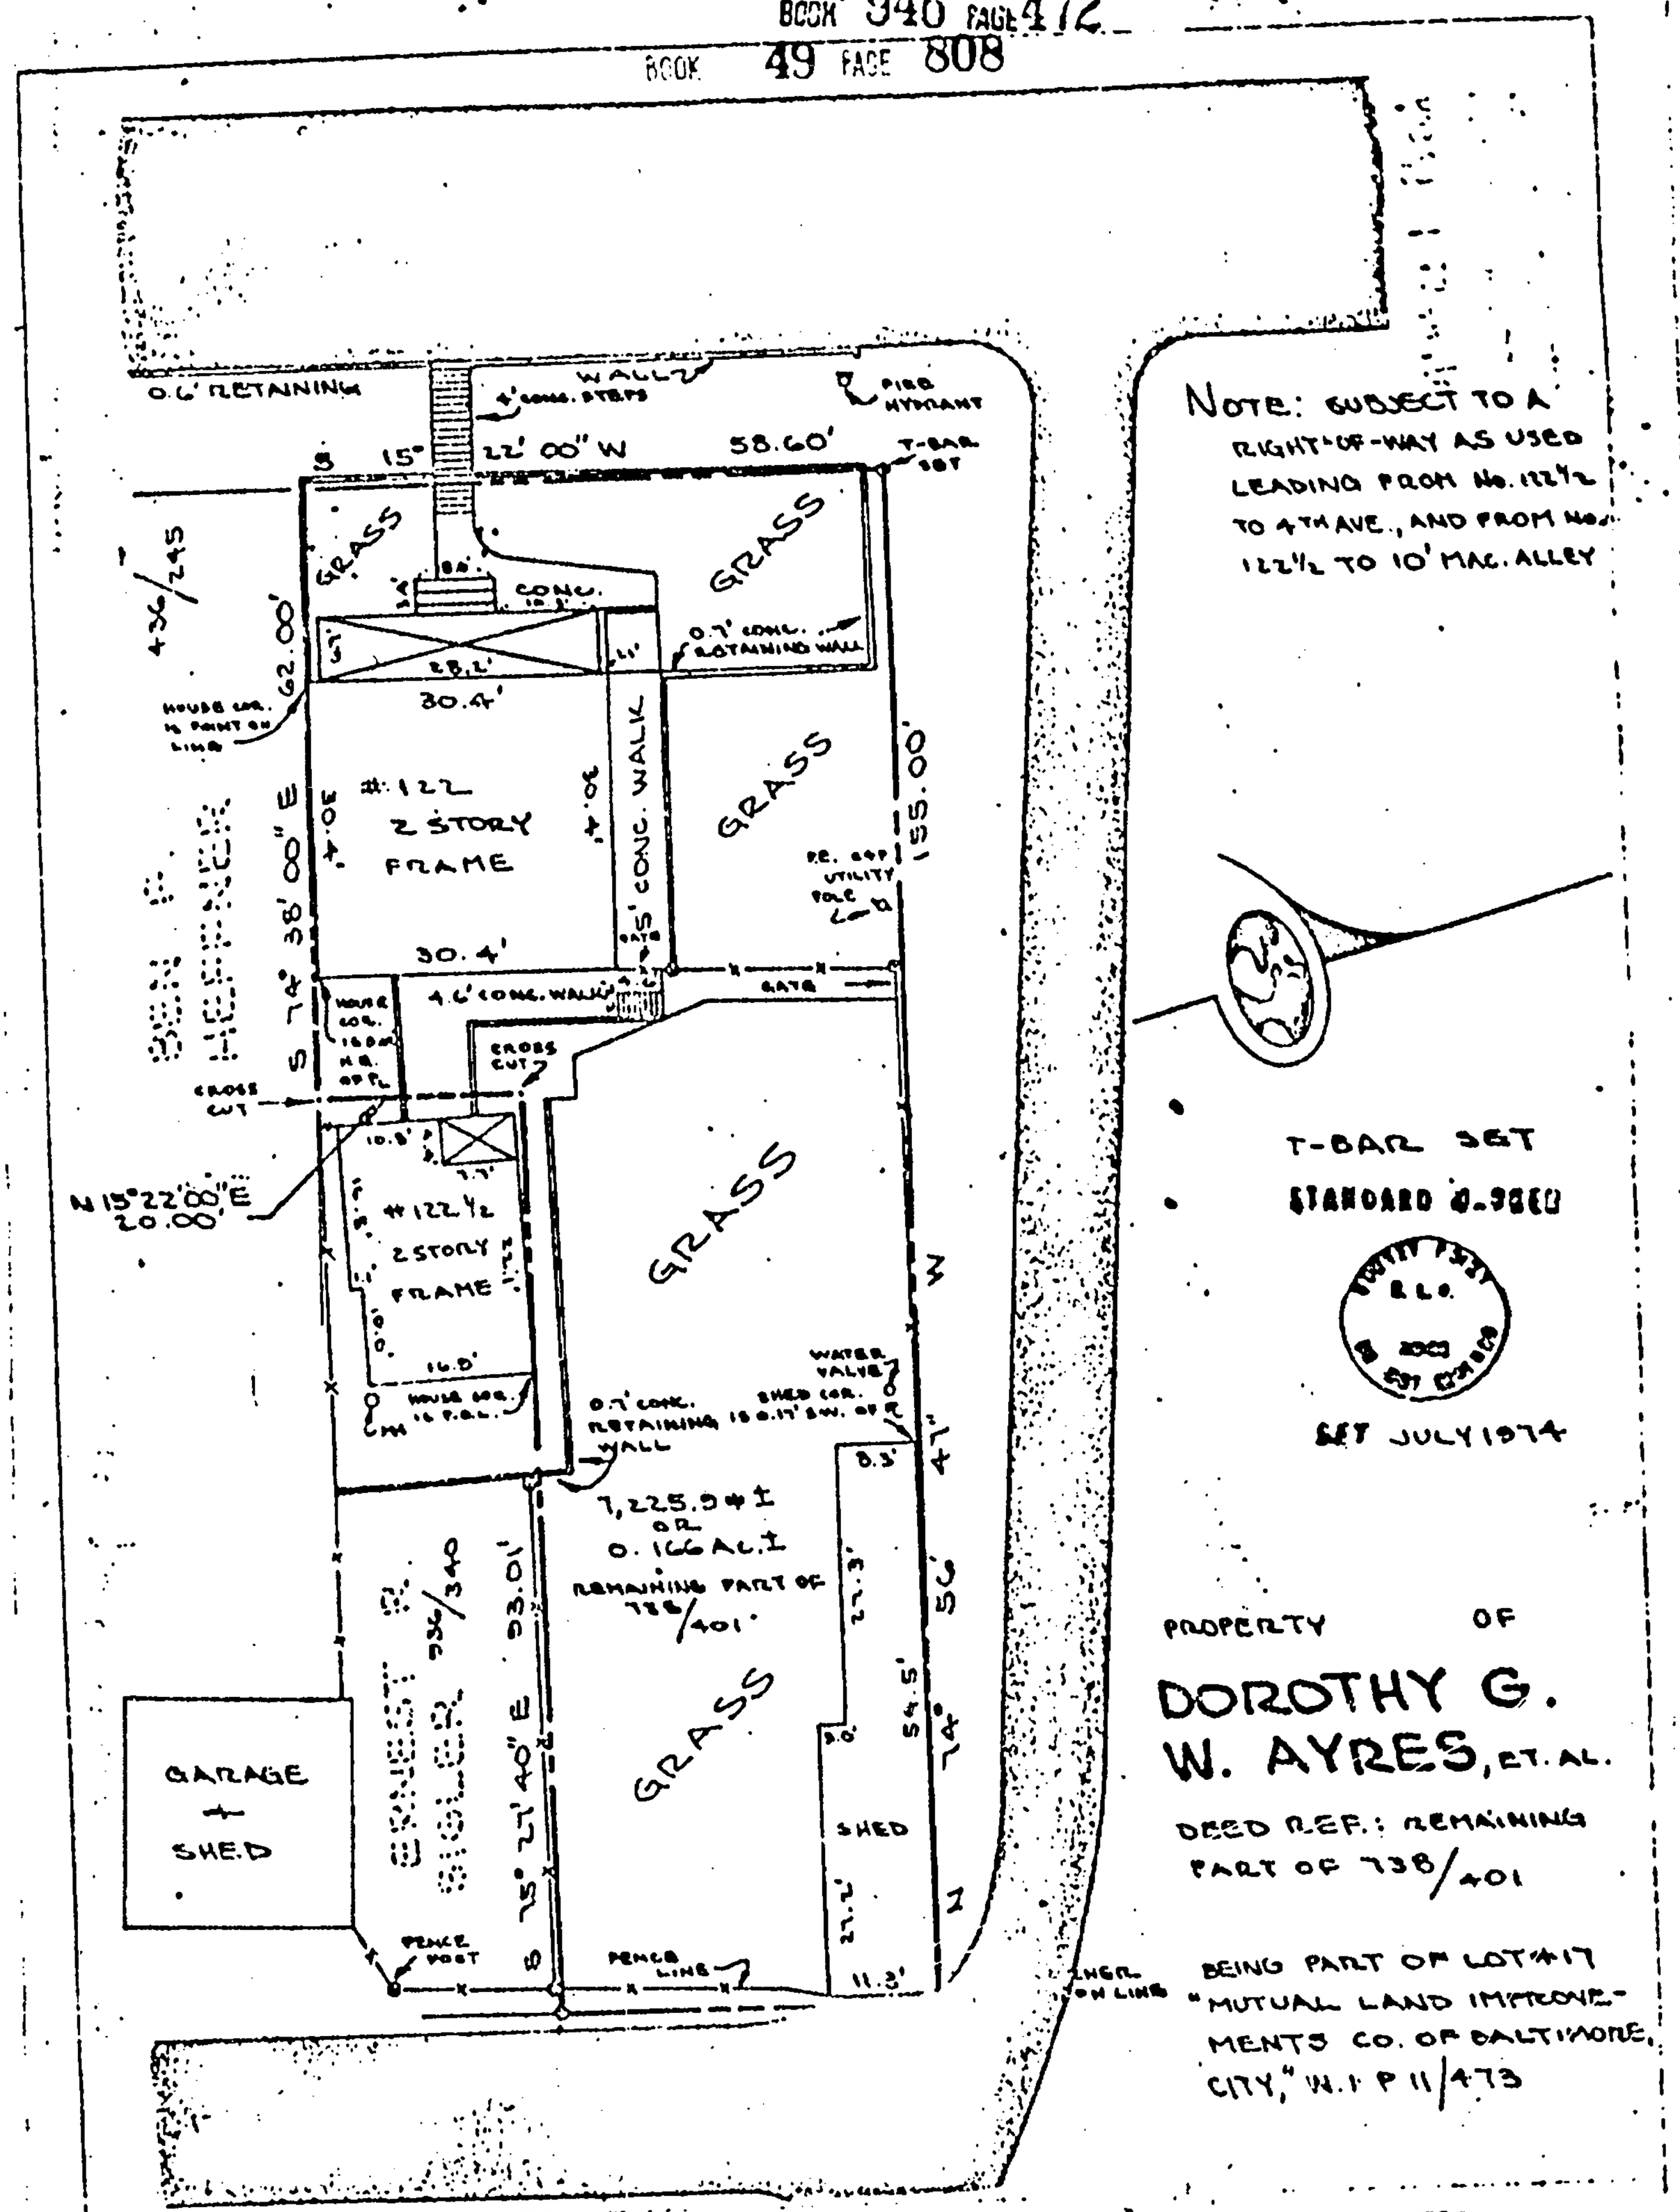

STATE OF MARYLAND — CERTIFICATE FROM SUTCLIFFE — PROFESSIONAL LAND SURVEYOR — REGISTERED

I HEREBY CERTIFY THAT I HAVE MADE A LOCATION & BOUNDARY SURVEY OF THIS PROPERTY SITUATED AT # 122 4TH AVENUE IN BRUNSWICK BRUNSWICK ELECTION DISTRICT FREDERICK COUNTY, MD AND HAVE LOCATED THE STRUCTURES AS SHOWN HEREON.

DATE	SCALE	PLAT NO
23 JULY 1974	1" = 20'	F-2048-A-1

SUTCLIFFE & ASSOC. INC. SURVEYORS ENGINEERS LAND PLANNERS

DWG BY	CHK BY
MMC	OKS.