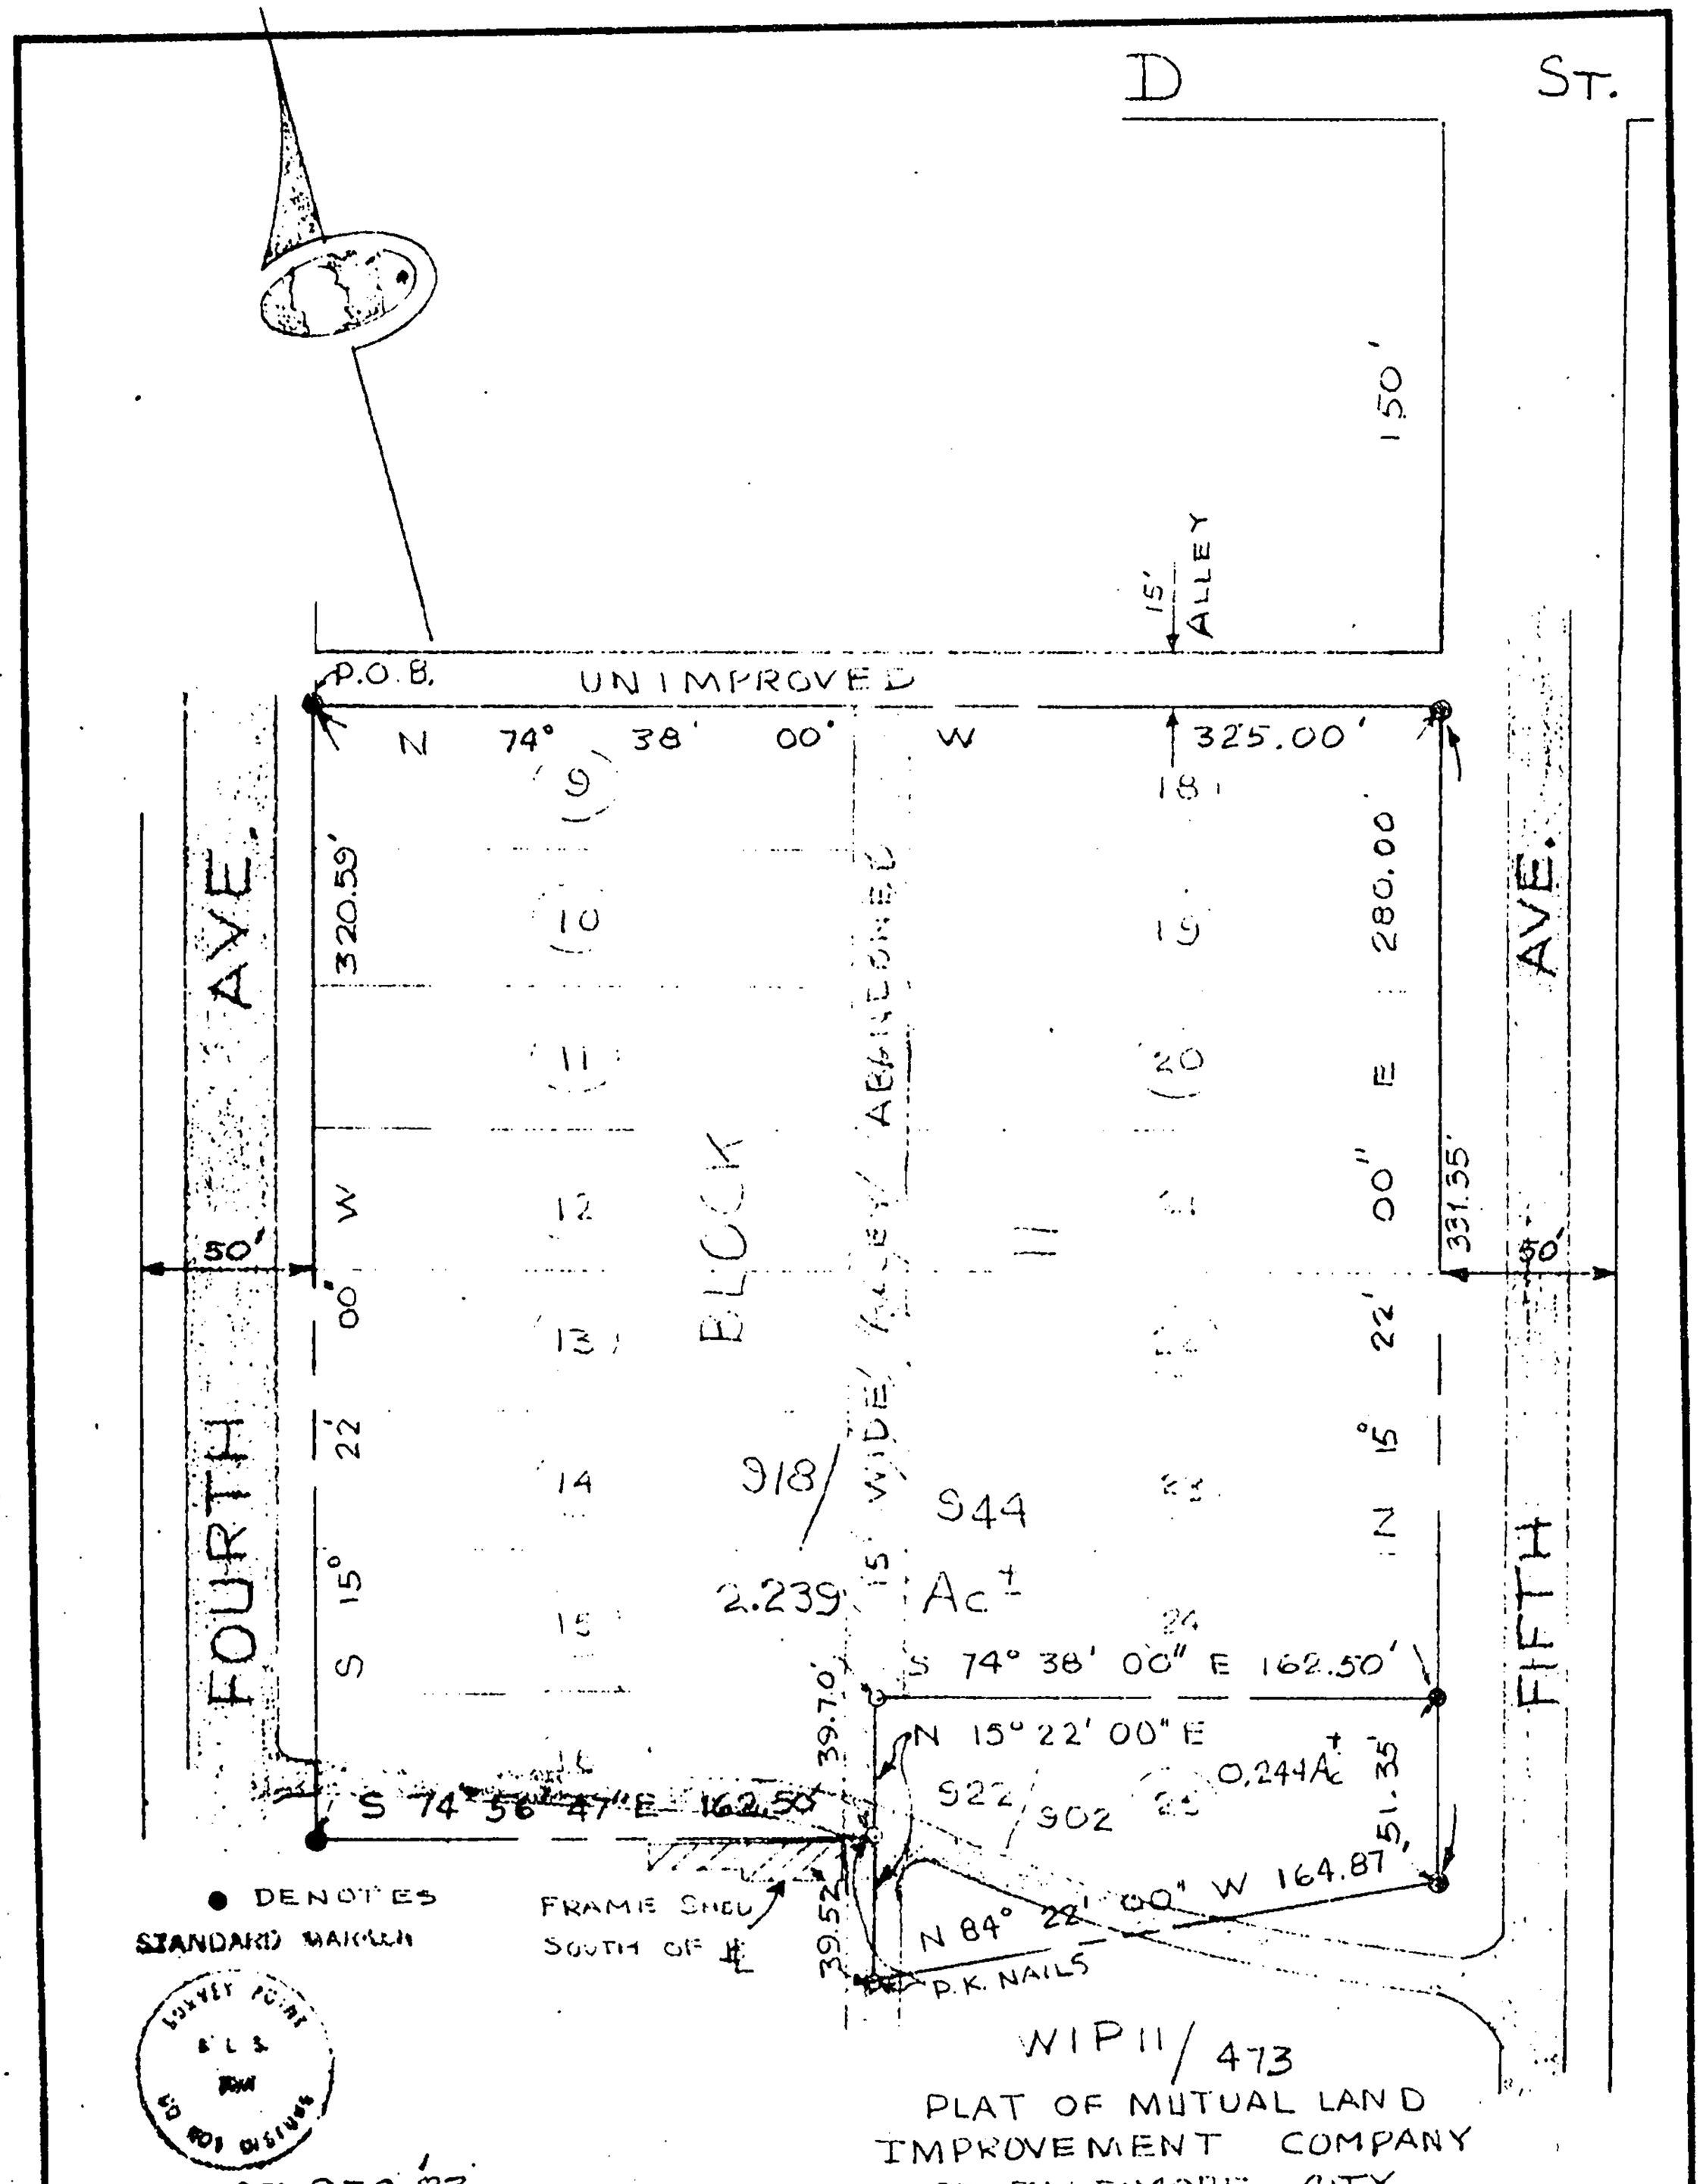

I HEREBY CERTIFY THAT I HAVE MADE A BOUNDARY SURVEY OF THIS PROPERTY FOR AND AT THE INSTANCE OF _____ RAILROAD INC. & PAULUCK SITUATED OIL JOHNSTON FUEL AND BERNARDICO ELECTION DISTRICT FREDERICK COUNTY, MD. AND HAVE LOCATED THE STRUCTURES AS SHOWN HEREON.

SUTCLIFFE & ASSOC. INC.
SURVEYORS ENGINEERS
LAND PLANNERS
1319 ROSEMONT DR.
KNOXVILLE, MD 21758

DATE	SCALE	PLAT NO.	DWG. BY:	CHK. BY:
27 DEC '83	1" = 60'	F1964-Y	D.K.S.	