Exhibit 2

No.	Point	
1	10,[illegible].625'	[illegible]
2	10,[illegible].888'	[illegible]
3	10,843.444'	[illegible]
4	10,502.444'	[illegible]
5	9,589.116'	[illegible]
6	9,591.516'	[illegible]
7	9,592.056'	[illegible]
8	9,763.792'	[illegible]
9	9,762.360'	[illegible]

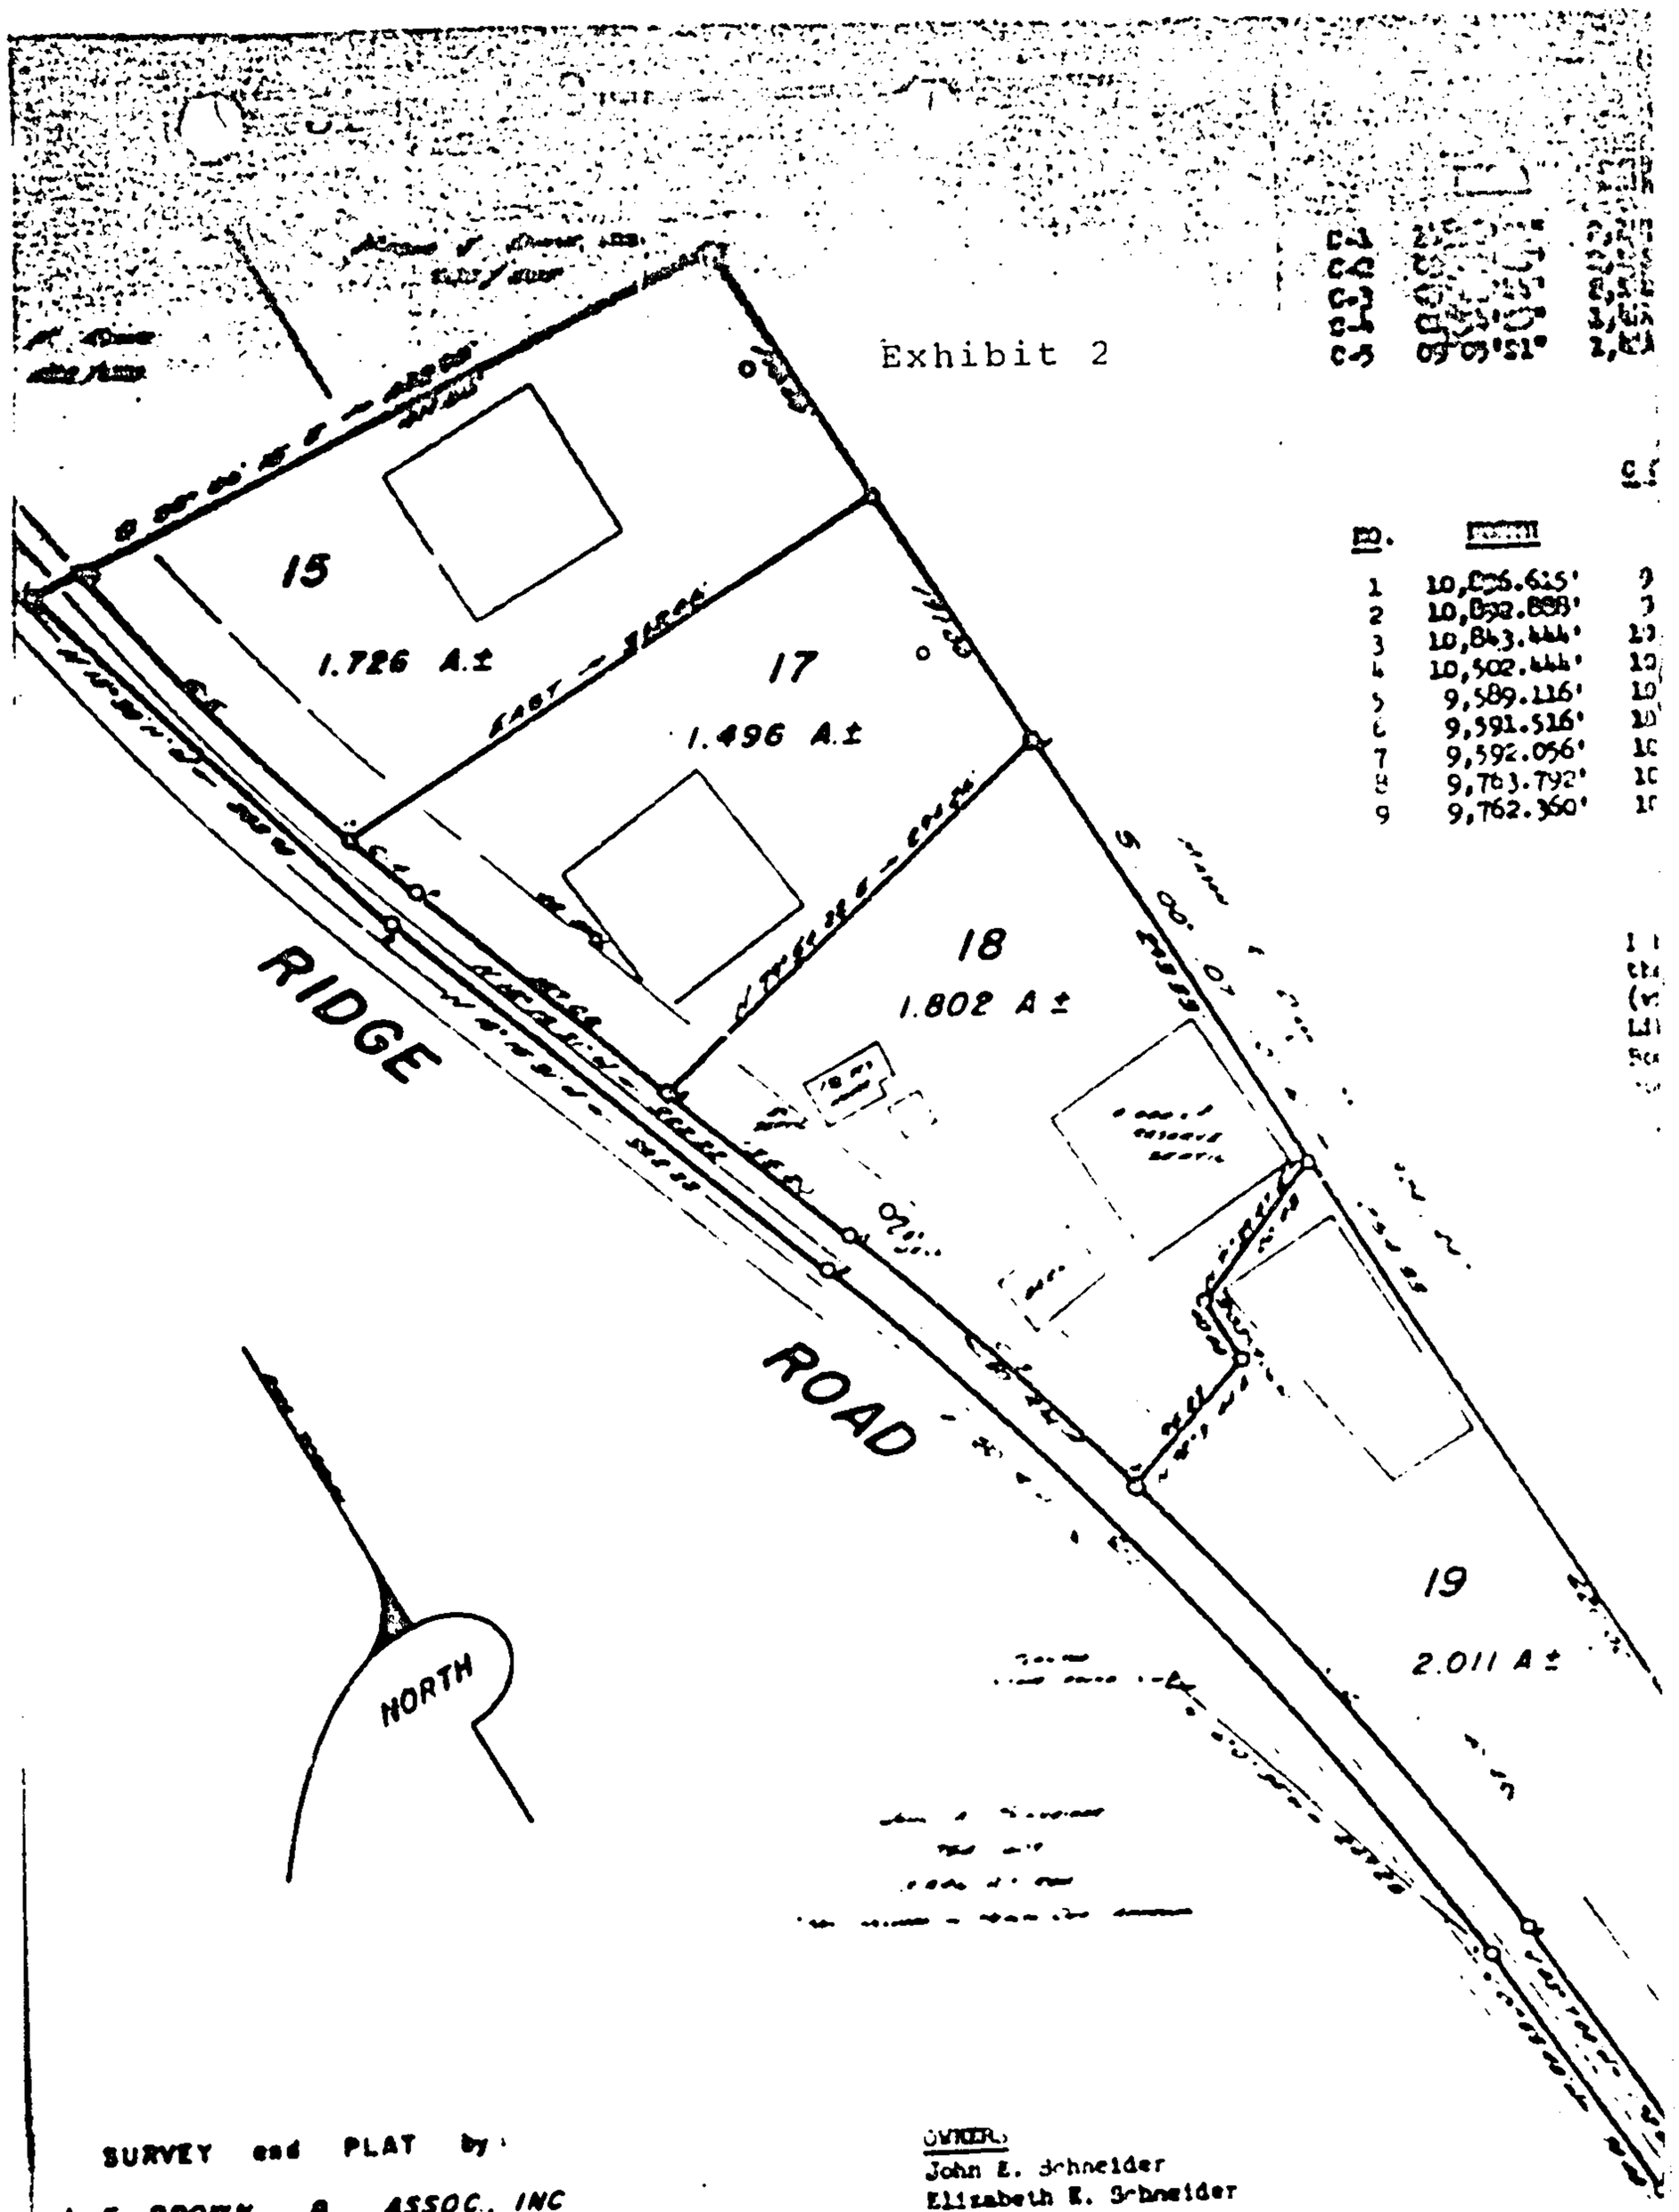

SURVEY and PLAT by:

J. F. BROWN & ASSOC., INC
109 MAIN STREET
MYERSVILLE, MARYLAND 21773
TELEPHONE 301-293-2014

OWNER:
John E. Schneider
Elizabeth E. Schneider
9605 Overlea Drive
Rockville, Maryland 20850
PH: 762-0463

APPROVED
FREDERICK COUNTY
PLANNING COMMISSION
SECRETARY or CHAIRMAN

APPROVED
DEPARTMENT OF HEALTH
APPROVING AUTHORITY

NOTES

1. The Frederick County Health Dept reserves the right to require that water wells be drilled and a Well Completion Certificate be submitted by the driller which notes a water yield ample for domestic purposes, prior to Health Dept approval of building and sewerage permits.
2. There must be gravity flow of sewage to the entire septic area.
3. No buildings, walls or drives are allowed in the septic area.
4. A 6 foot drainage and utility easement is reserved along all lot lines.

@ 18-79 BLS

SYMBOLS

- Proposed Well
- Septic Area
- Concrete Monument
- Steel Bar & Cap No. 6044

MINIMUM BUILDING RESTRICTION LINE
FRONT
REAR
SIDE

INCHES 1 2 3 4 5 6