BOOK 51 PAGE 576

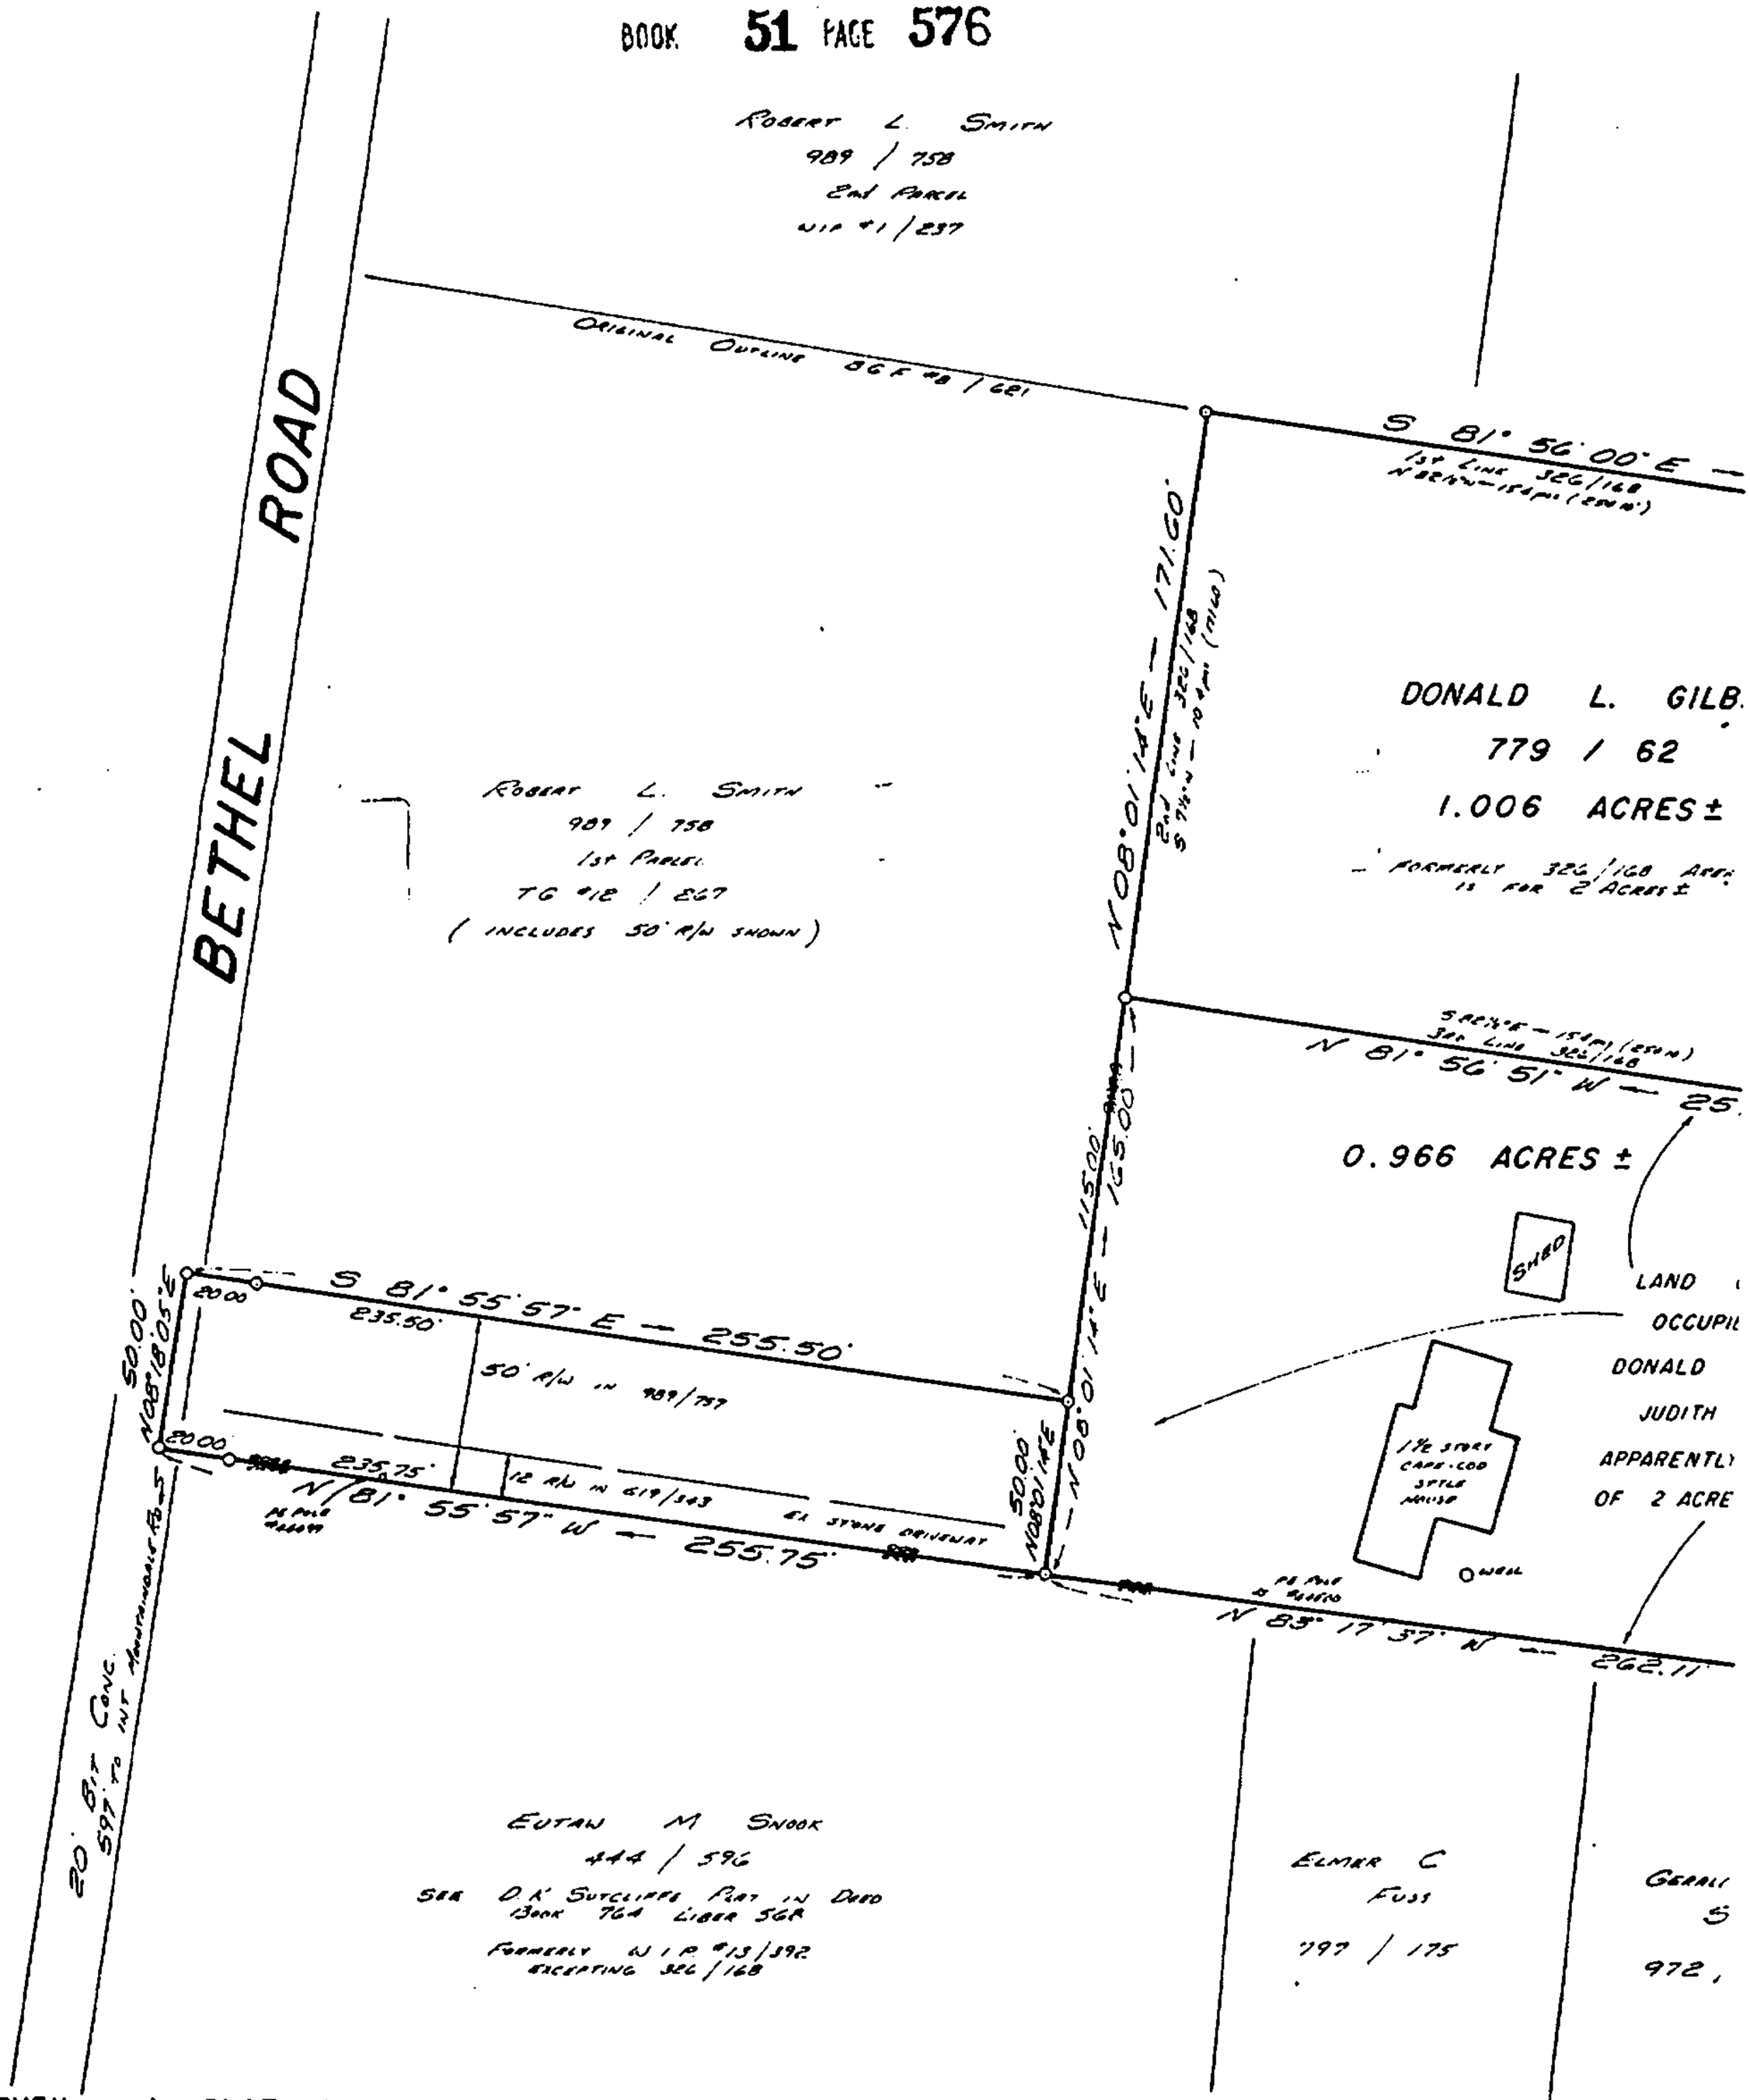

SURVEY and PLAT by:

J. F. BROWN & ASSOC., INC.
109 MAIN STREET
MYERSVILLE, MARYLAND 21773
TELEPHONE 301-293-2014

OWNERS

Donald Leroy Gilbert
Judith Ann Gilbert
10525 Bethel Road
Frederick, Maryland 21701
PH: 898-7219

SURVEYOR'S CERTIFICATION

I hereby certify that to the best of my professional knowledge and belief I have made a boundary survey as shown on this plat. This is all of the property conveyed by Clarence I. Gilbert and Yvonne Y. Gilbert, his wife, unto Donald Leroy Gilbert and Judith Ann Gilbert, his wife, by deed dated January 26, 1968 and recorded in Liber 779, Folio 62, one of the Land Records of Frederick County, Maryland.

Jan 4th 1983 Joseph F. Brown
Date Joseph F. Brown
Md. Prof. Land Surveyor No. 8644

SYMBOLS

- Well
- Septic Area
- Concrete Monument
- Planted Stone
- Steel Bar & Survey Cap No. 8644

ZONED R:1
MINIMUM BUILDING RESTRICTION LINES

FRONT	40'
REAR	30'
SIDE	10'