K&E BALTIMORE 10 5135 ALLIANCE MC 652

EXHIBIT "B"

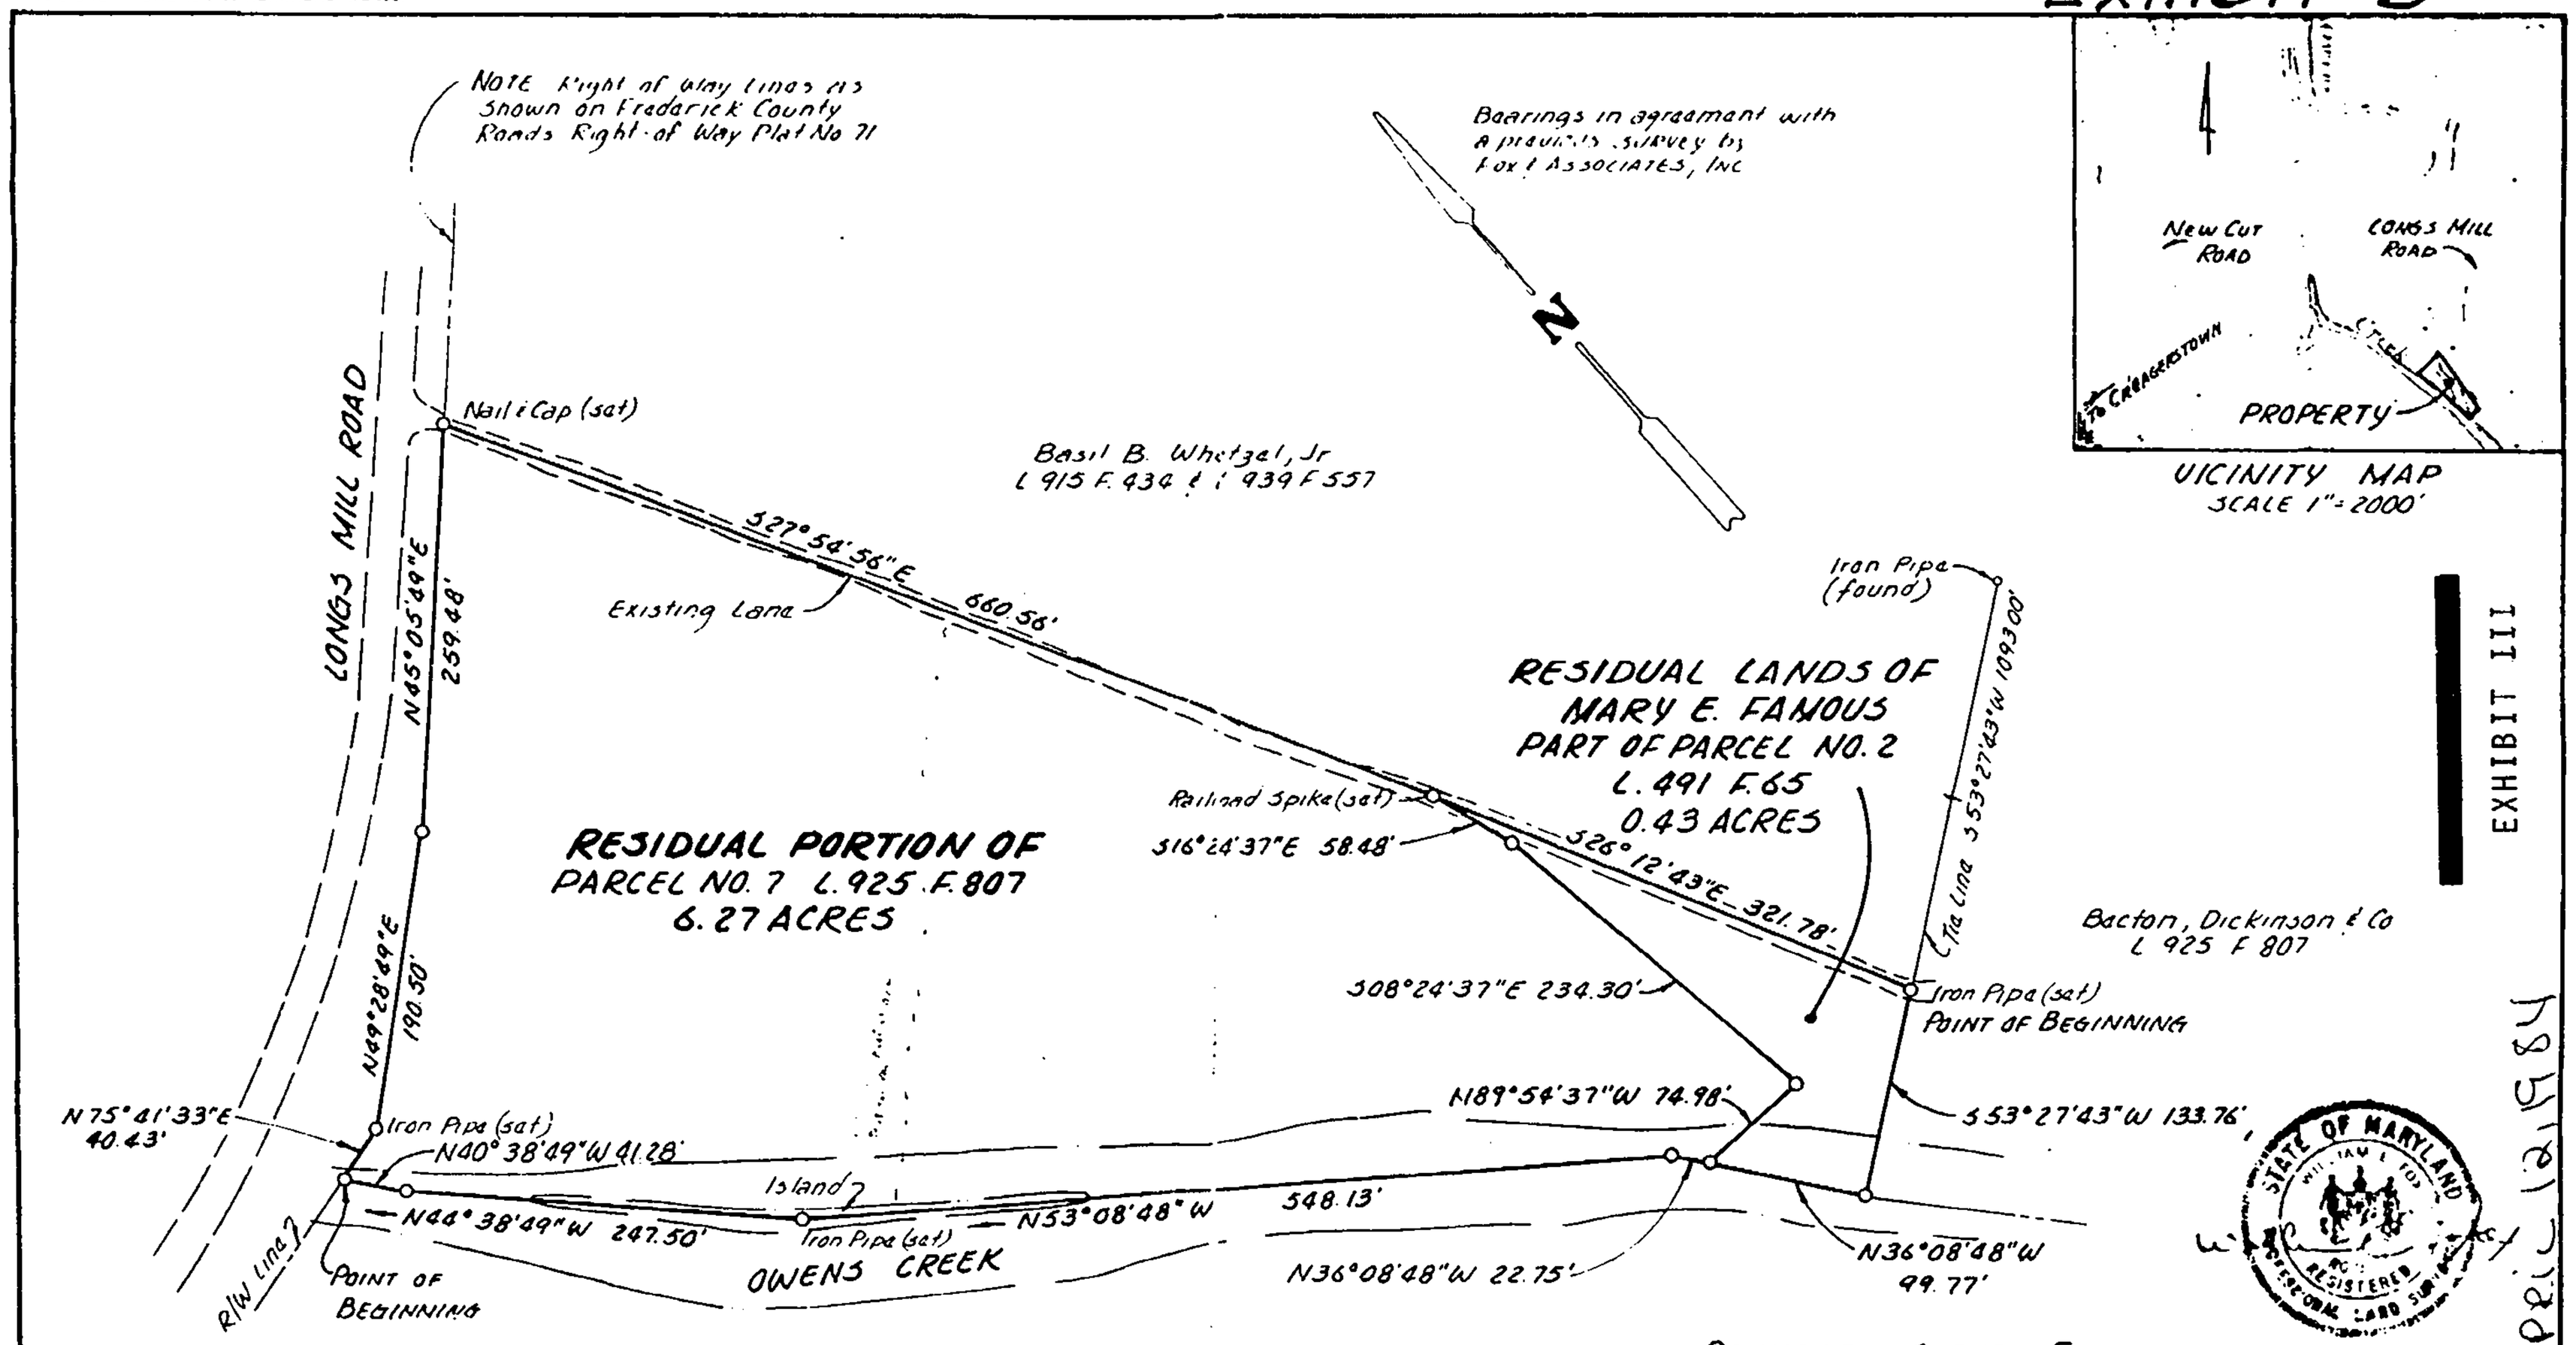

VICINITY MAP
SCALE 1" = 2000'

EXHIBIT III

Long View Enterprise, Inc
L 1141 F 539

NOTE: There is a Quit-Claim Deed from Richard A. Killmaier and Lila R. Killmaier, to Long View Enterprise, Inc. dated February 27, 1981 and recorded in Liber 1141 Folio 542 among the land records of Frederick County, Maryland, which describes the property shown hereon

BOUNDARY SURVEY FOR
A PORTION OF THE PROPERTY OF
BECTON, DICKINSON & CO.
AND THE REMAINING LANDS OF
MARY E. FAMOUS
Situate along the South Side of Longs Mill Road
in Election District No. 4 ~ Tax Map 26
FREDERICK COUNTY, MARYLAND

DRAWN BY R.E. TOWNSLEY	DATE 4-8-71	FOX & ASSOCIATES, INC. ENGINEERS – SURVEYORS	DISTRICT NO. 4
CHECKED BY	DATE		TAX MAP NO. 26 Fred Co

FILED APRIL 12, 1984

BOOK 51 PAGE 737

EX III