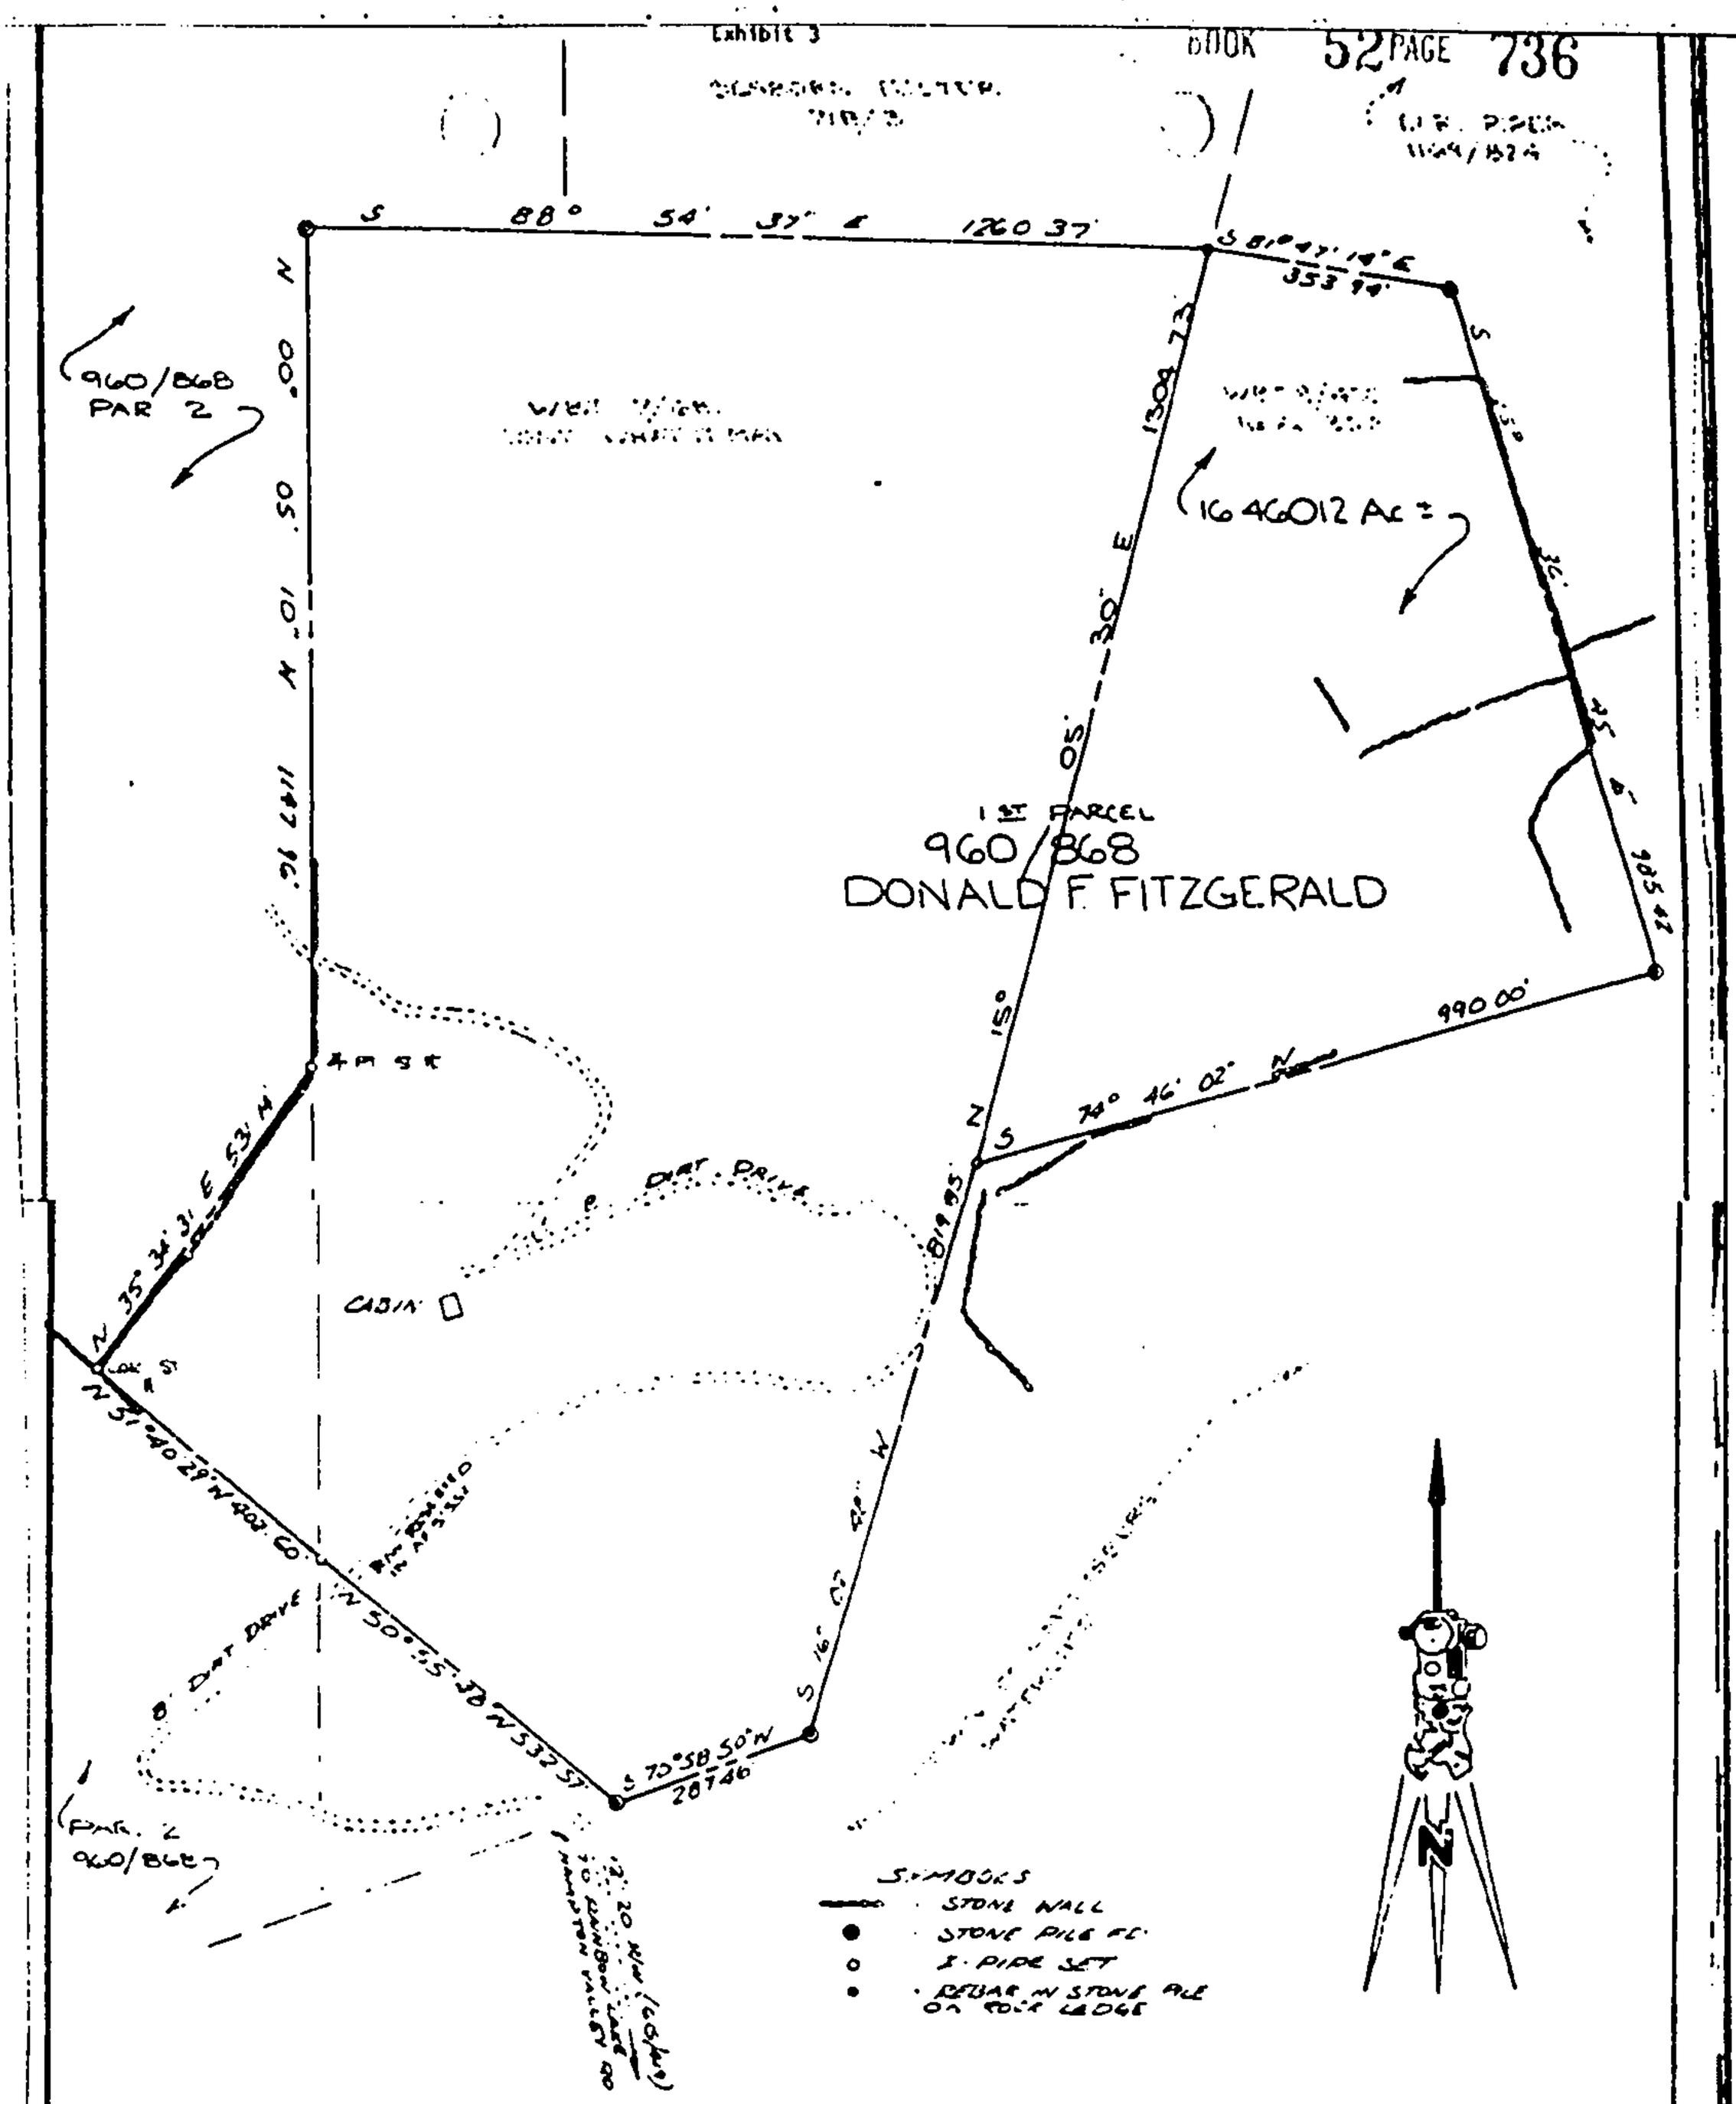

I HEREBY CERTIFY I HAVE MADE A BOUNDARY SURVEY OF ALL OF PAR. 1 INTENDED TO BE CONVEYED BY GILBERT E PLACE & GLADYS L PLACE, HIS WIFE, UNTO DONALD F FITZGERALD, BY DEED DATED APRIL 1975, AND RECORDED AMONG THE LAND RECORDS OF FREDERICK COUNTY IN 960/868, SITUATED OFF HAMPTON VALLEY RD EMMITSBURG ELECTION DISTRICT #5 FREDERICK COUNTY, MD

June 30, 1985 Robert F. Gauss 9093

SURVEY & PLAT
BY
R F GAUSS & ASSOC
PROFESSIONAL LAND SURVEYORS
EMMITHOUSE HOTEL
601 W MAIN ST. EMMITSBURG
MARYLAND, 21727
301-447-2222

DATE 6/3/85 SCALE 1" = 200'

PLAT Nº (7) P 25-1

FILED August 28, 1985