CASE No.

BOOK 52 PAGE 857

NOTE: This location for title purposes only — not to be used for determining property lines. Property Corner Markers Not guaranteed by this location.

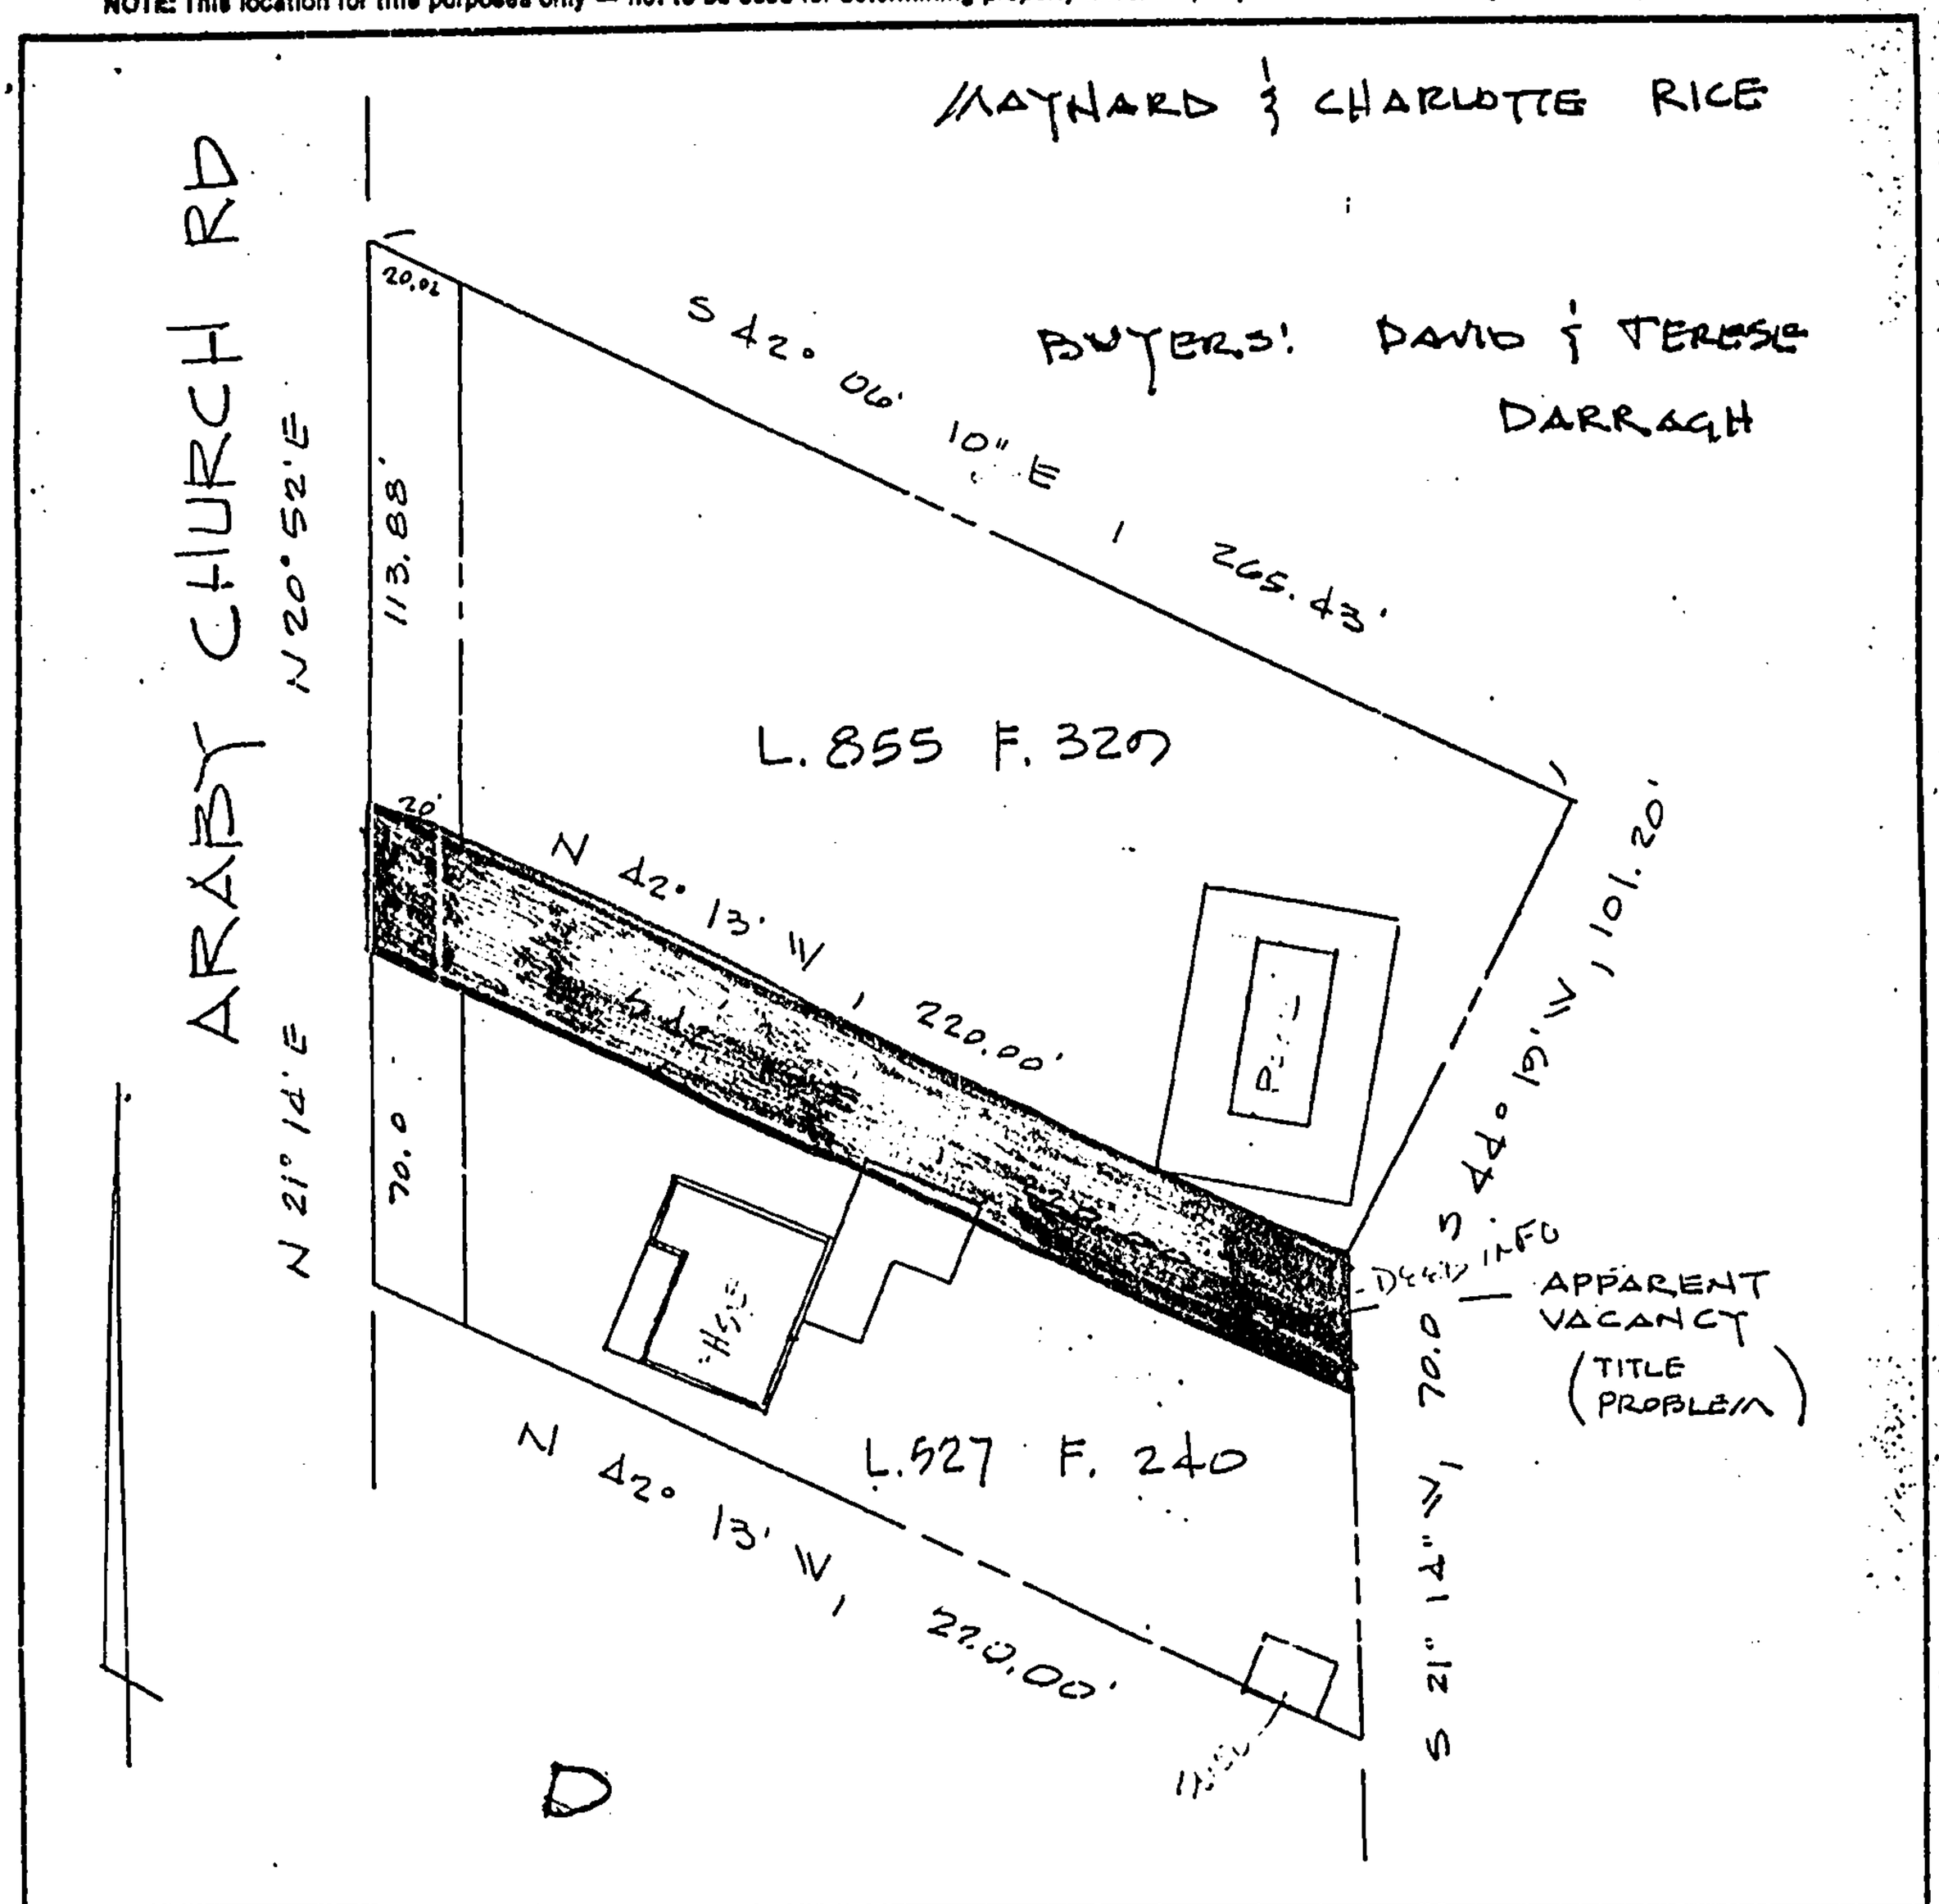

CERTIFICATE	REFERENCES	HALLER ASSOCIATES LANDSURVEYORS • CONSULTANTS (301) 663-1543 10 E. CHURCH ST., FREDERICK, MARYLAND 21701	
I HEREBY CERTIFY THAT THE POSITION OF ALL THE EXISTING IMPROVEMENTS ON THE ABOVE DESCRIBED PROPERTY HAS BEEN CAREFULLY ESTABLISHED BY A TRANSIT-TAPE SURVEY AND UNLESS OTHERWISE SHOWN, THERE ARE NO ENCROACHMENTS.	PLAT BK. PLAT NO.		
	LIBER FOLIO	DATE OF SURVEYS WALL CHECK: HSE. LOC.: BOUNDARY:	SCALE: DRAWN BY: JOB NO.: 85-124
DAVID L. HALLER MARYLAND R.P.L.S. No. 240			