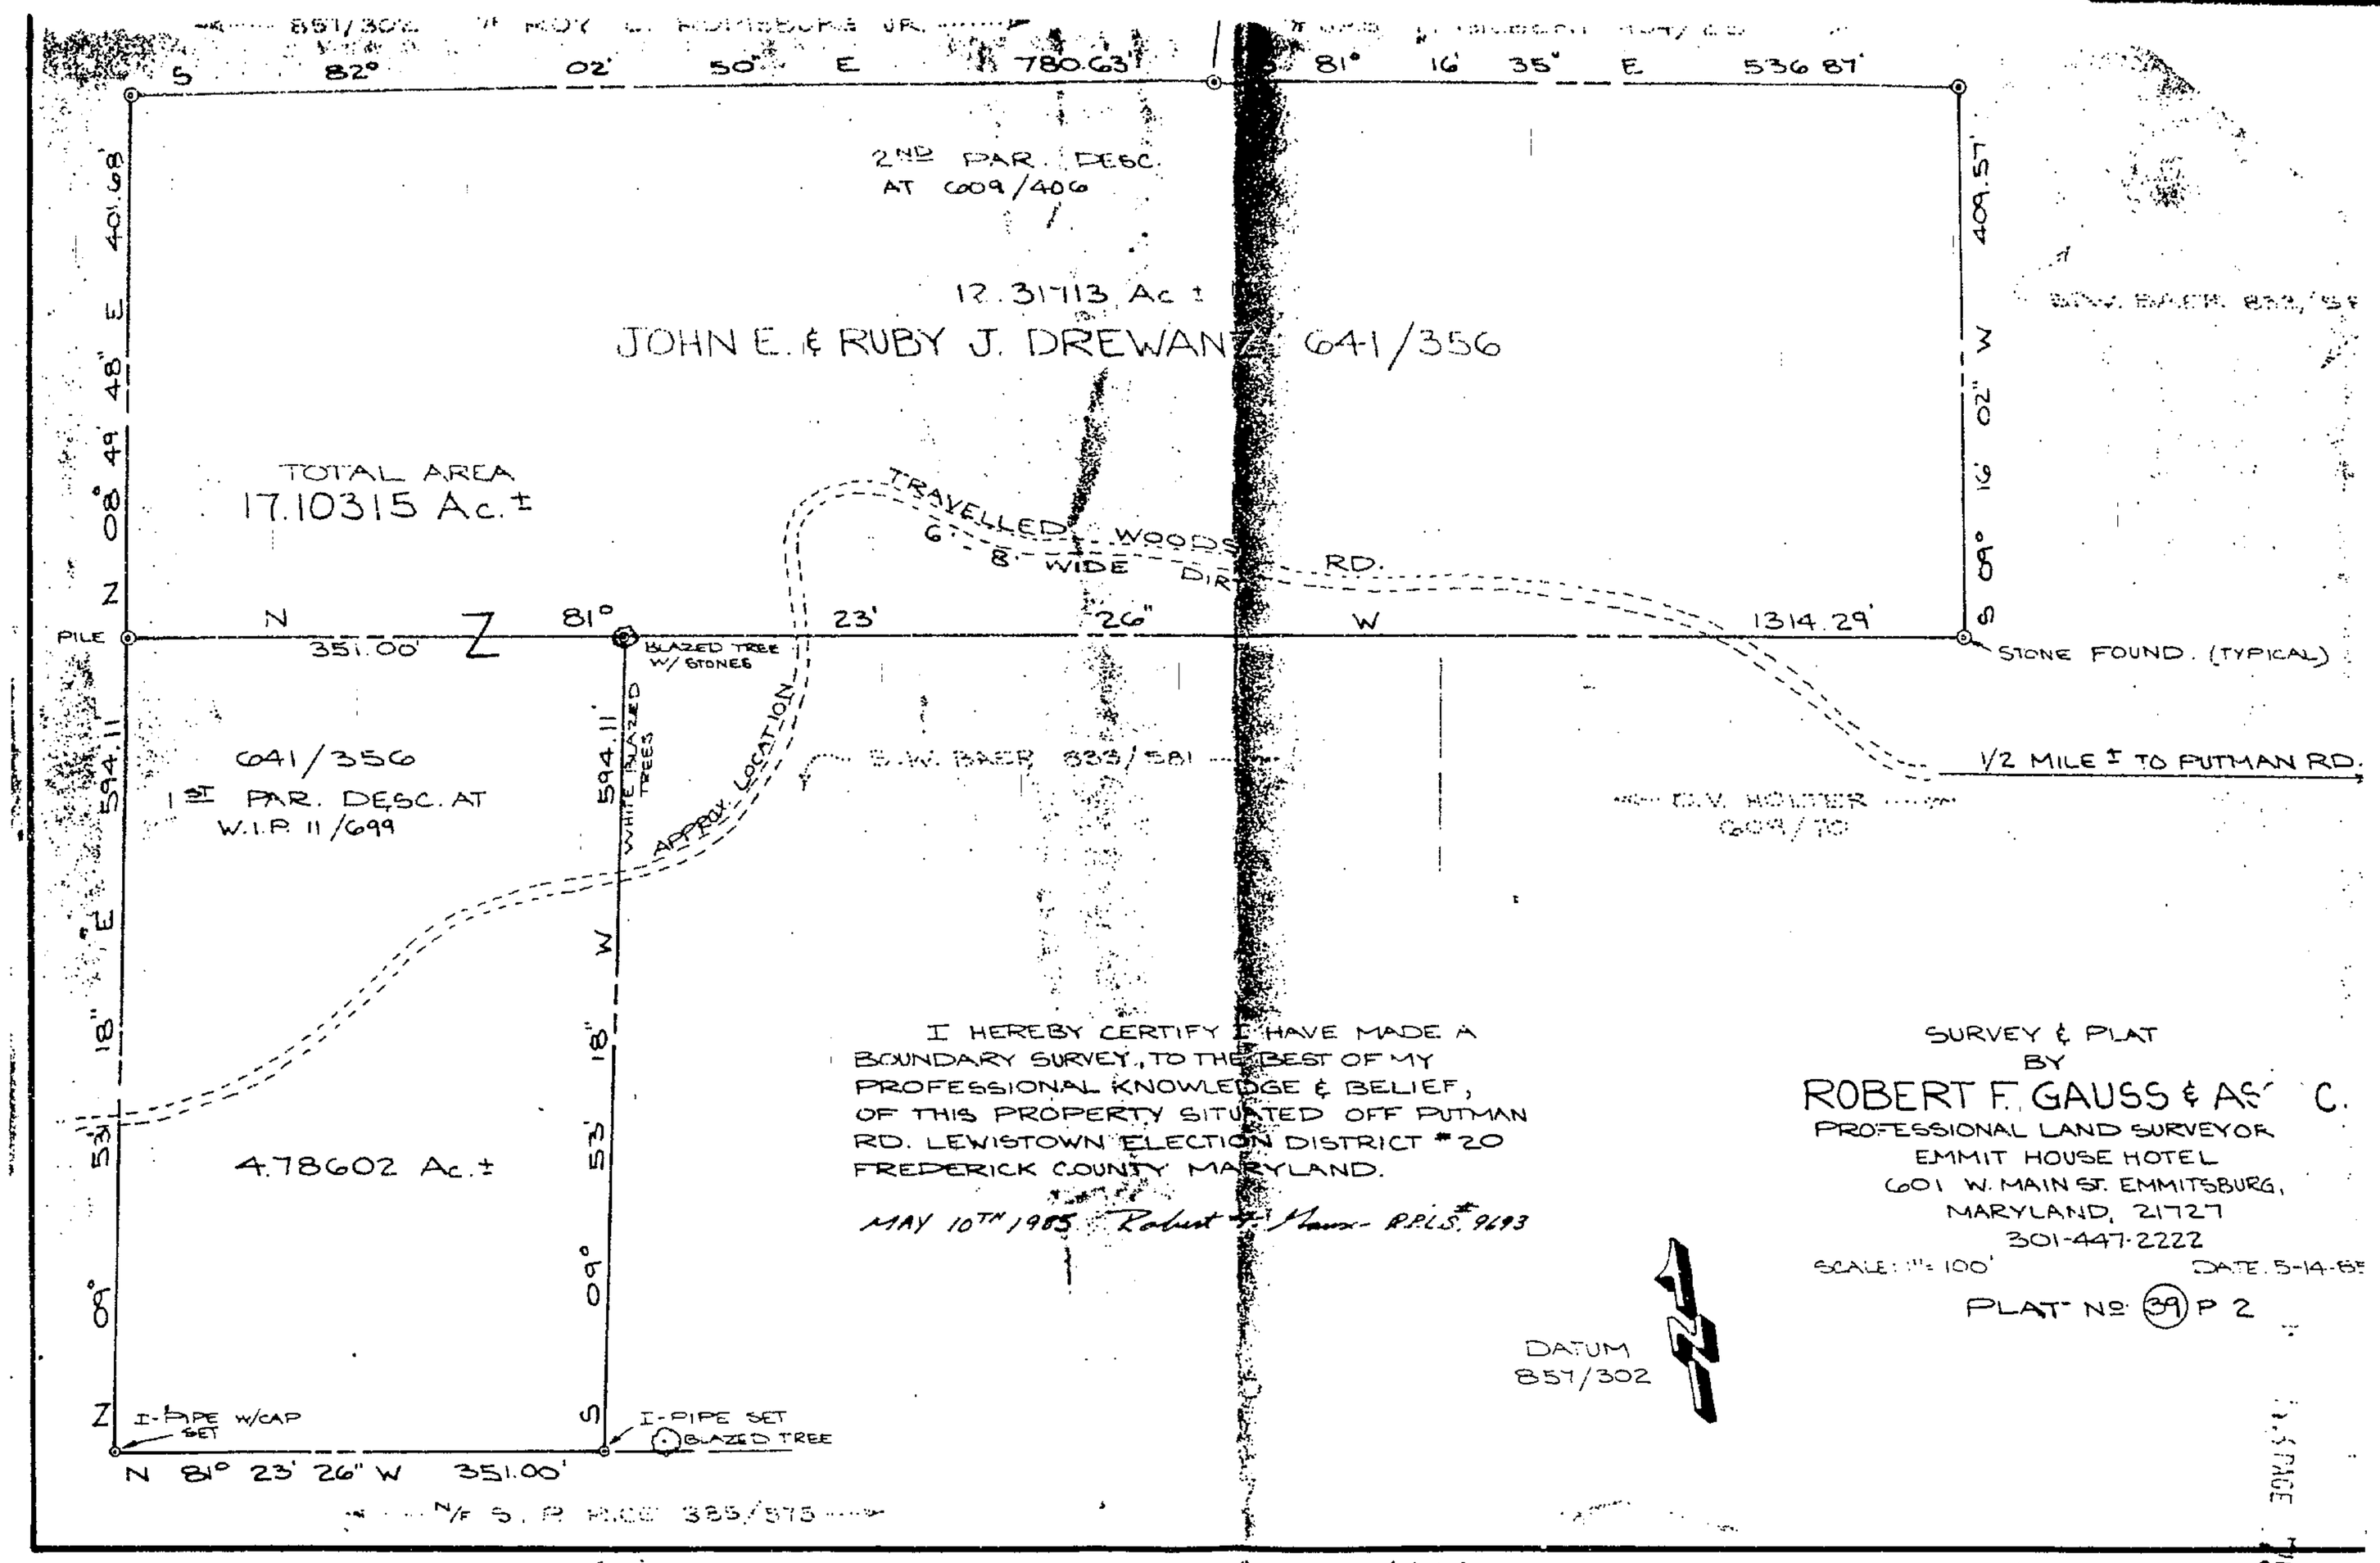

I HEREBY CERTIFY I HAVE MADE A BOUNDARY SURVEY, TO THE BEST OF MY PROFESSIONAL KNOWLEDGE & BELIEF, OF THIS PROPERTY SITUATED OFF PUTMAN RD. LEWISTOWN ELECTION DISTRICT #20 FREDERICK COUNTY MARYLAND.

MAY 10TH 1985 Robert F. Gauss - R.P.L.S. #9493

SURVEY & PLAT
BY
ROBERT F. GAUSS & ASS. C.
PROFESSIONAL LAND SURVEYOR
EMMIT HOUSE HOTEL
601 W. MAIN ST. EMMITSBURG,
MARYLAND, 21727
301-447-2222

SCALE: 1" = 100' DATE: 5-14-85

PLAT NO. 39 P 2