EXHIBIT VI

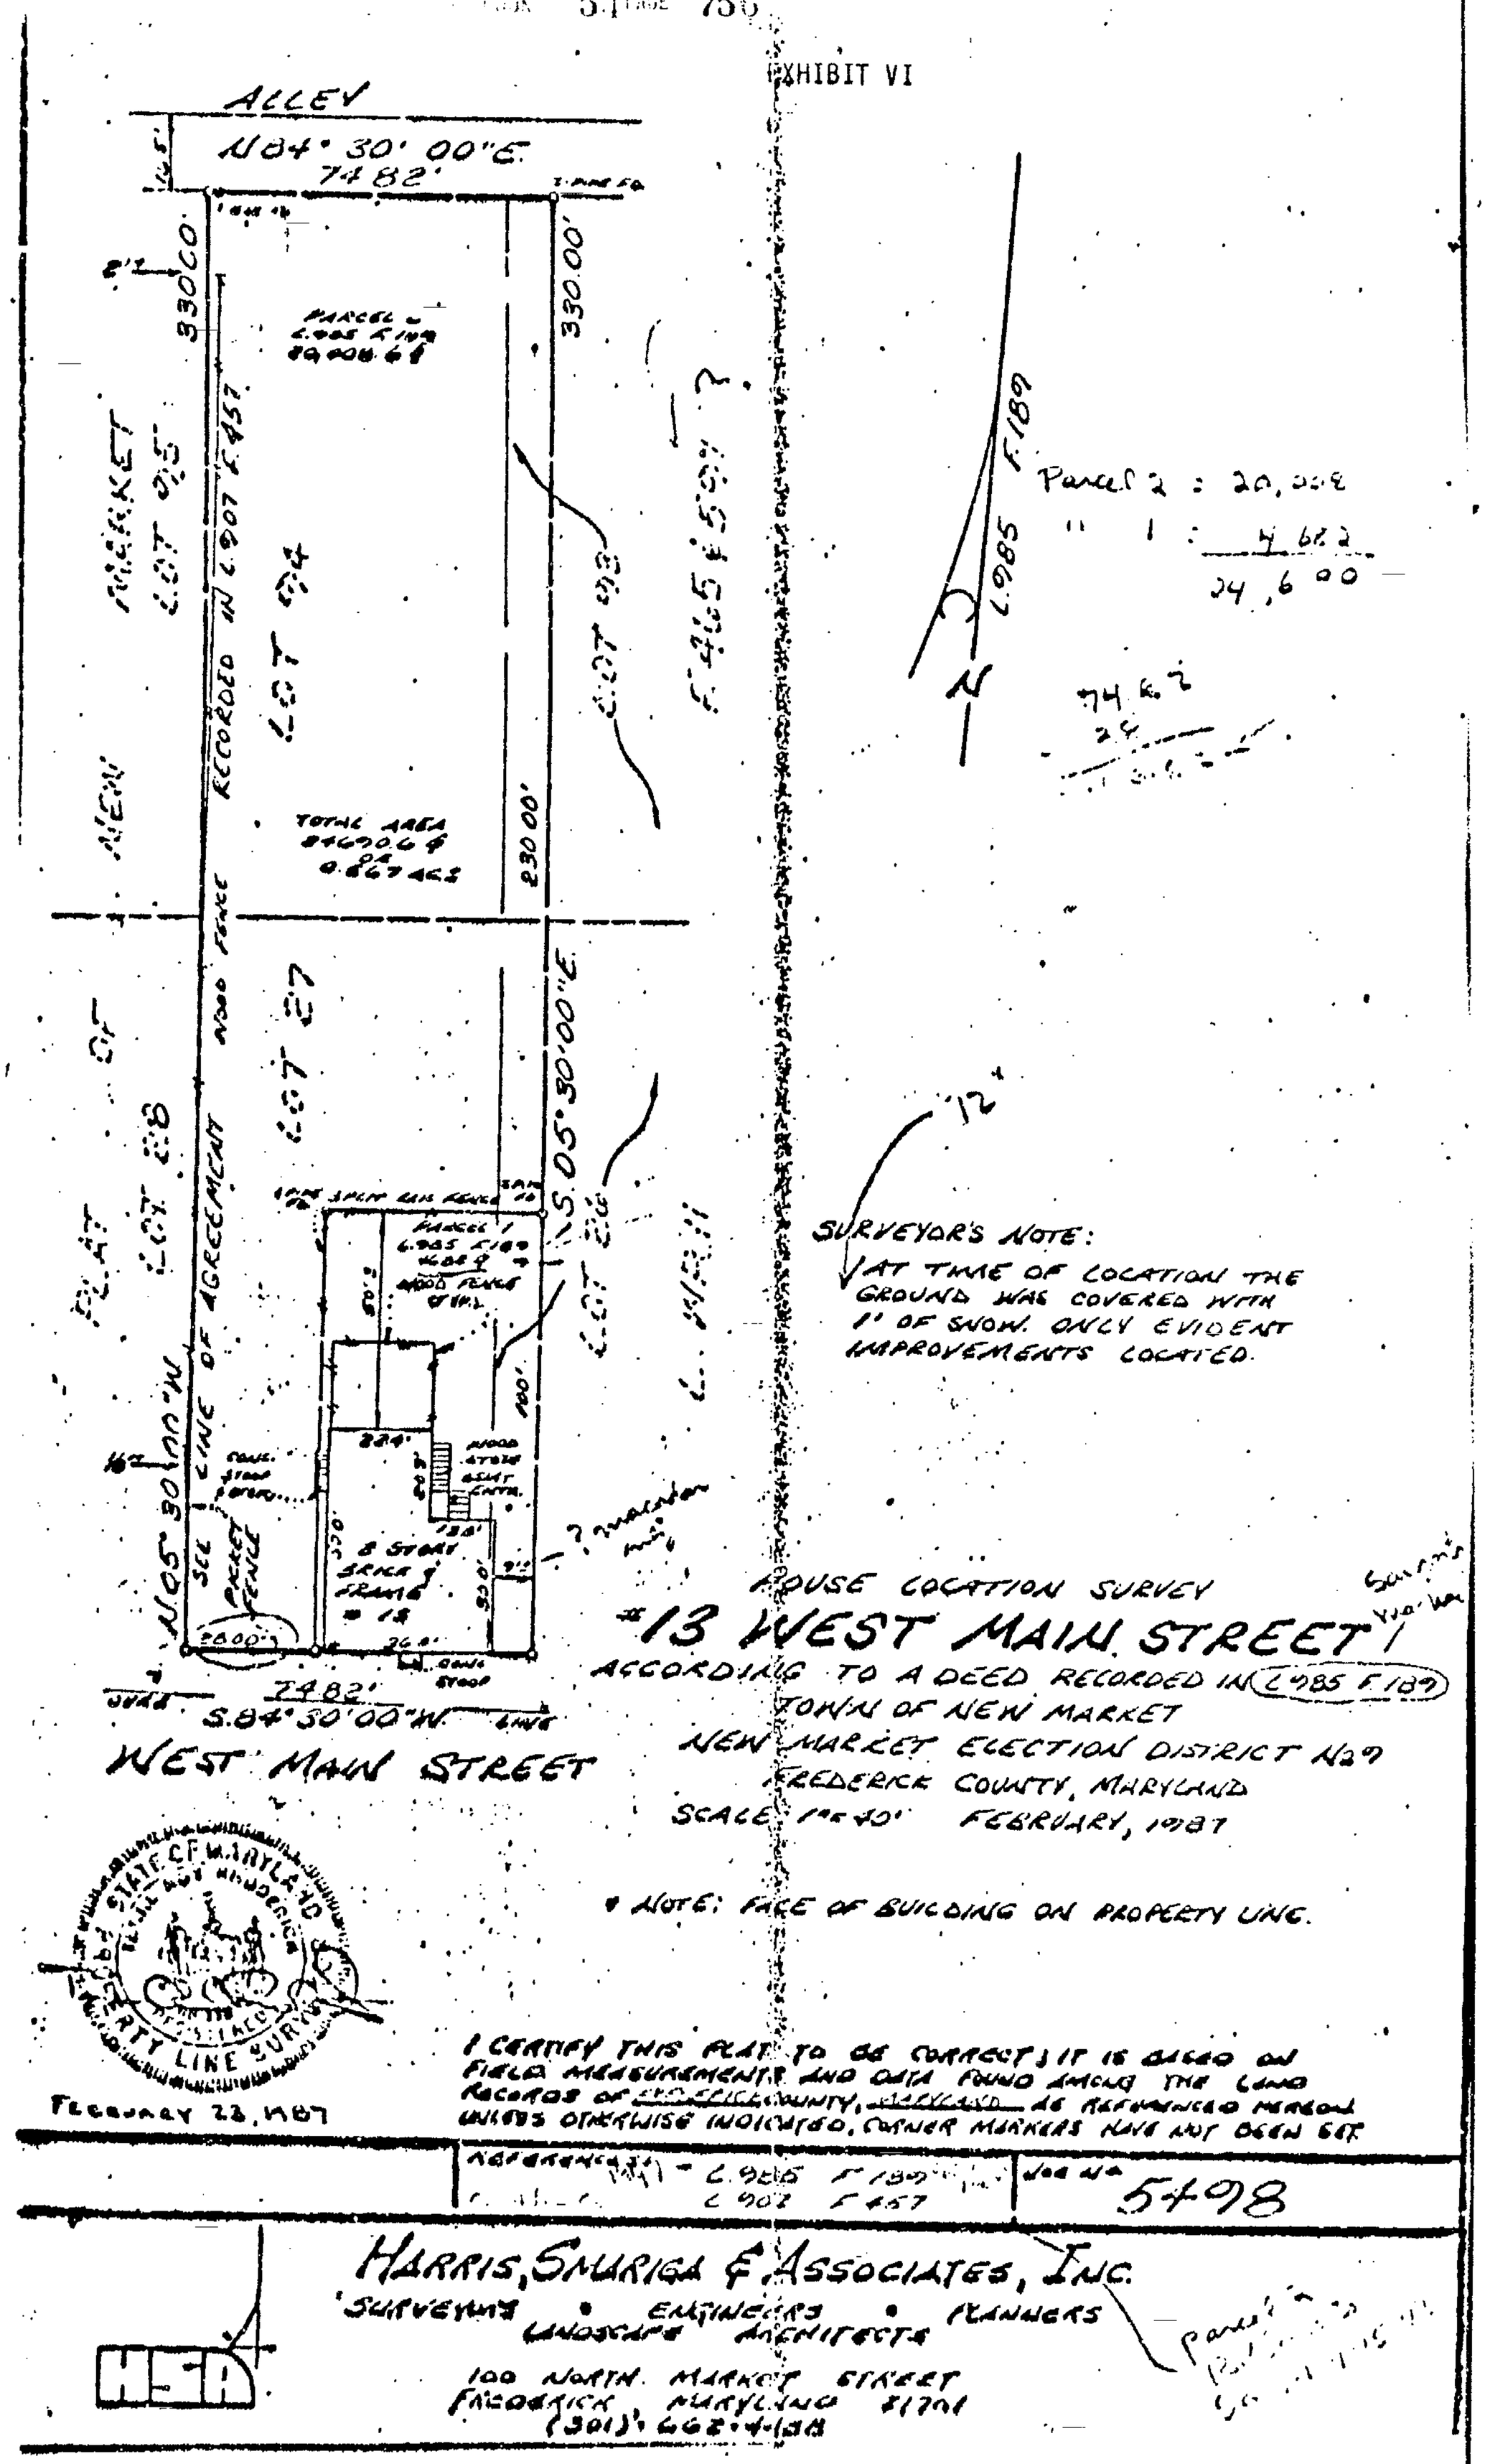
ALLEY
N84° 30' 00"E
74.82'
330.00'
330.00'
PARCEL 2
20,008 SQ.FT.
0.459 ACRES
PARCEL 1
TOTAL AREA
0.867 ACRES
230.00'
L.985 F.189
Parcel 2 : 20,008
" 1 : 4,622
24,600
74.82
SURVEYOR'S NOTE:
AT TIME OF LOCATION THE GROUND WAS COVERED WITH 1" OF SNOW. ONLY EVIDENT IMPROVEMENTS LOCATED.
S.05° 30' 00"E
N05° 30' 00"W
LINE OF AGREEMENT
WOOD FENCE
RECORDED
PICKET FENCE
2 STORY BRICK FRAME
S.84° 30' 00"W.
WEST MAIN STREET
HOUSE LOCATION SURVEY
#13 WEST MAIN STREET
ACCORDING TO A DEED RECORDED IN L.985 F.189
TOWN OF NEW MARKET
NEW MARKET ELECTION DISTRICT NO 9
FREDERICK COUNTY, MARYLAND
SCALE 1"=40' FEBRUARY, 1987
* NOTE: FACE OF BUILDING ON PROPERTY LINE.
STATE OF MARYLAND
PROPERTY LINE SURVEYOR
FEBRUARY 23, 1987
I CERTIFY THIS PLAT TO BE CORRECT; IT IS BASED ON FIELD MEASUREMENTS AND DATA FOUND AMONG THE LAND RECORDS OF FREDERICK COUNTY, MARYLAND AS REFERENCED HEREON UNLESS OTHERWISE INDICATED. CORNER MARKERS HAVE NOT BEEN SET.
REFERENCE: L.985 F.189
L.902 F.457
JOB NO. 5498
HARRIS, SMARIGA & ASSOCIATES, INC.
SURVEYORS • ENGINEERS • PLANNERS
LANDSCAPE ARCHITECTS
100 NORTH MARKET STREET
FREDERICK, MARYLAND 21701
(301) 662-4138
HSA