EXHIBIT VI

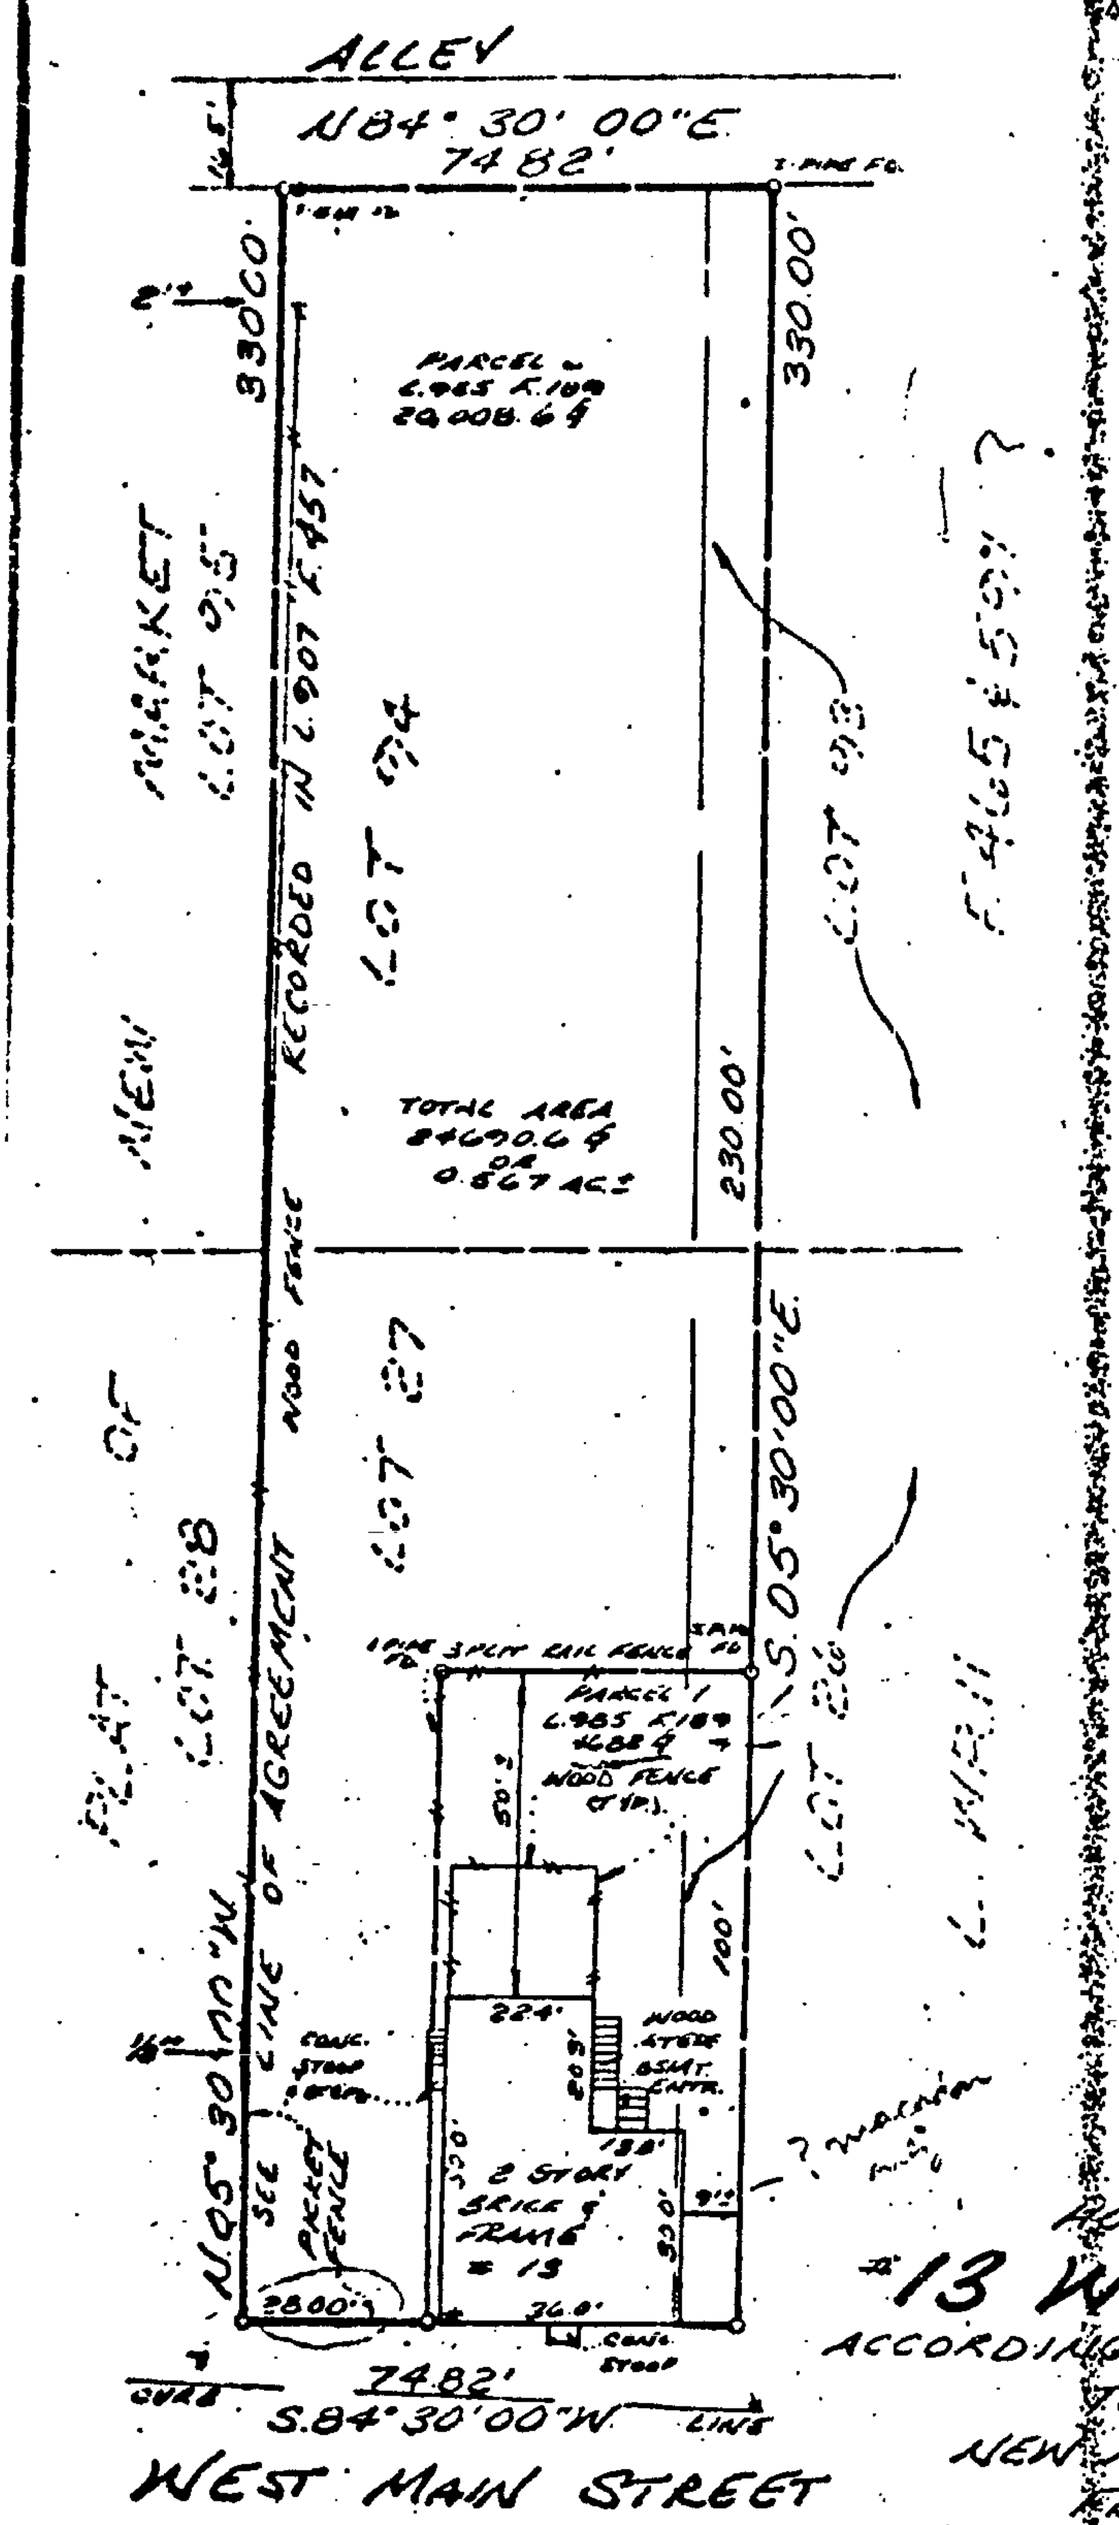

Parcel 2 : 20,008
" 1 : 4,682
24,600

74.82
2

12'

SURVEYOR'S NOTE:
AT TIME OF LOCATION THE GROUND WAS COVERED WITH 1" OF SNOW. ONLY EVIDENT IMPROVEMENTS LOCATED.

HOUSE LOCATION SURVEY

#13 WEST MAIN STREET

ACCORDING TO A DEED RECORDED IN L 985 F. 189
TOWN OF NEW MARKET
NEW MARKET ELECTION DISTRICT No 9
FREDERICK COUNTY, MARYLAND
SCALE 1"=40' FEBRUARY, 1987

* NOTE: FACE OF BUILDING ON PROPERTY LINE.

STATE OF MARYLAND
PROPERTY LINE SURVEY
REGISTERED

FEBRUARY 23, 1987

I CERTIFY THIS PLAT TO BE CORRECT; IT IS BASED ON FIELD MEASUREMENTS AND DATA FOUND AMONG THE LAND RECORDS OF FREDERICK COUNTY, MARYLAND AS REFERENCED HEREON. UNLESS OTHERWISE INDICATED, CORNER MARKERS HAVE NOT BEEN SET.

REFERENCE: L 985 F 189
L 907 F 457

JOB No. 5498

HARRIS, SMARIGA & ASSOCIATES, INC.
SURVEYORS • ENGINEERS • PLANNERS
LANDSCAPE ARCHITECTS

100 NORTH MARKET STREET
FREDERICK, MARYLAND 21701
(301) 662-4488

HSA