K&E BALTIMORE 10 1253

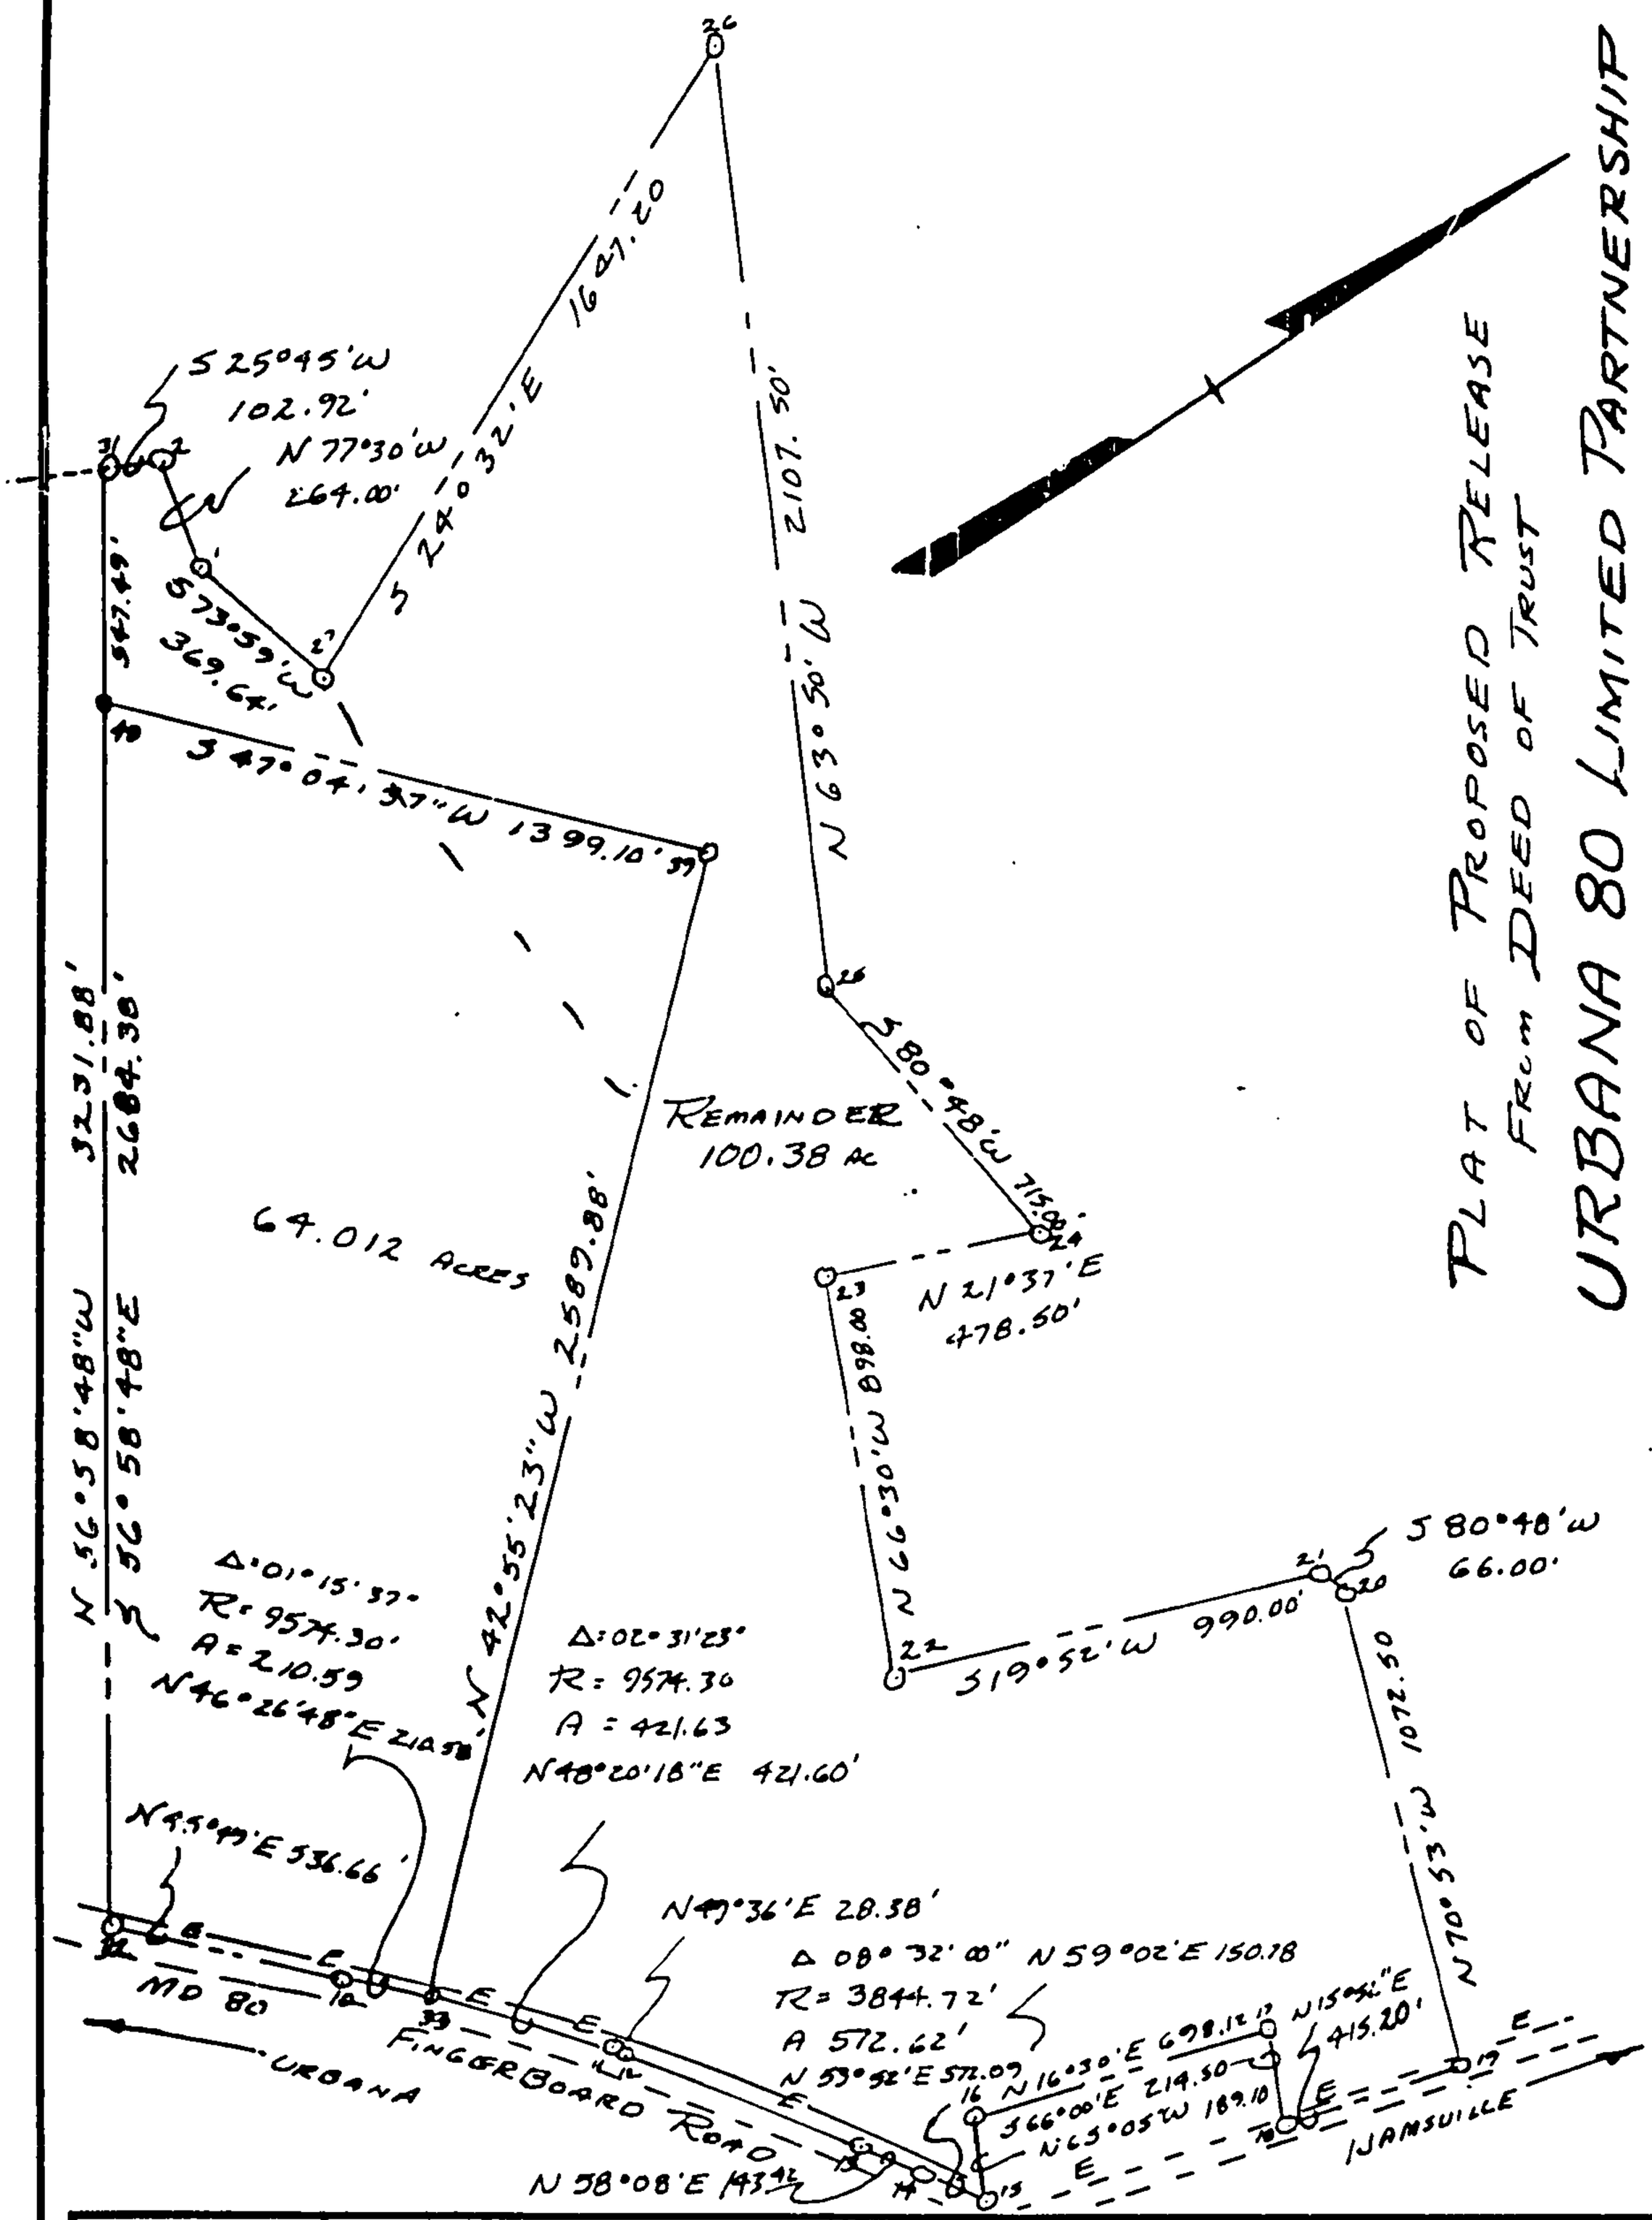

	ROTHENHOEFER ENGINEERS INC. 102 WEST CHURCH STREET FREDERICK, MARYLAND 21701	DWG. NO. 851-208
SCALE: 1"=500'	301-662-0202	DATE: DECEMBER 4, 1985