BOOK 55 PAGE 479

CASE No.

NOTE: This location for title purposes only — not to be used for determining property lines. Property corner Markers Not guaranteed by this location

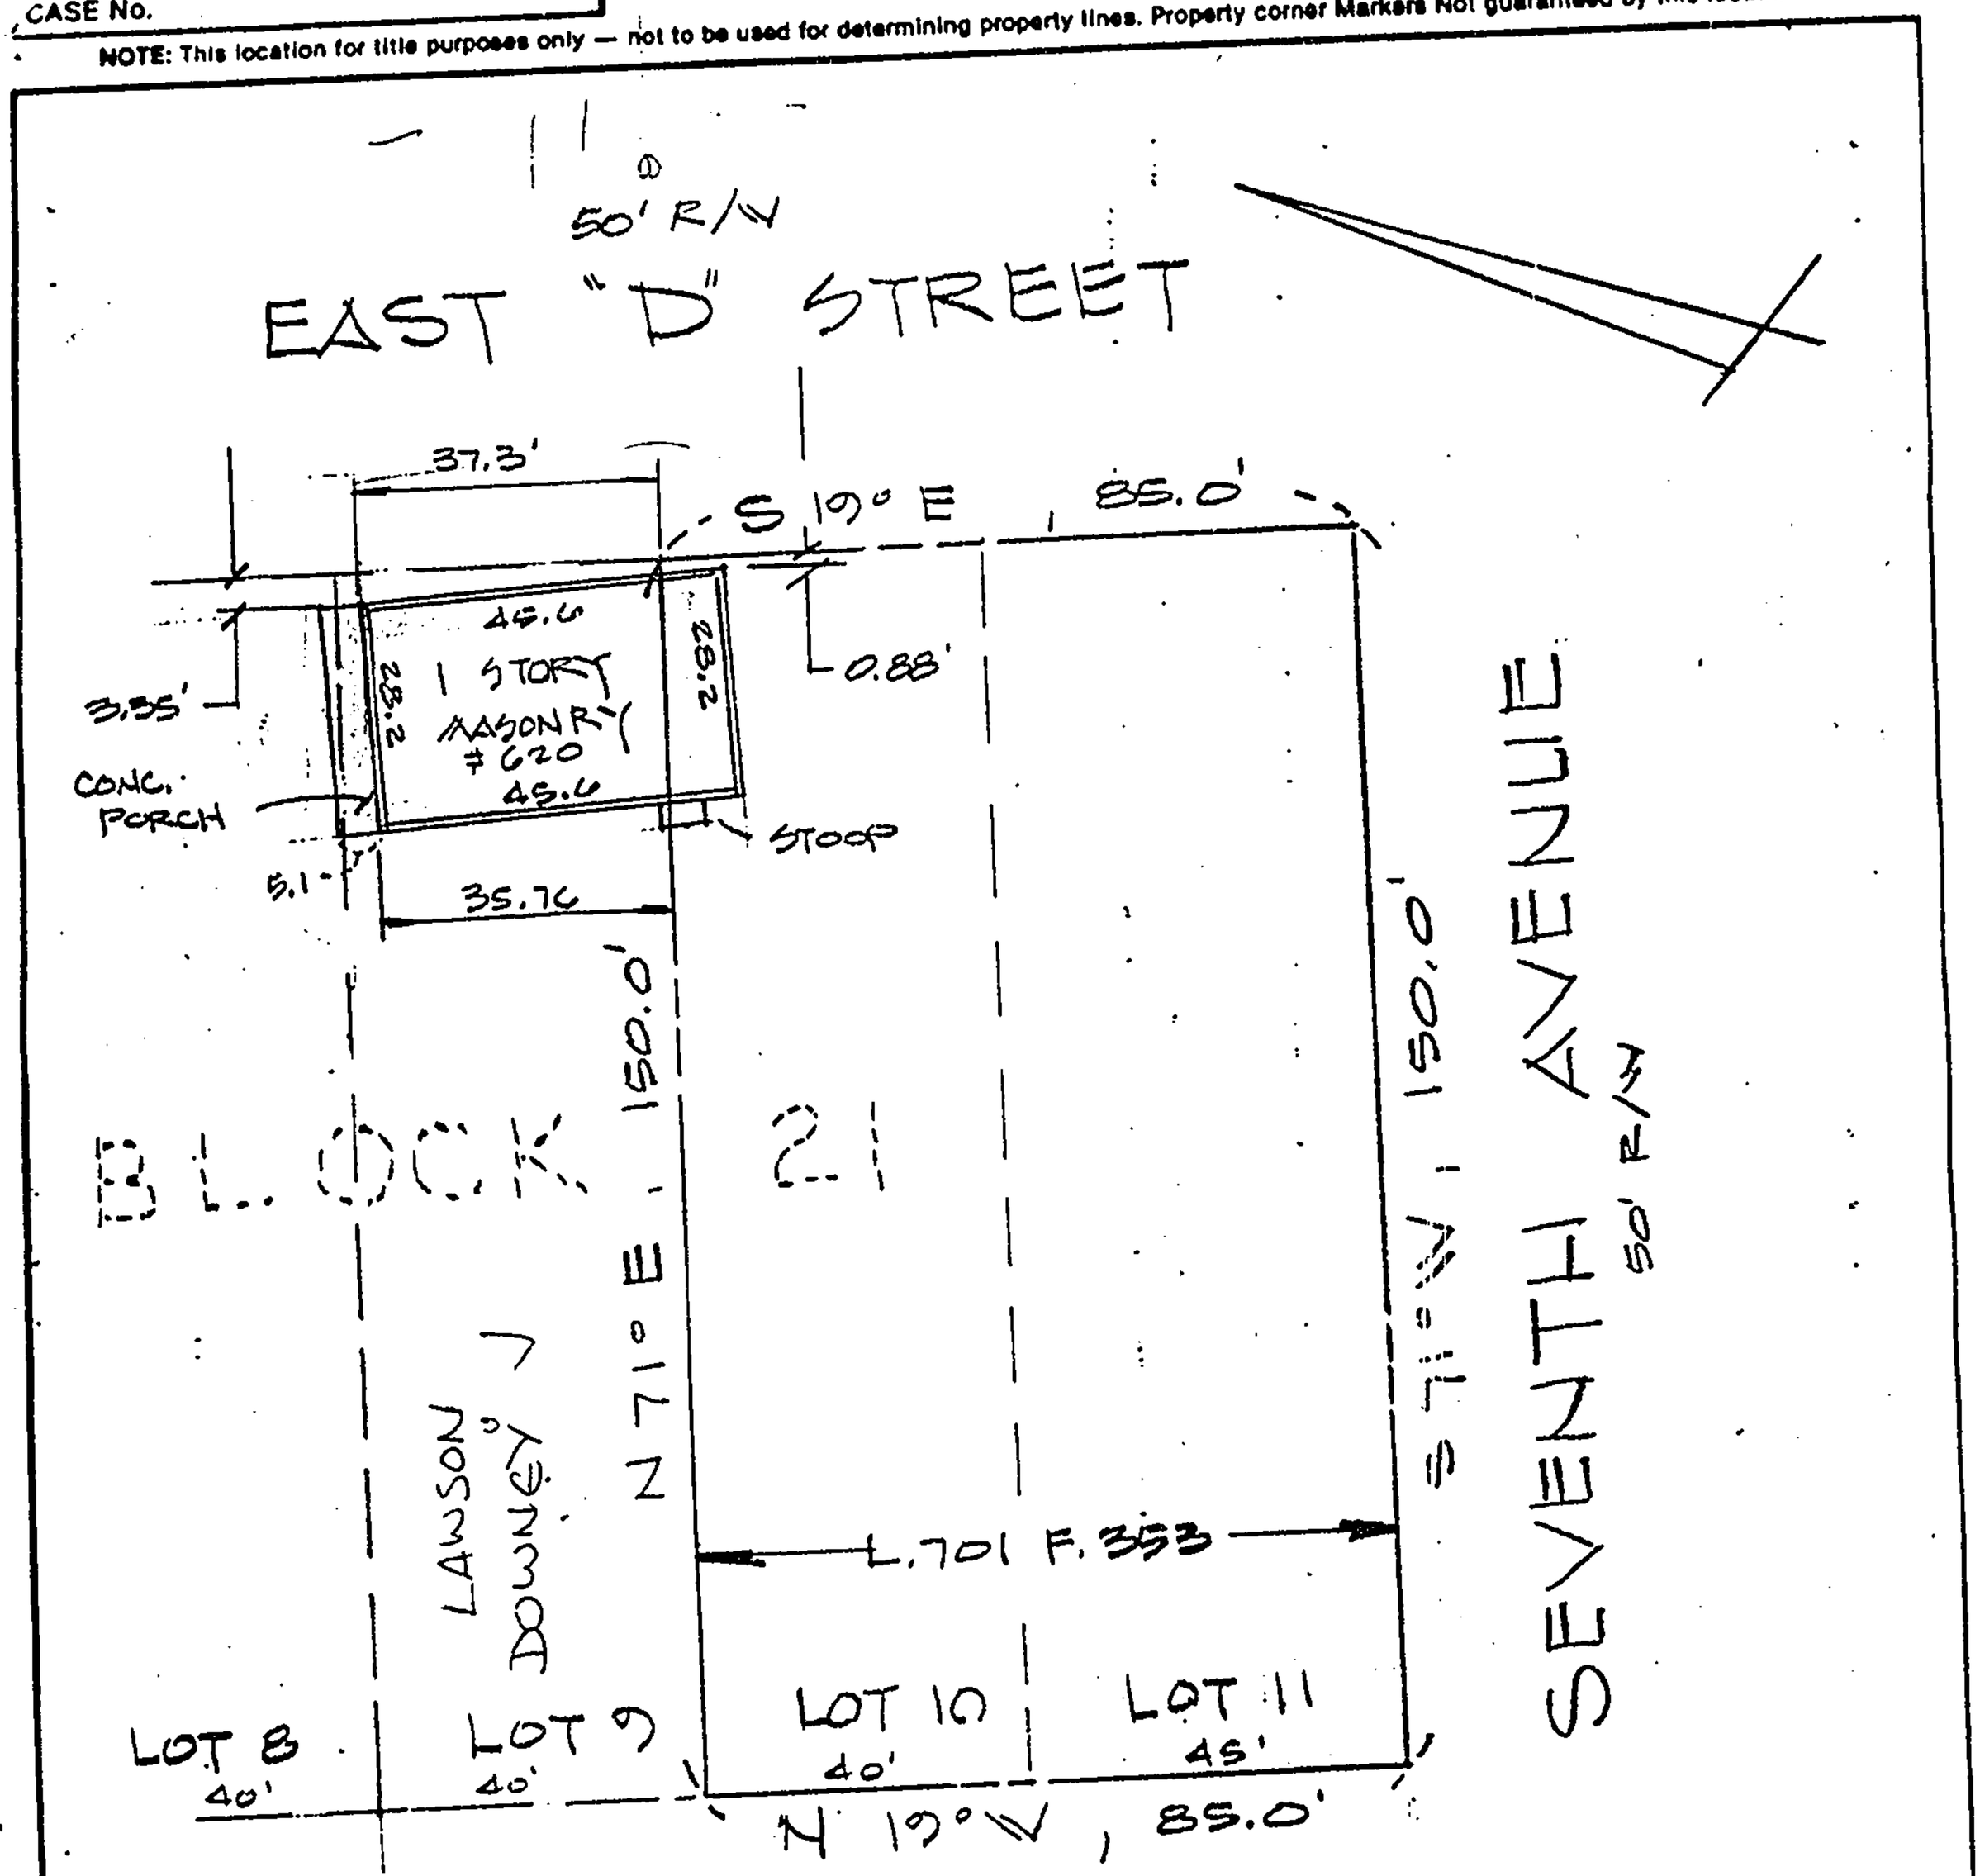

CERTIFICATE

I HEREBY CERTIFY THAT THE POSITION OF ALL THE EXISTING IMPROVEMENTS ON THE ABOVE DESCRIBED PROPERTY HAS BEEN CAREFULLY ESTABLISHED BY A TRANSIT-TAPE SURVEY AND UNLESS OTHERWISE SHOWN, THERE ARE NO ENCROACHMENTS.

DAVID L. HALLER
MARYLAND R.P.L.S. No. 240

REFERENCES	
PLAT BK.	
PLAT NO.	
LIBER	
FOLIO	

HALLER ASSOCIATES
LAND SURVEYORS • CONSULTANTS
(301) 663-1543 10 E CHURCH ST., FREDERICK, MARYLAND 21701

DATE OF SURVEYS	SCALE: 1" = 30'
WALL CHECK:	DRAWN BY: DLH
HSE. LOC.:	JOB NO.: 87-117
BOUNDARY:	

EXHIBIT C