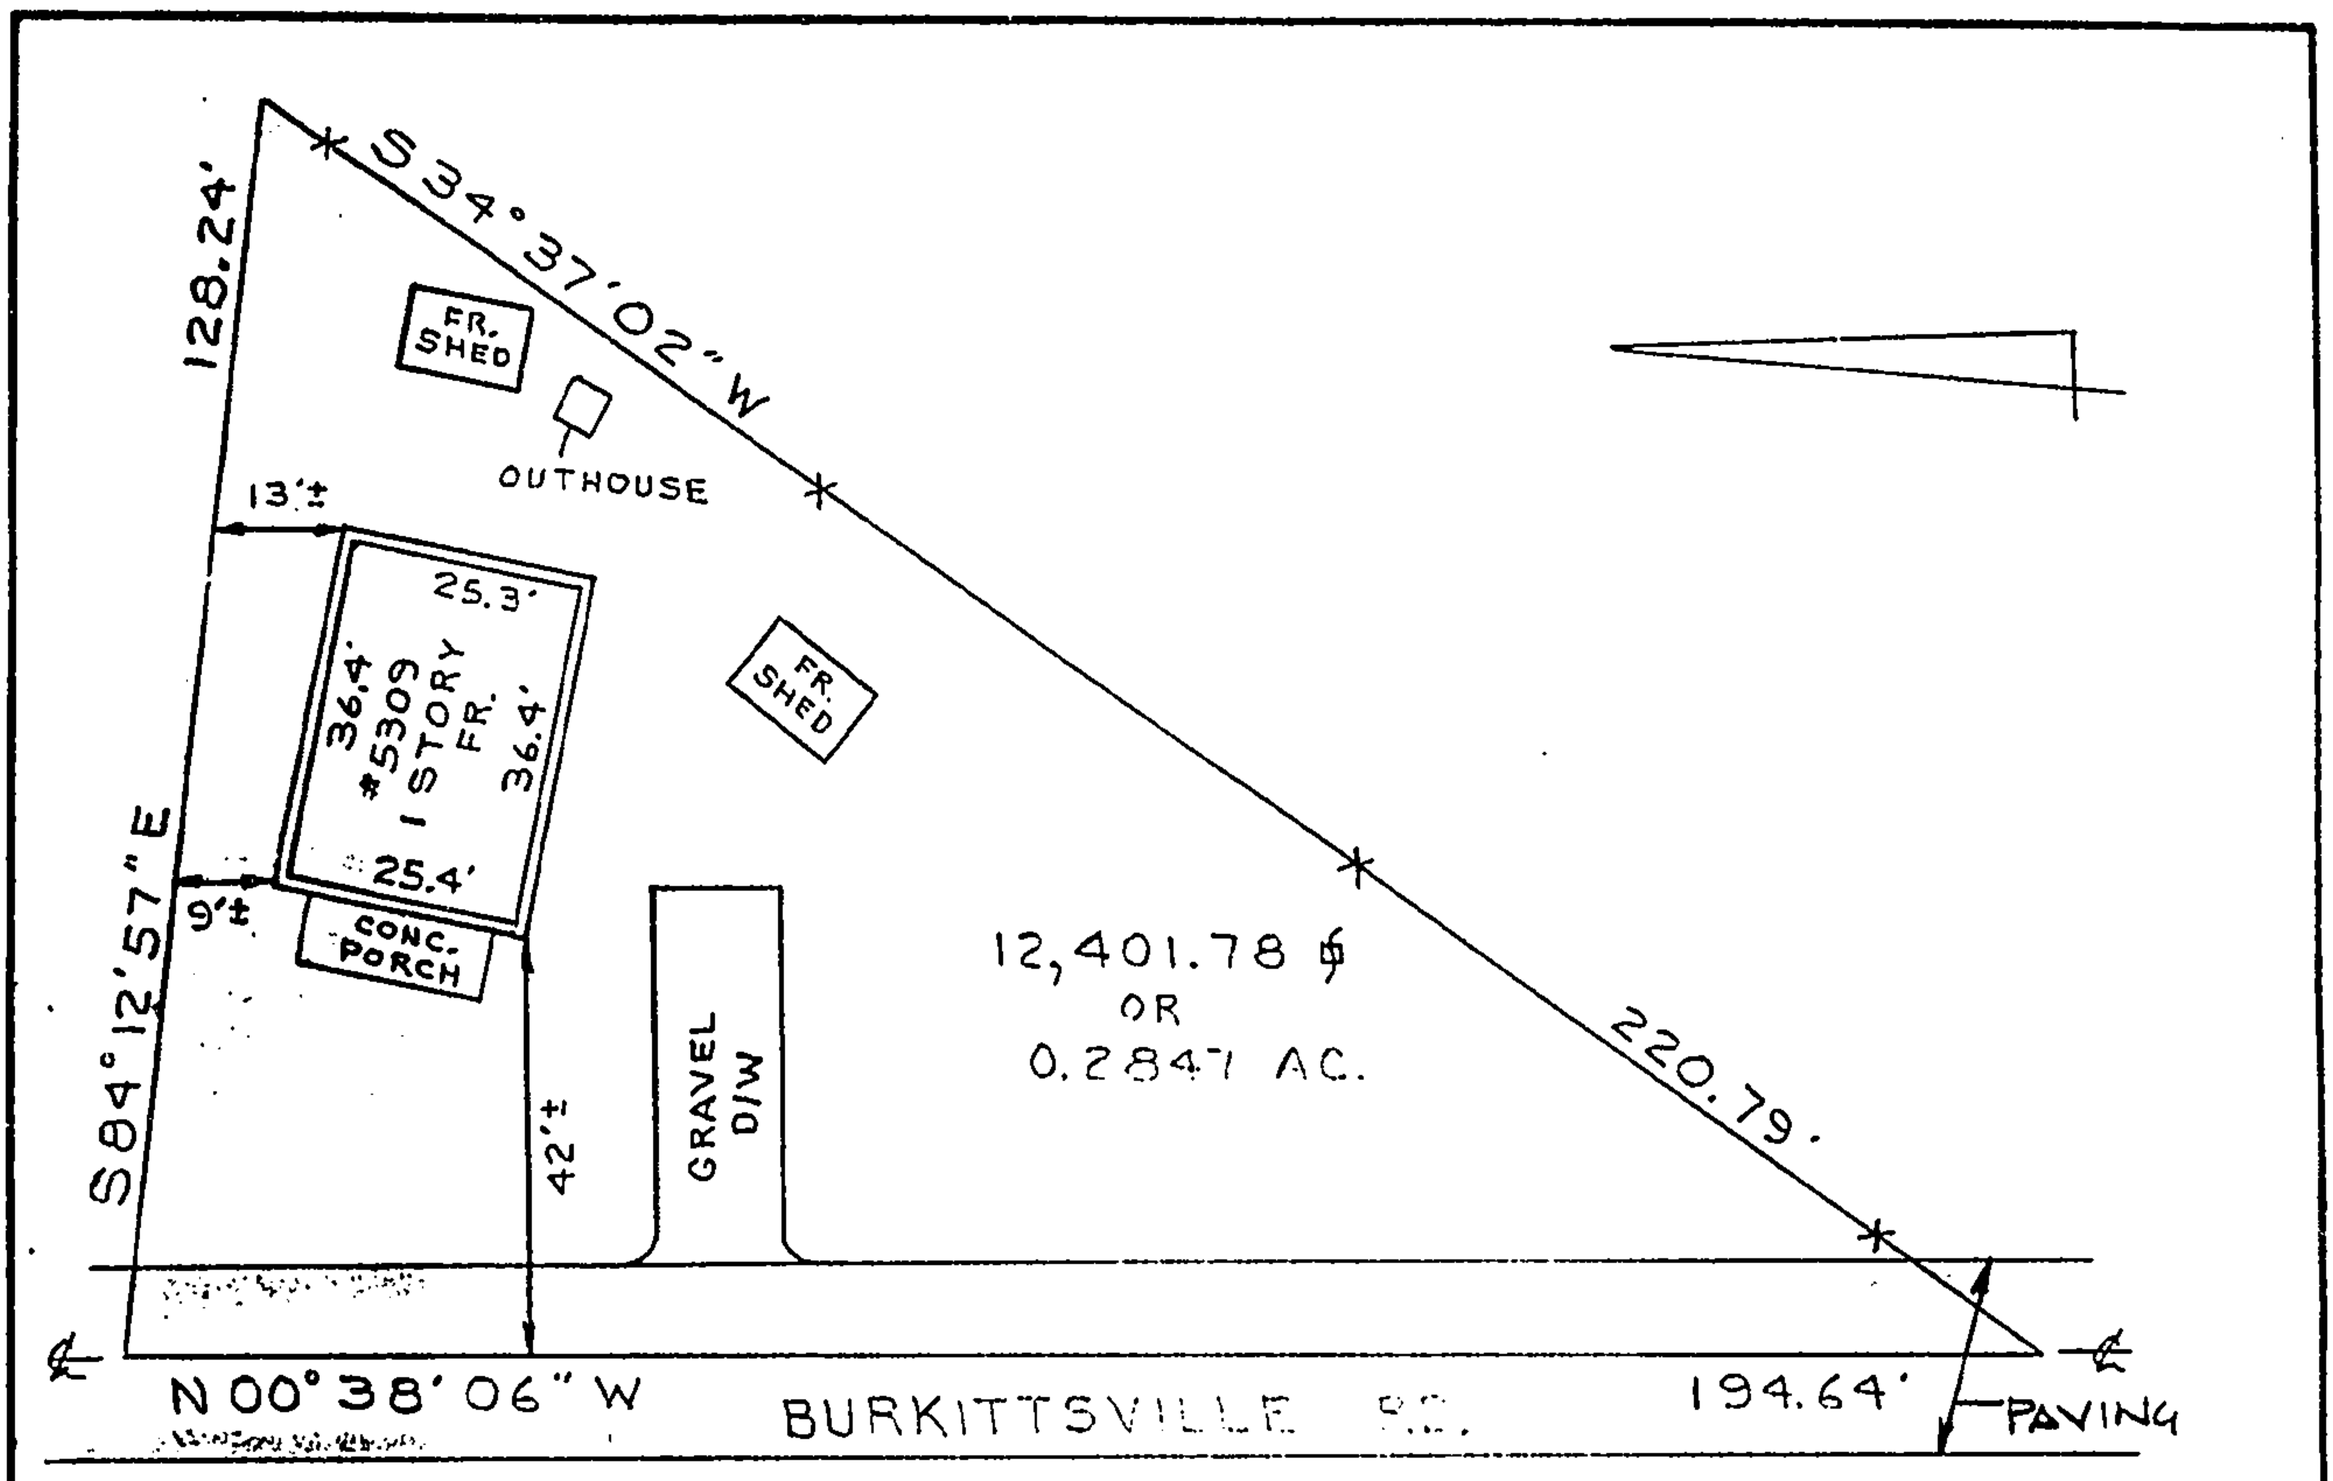

PLAT OF SURVEY
PROPERTY OF
ADRIAN E. LYLES
LIBER [illegible] FOLIO 143
[illegible] COUNTY, MD.

H.U.D. FLOOD PANEL NO. 2[illegible] 0175 C ZONE- C

CERTIFICATE

I HEREBY CERTIFY THAT THE POSITION OF ALL THE EXISTING IMPROVEMENTS ON THE ABOVE DESCRIBED PROPERTY HAS BEEN CAREFULLY ESTABLISHED BY A TRANSIT-TAPE SURVEY AND UNLESS OTHERWISE SHOWN THERE ARE NO ENCROACHMENTS.

STATE OF MARYLAND — REGISTERED PROPERTY LINE SURVEYOR — DAVID R. HALLER — MARYLAND REG. No 240

REFERENCES	
PLAT BK.	
PLAT NO.	
LIBER [illegible]	
FOLIO 14[illegible]-[illegible]19	

HALLER ASSOCIATES
SURVEYING • ENGINEERING • PLANNING
(301) 663 1543 522 TRAIL AVENUE, FREDERICK, MARYLAND 21701

DATE OF SURVEYS	
WALL CHECK	
HSE LOC.	
BOUNDARY [illegible]-10-88	

SCALE:	1" = 30'
DRAWN BY:	RMB
JOB NO	88-173