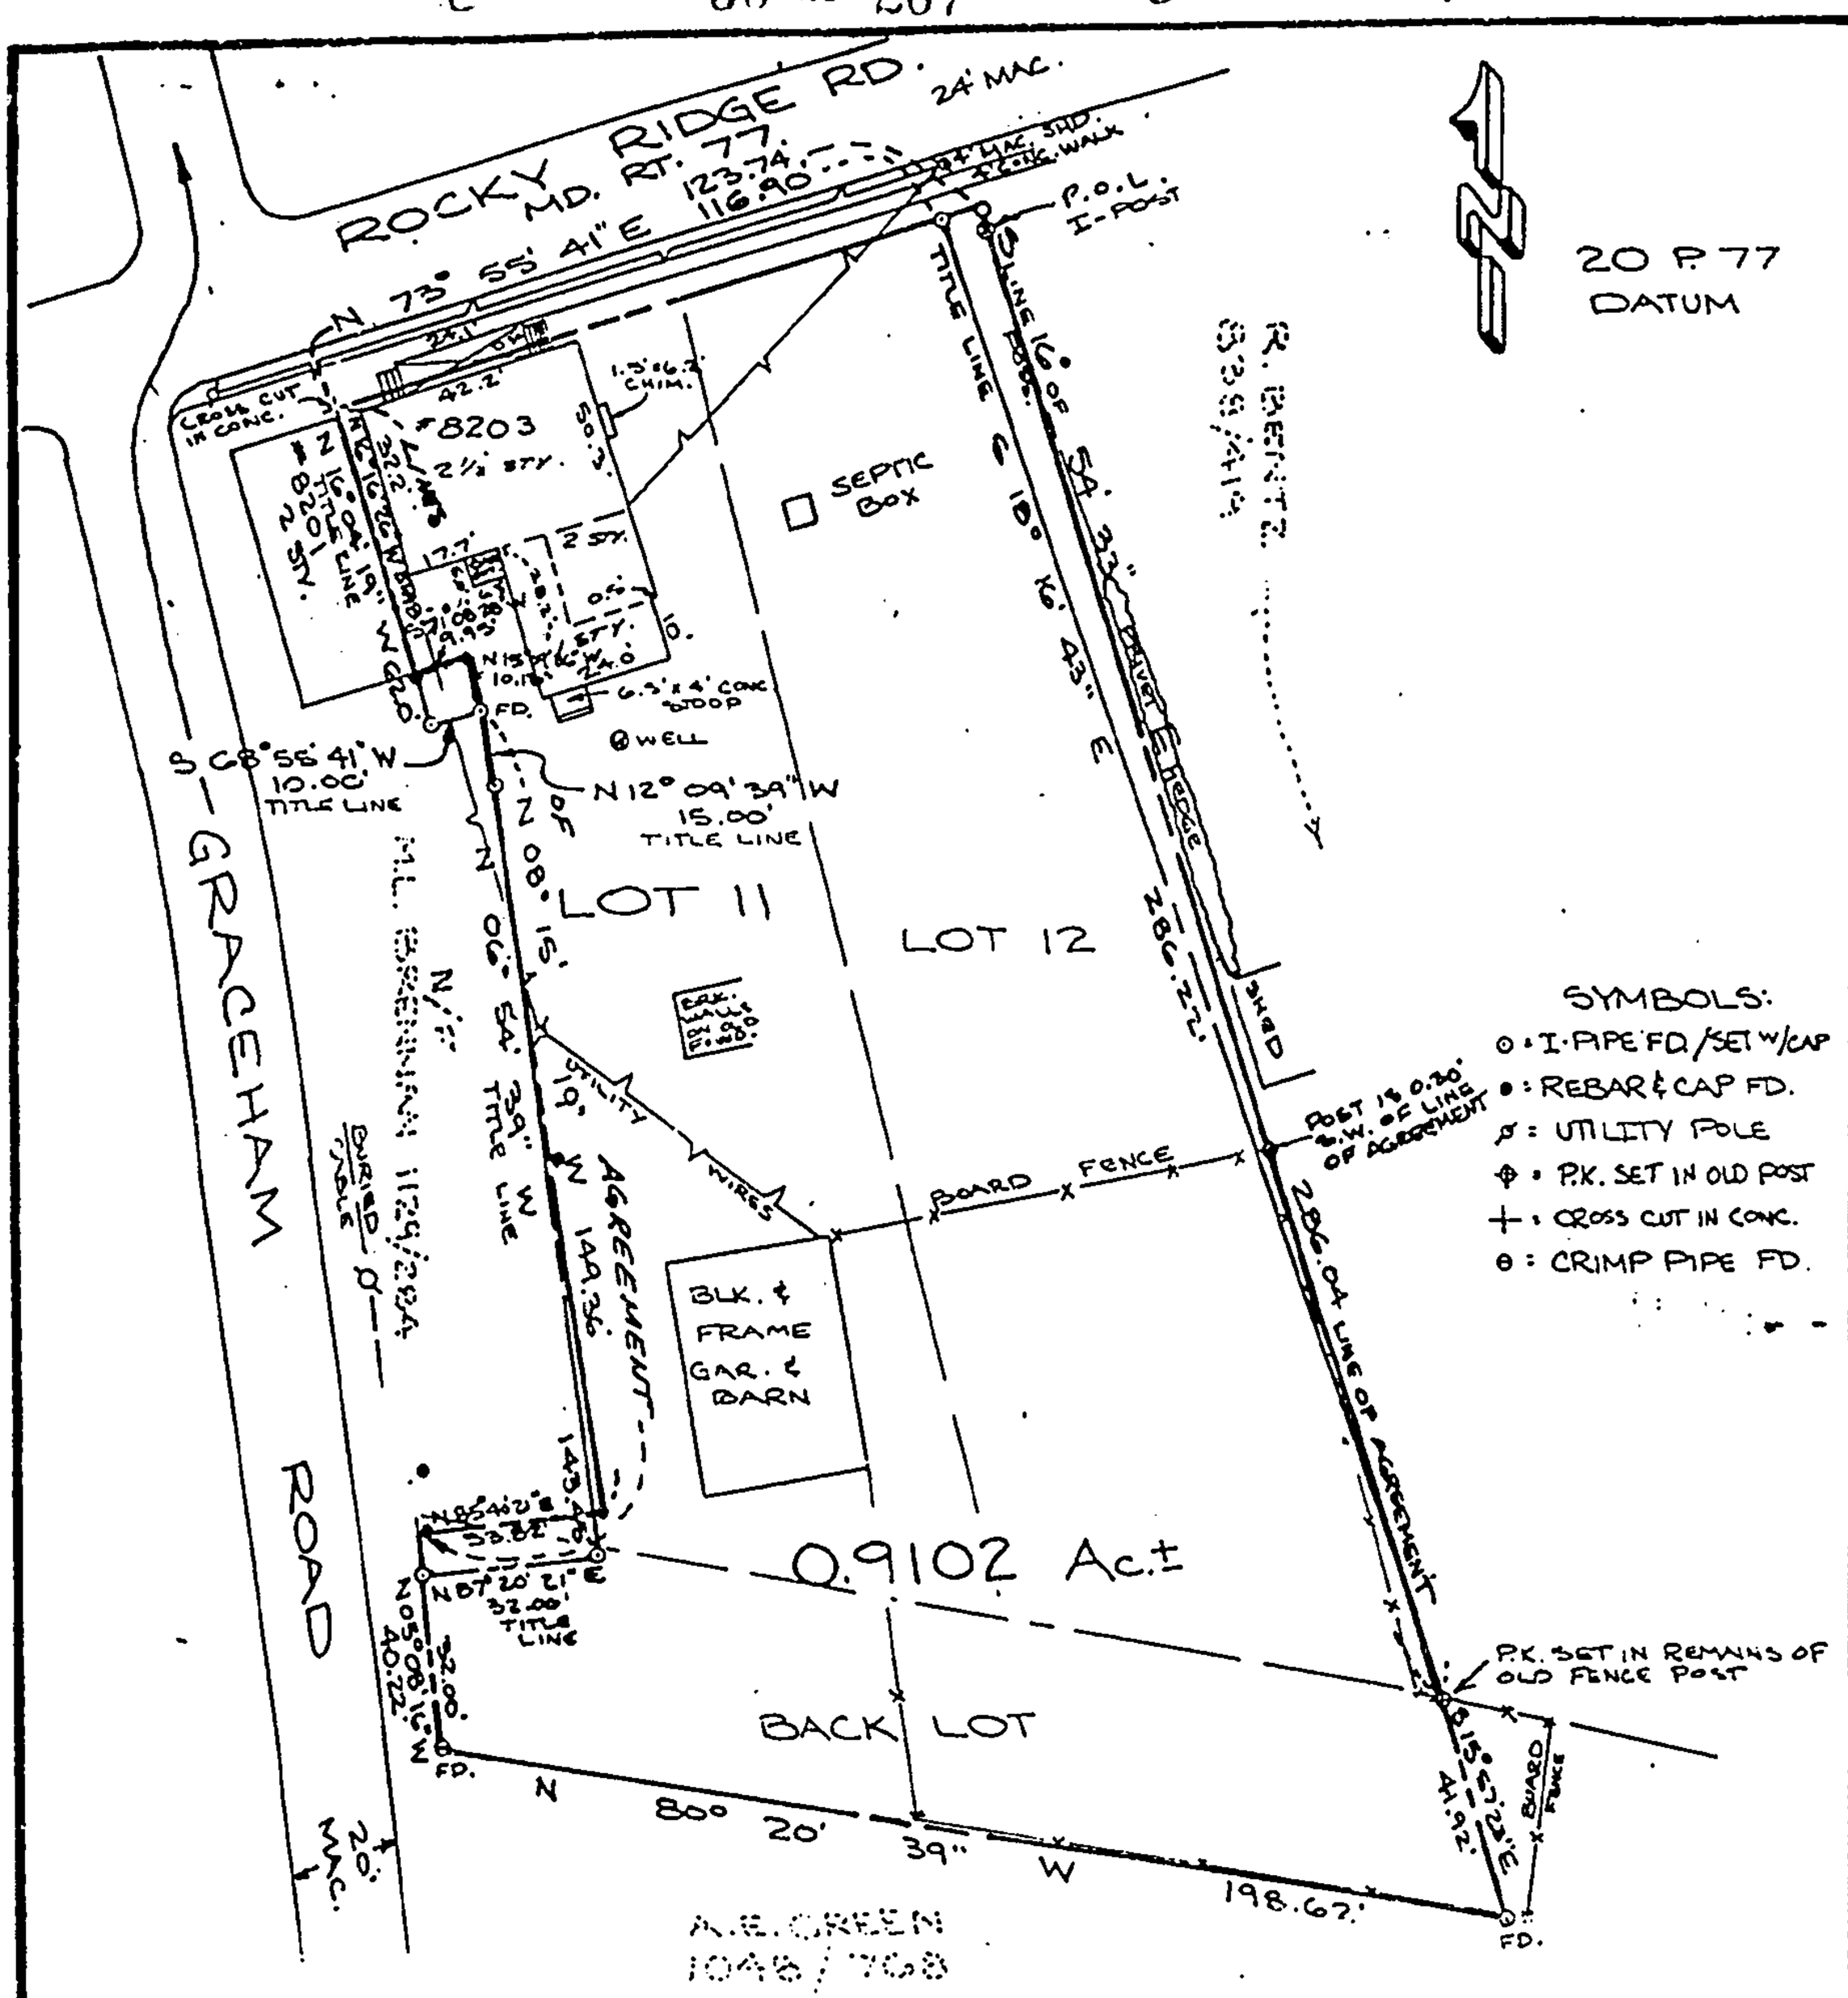

I HEREBY CERTIFY I HAVE MADE A BOUNDARY SURVEY & HOUSE LOCATION, TO THE BEST OF MY PROFESSIONAL KNOWLEDGE, INFORMATION, & BELIEF, OF THIS PROPERTY SITUATED AT #8203 ROCKY RIDGE RD., THURMONT ELECTION DIST. #15, FREDERICK COUNTY, MARYLAND, AND HAVE LOCATED THE STRUCTURES AS SHOWN HEREON.

Robert F. Gauss #9693

SURVEY & PLAT BY
R. F. GAUSS & ASSOC.
PROFESSIONAL LAND SURVEYORS
EMMIT HOUSE HOTEL
601 W. MAIN ST.
EMMITSBURG, MD. 21727
301-447-2222

SCALE: 1" = 40' DATE: 11/29/88
PLAT Nº 20 P 42 12/13/88

EXHIBIT A