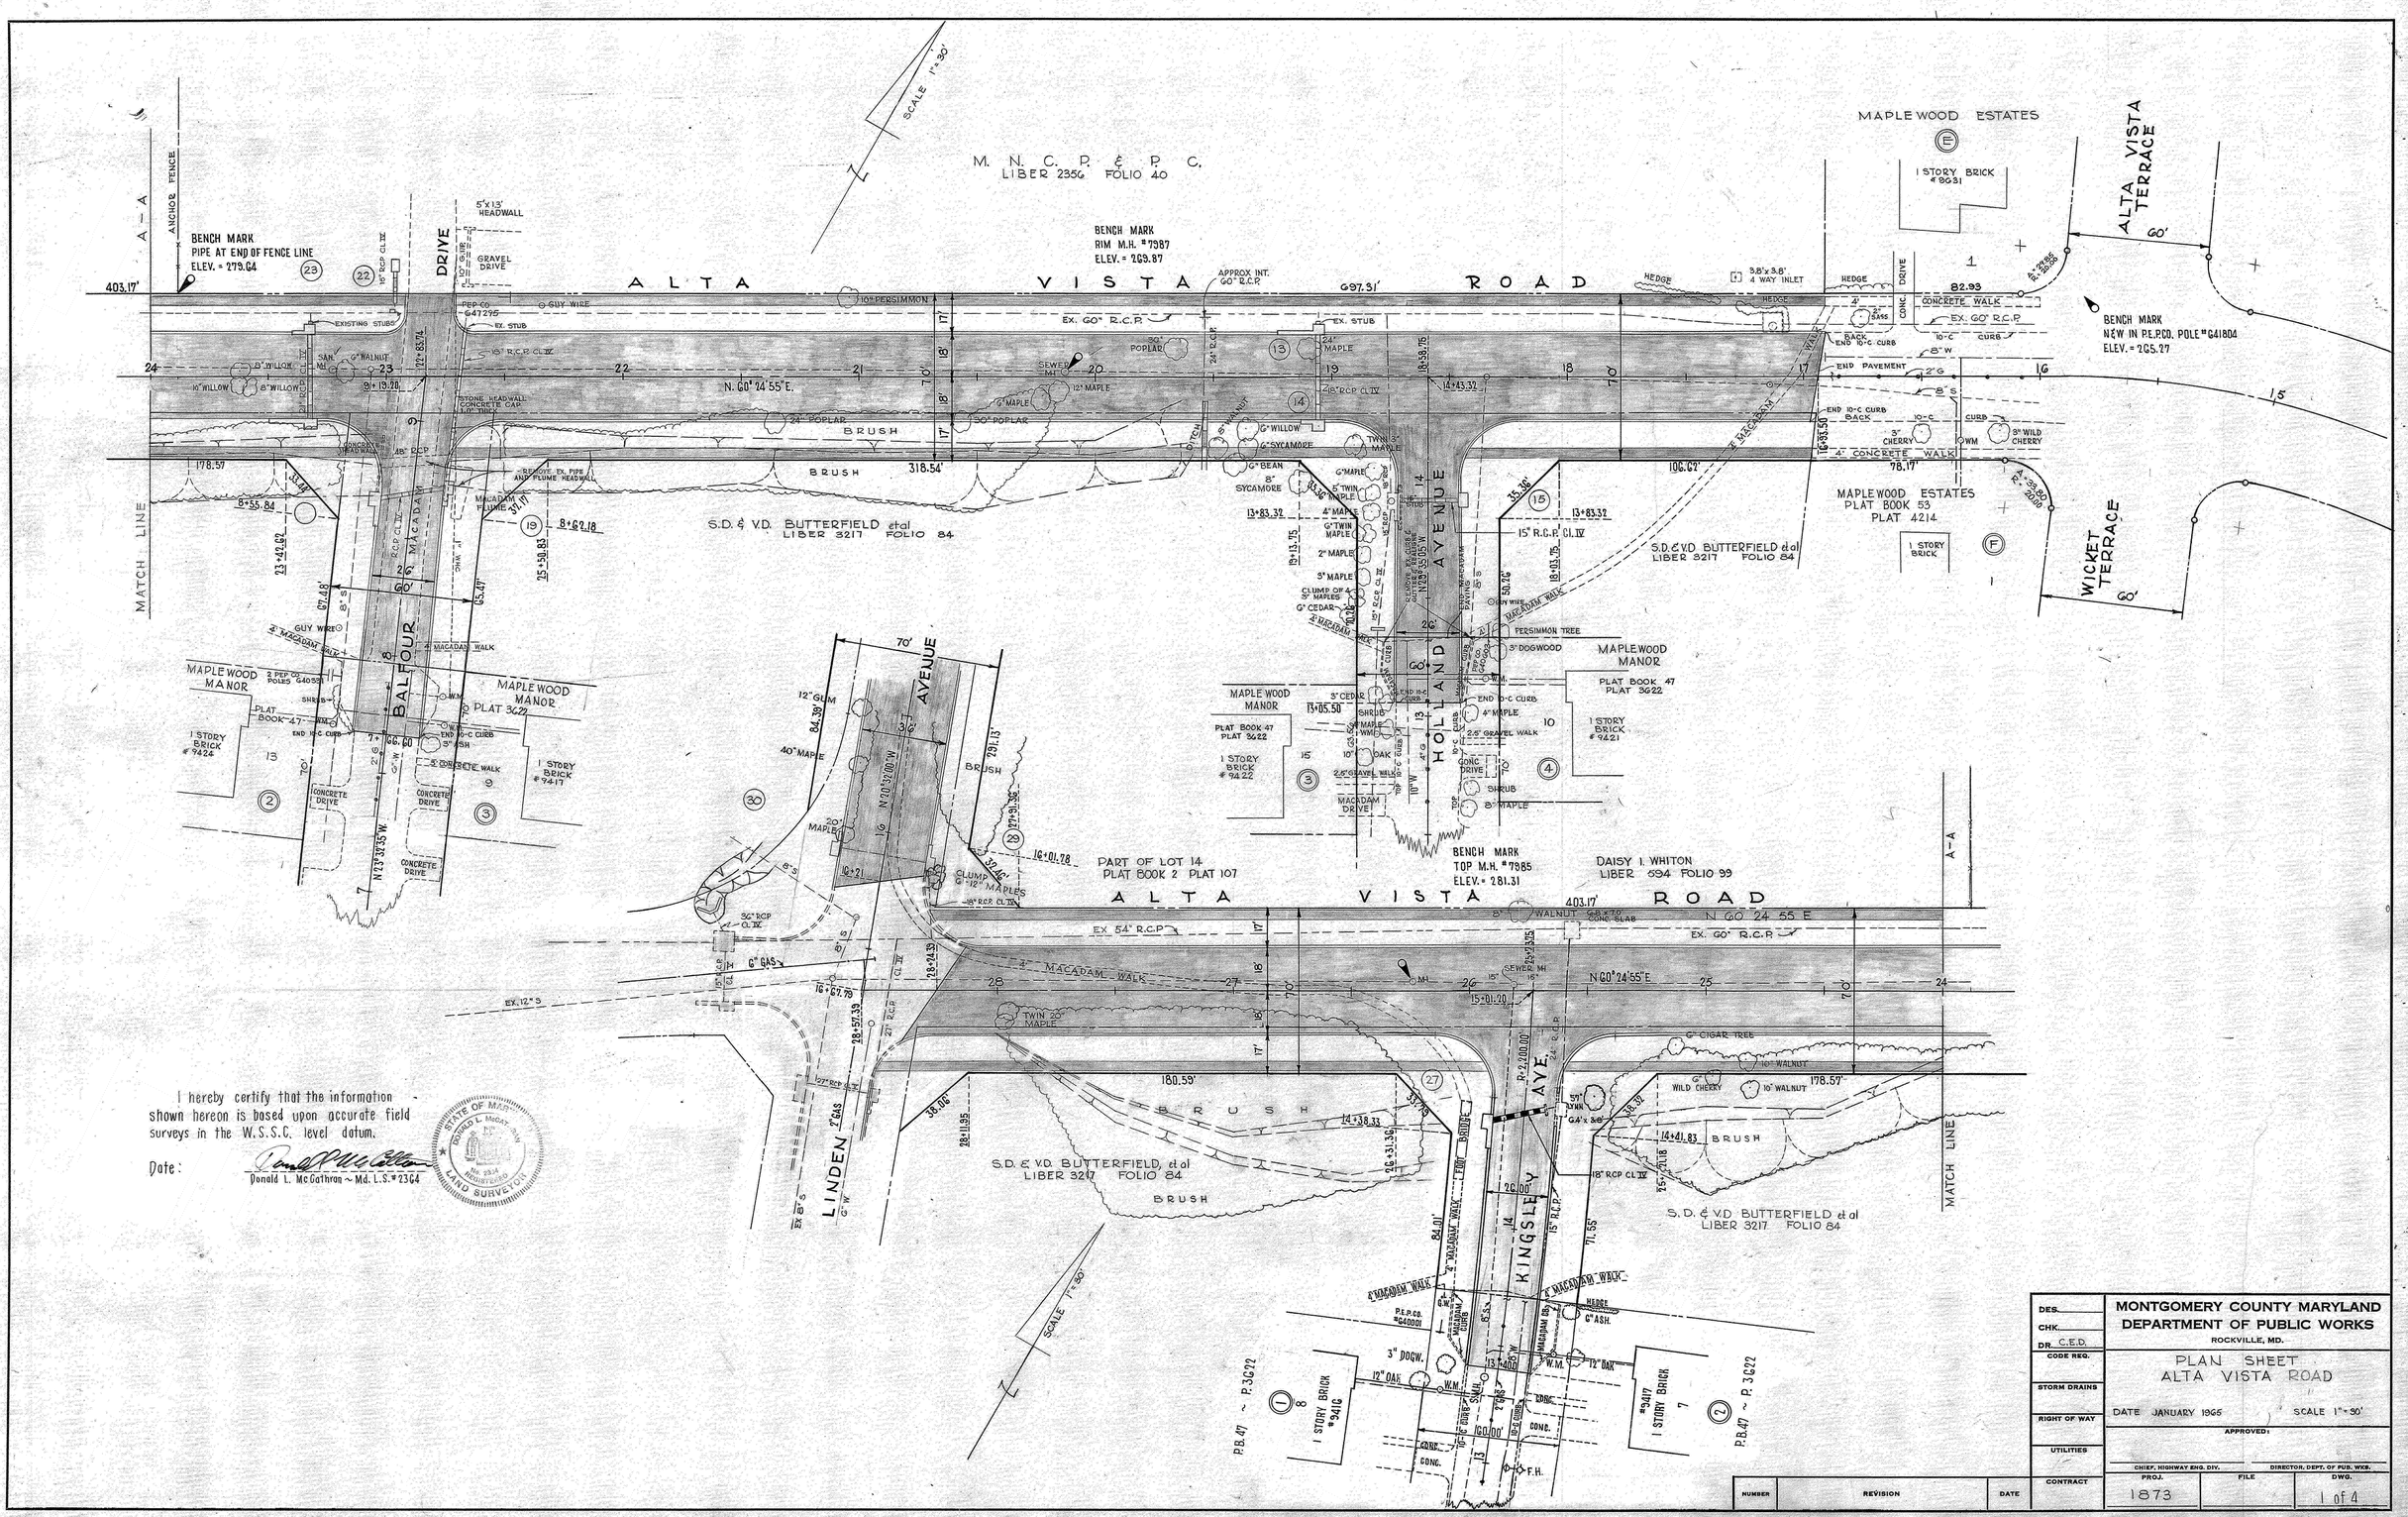


I hereby certify that the information shown hereon is based upon accurate field surveys in the W.S.S.C. level datum.

Date: Donald L. McGathron ~ Md. L.S. #2364

STATE OF MARYLAND DONALD L. McGATHRON No. 2364 REGISTERED LAND SURVEYOR

| | |
|---|---|
| DES. | MONTGOMERY COUNTY MARYLAND DEPARTMENT OF PUBLIC WORKS ROCKVILLE, MD. |
| CHK. | |
| DR. C.E.D. | |
| CODE REQ. | PLAN SHEET ALTA VISTA ROAD |
| STORM DRAINS | DATE JANUARY 1965 SCALE 1" = 30' |
| RIGHT OF WAY | APPROVED: |
| UTILITIES | CHIEF, HIGHWAY ENG. DIV. DIRECTOR, DEPT. OF PUB. WKS. |
| CONTRACT | PROJ. 1873 FILE DWG. 1 of 4 |

| NUMBER | REVISION | DATE |
|---|---|---|

MSA CE 189 18-1

TS-483