Maryland State Archives

ALTA VISTA ROAD

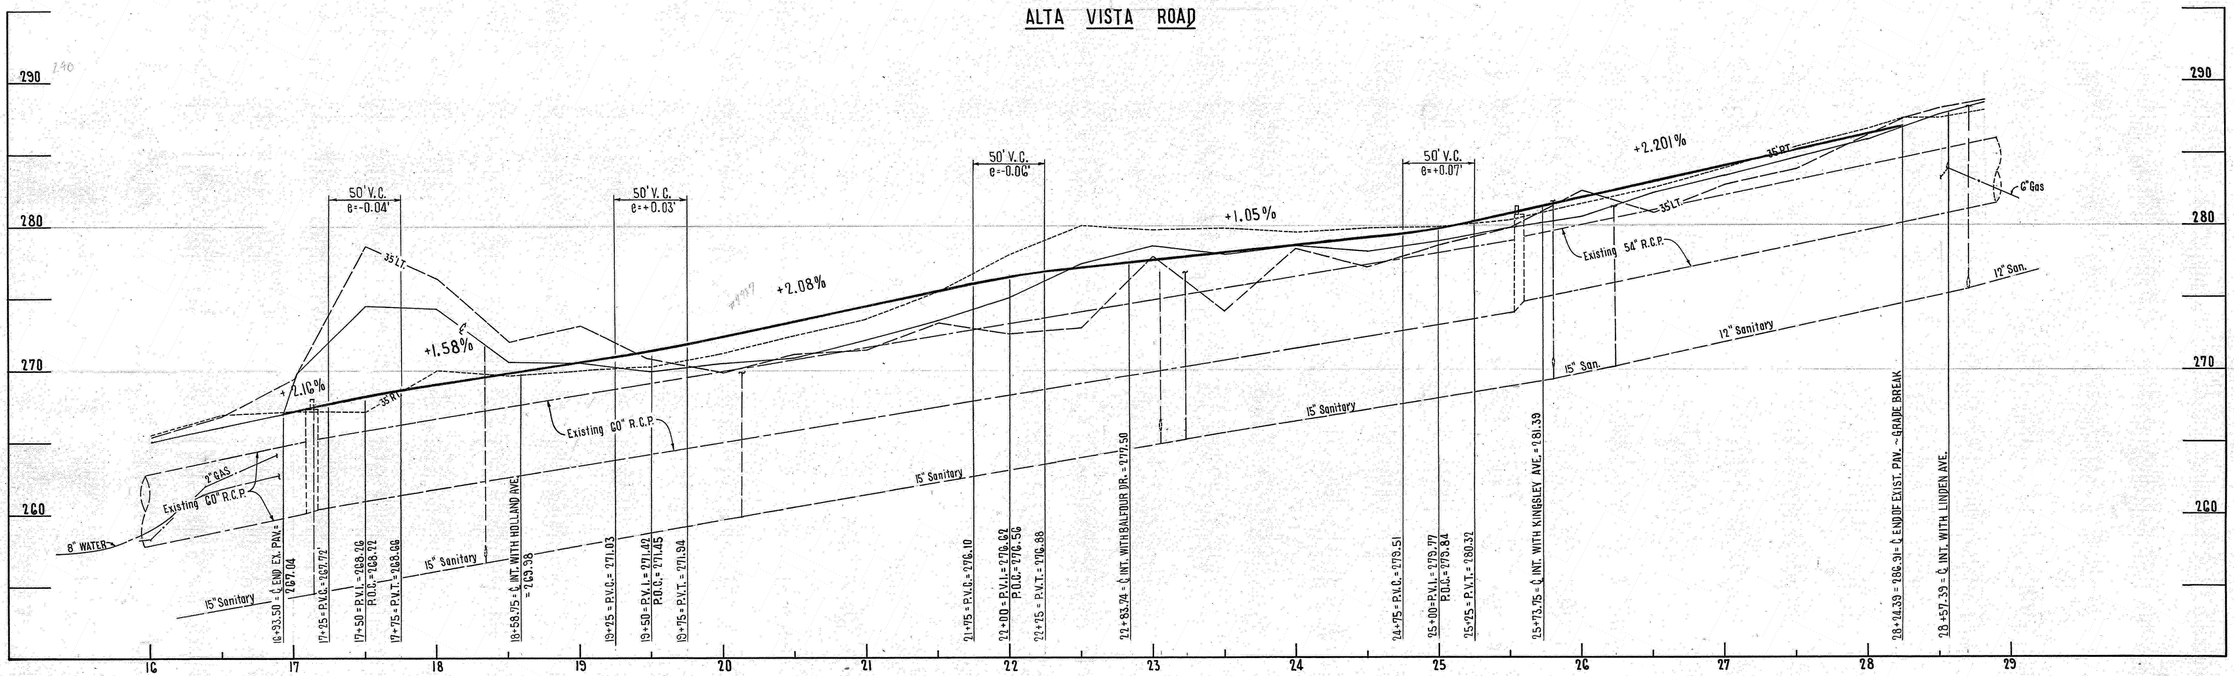

KINGSLEY AVENUE

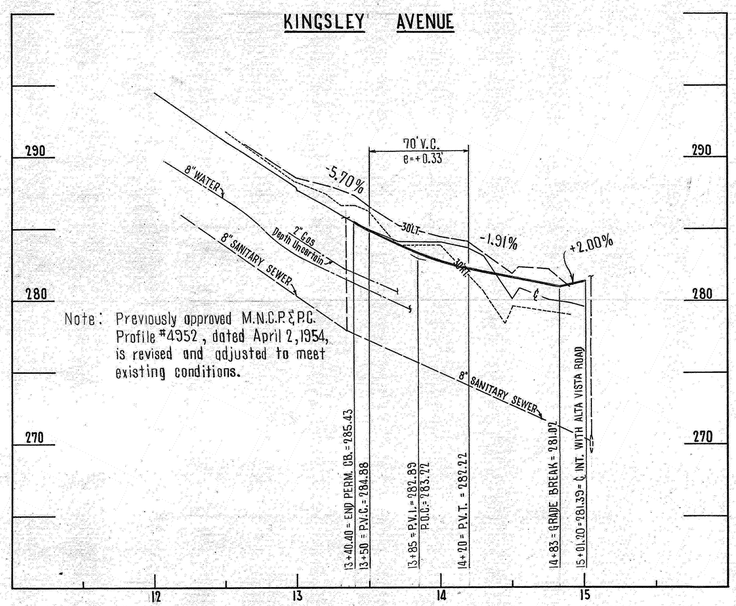

Note: Previously approved M.N.C.P.&P.C. Profile #4952, dated April 2, 1954, is revised and adjusted to meet existing conditions.

HOLLAND AVENUE

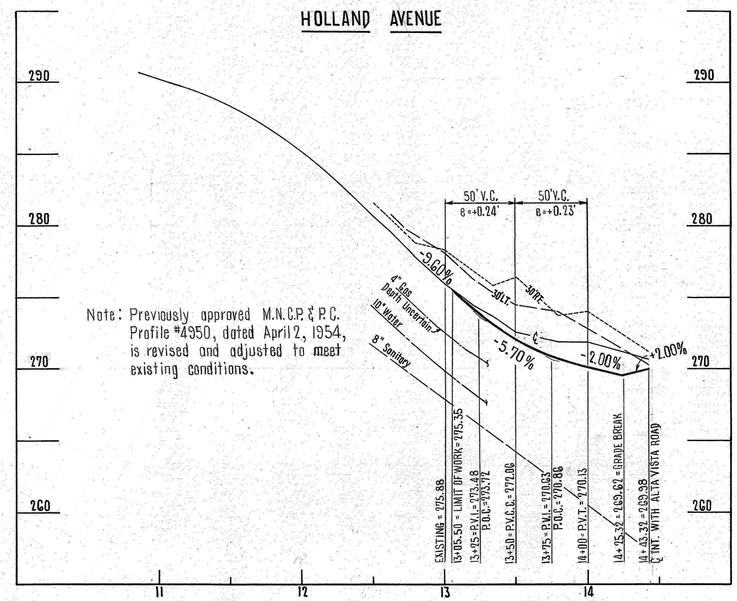

Note: Previously approved M.N.C.P.&P.C. Profile #4950, dated April 2, 1954, is revised and adjusted to meet existing conditions.

MARYLAND - NATIONAL CAPITAL PARK AND PLANNING COMMISSION
APPROVED October 5, 1966
DATE
FOR STREET GRADE ONLY
Robert Brault
CHIEF, LAND PLANNING ENGINEER
M.N.C.P.&P.C. RECORD FILE NO. 5554

I hereby certify that the information shown hereon is based upon accurate field surveys in the W.S.S.C. level datum.

Date: Donald L. Mc Cathran ~ Md. L.S. #2364

MONTGOMERY COUNTY MARYLAND
DEPARTMENT OF PUBLIC WORKS
* FINAL APPROVAL
GRADE ONLY
DATE: Oct 22, 1966
BY:
SUBJECT TO DEDICATION OF RIGHT OF WAY AND EASEMENTS PER ORDINANCE 4-115

TENTATIVE APPROVAL	BY	DATE
MONTGOMERY COUNTY MARYLAND	JPR	10/14/65
MARYLAND-NATIONAL CAPITAL PARK AND PLANNING COMMISSION	Grade Only	10.NOV.65
WASHINGTON SUBURBAN SANITARY COMMISSION	EJS	11-17-65
MARYLAND STATE ROADS COMMISSION		

WASHINGTON SUBURBAN SANITARY COMMISSION
APPROVED 9-30-66
FOR STREET GRADE ONLY
E. J. Sly
SENIOR DESIGNING ENGINEER

NUMBER	REVISION	DATE

DES. J.W.A.
DR. J.W.R.
CHK.
REVISIONS

MONTGOMERY COUNTY MARYLAND
DEPARTMENT OF PUBLIC WORKS
ROCKVILLE, MD.

PROFILE SHEET
ALTA VISTA RD. ~ LINDEN AVE AND ADJACENT STREETS

DATE
SCALE 1"=50' HORIZ 1"=5' VERT

APPROVED

CHIEF - BUR. OF ENG'G. DEP. DIRECTOR, DEPT. OF PUB. WKS.

PROJECT: 1873 DWG: 3 OF 4

MSA CE 189 18-4
T5-981