PLAN & PROFILE
GRADE ESTABLISHMENT
RUSSETT ROAD
ROCK CREEK MANOR

MONTGOMERY COUNTY, MARYLAND

SCALES HORZ. 1" = 50' VERT. 1" = 5' DEC., 1963

THOMAS G. OYSTER & ASSOCIATES, INC.
2419 REEDIE DRIVE
WHEATON, MARYLAND
949-2011

MONTGOMERY COUNTY MARYLAND
DEPARTMENT OF PUBLIC WORKS
* FINAL APPROVAL
GRADE ONLY
DATE MARCH 30 1964
BY J. D. Lange
A.O.C.
* SUBJECT TO DEDICATION OF RIGHT OF WAY AND EASEMENTS PER ORDINANCE 4-115
* STA. 38+50 TO STA. 48+79.42

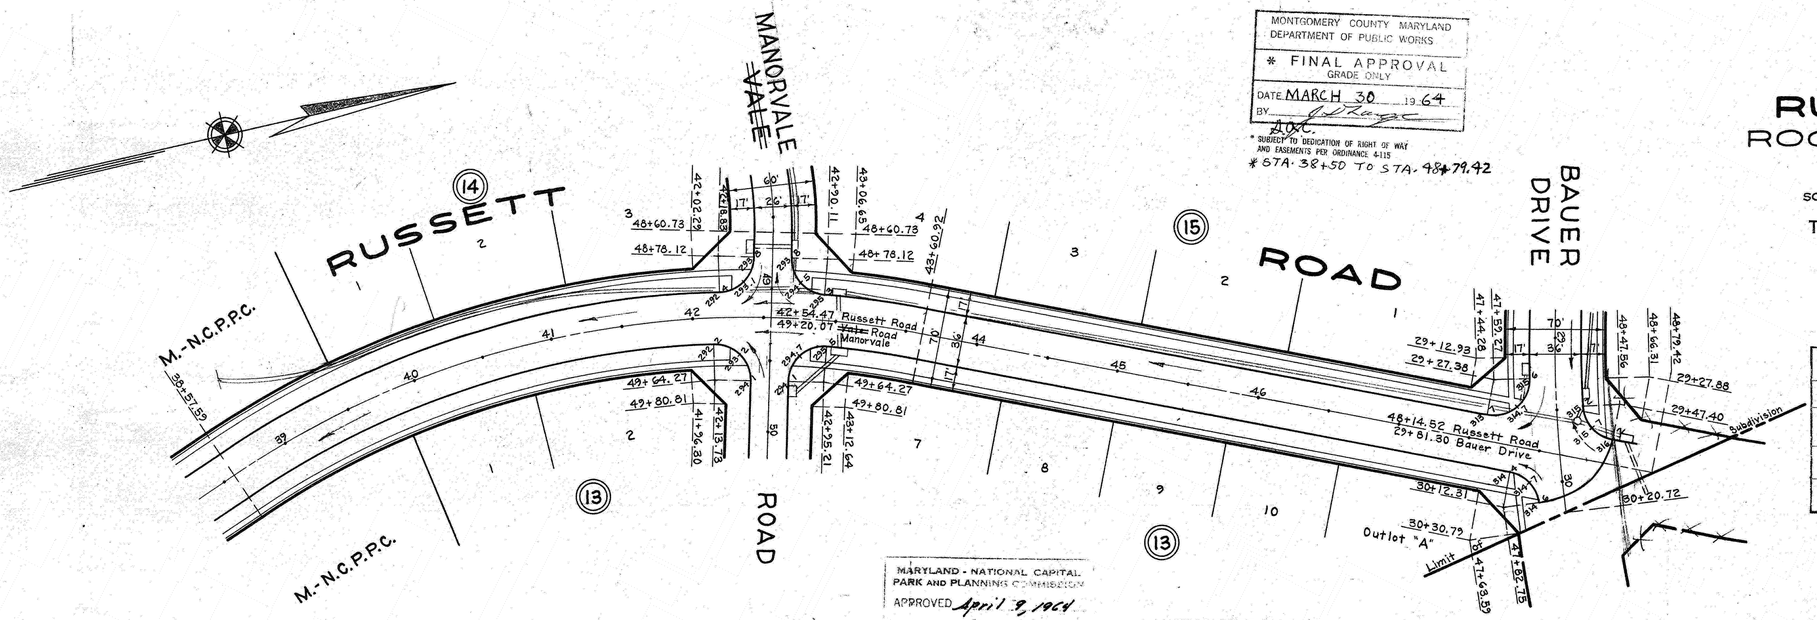

TENTATIVE APPROVAL	BY	DATE
MONTGOMERY COUNTY MARYLAND	[illegible]	[illegible]
MARYLAND NATIONAL CAPITAL PARK AND PLANNING COMMISSION Grade Only	J.J.B.	2-3-64
WASHINGTON SUBURBAN SANITARY COMMISSION	E. J. [illegible]	3-12-64
MARYLAND STATE ROADS COMMISSION		

* SUBJECT TO DEDICATION OF RIGHT OF WAY AND EASEMENTS PER ORDINANCE 4-115

MARYLAND - NATIONAL CAPITAL PARK AND PLANNING COMMISSION
APPROVED April 9, 1964
FOR STREET GRADE
[illegible] LAND PLANNING ENGINEER
M.N.C.P.P.C. RECORD FILE NO. 7416

APPROVED 4-1-64
FOR STREET GRADE ONLY
E. J. [illegible]
STREET DESIGN

I hereby certify that the data delineated hereon is the result of field surveys and 1' contour aerial topography based on data as established by the Washington Suburban Sanitary Commission.

John H. McGovern
JOHN H. McGOVERN
REGISTERED PROFESSIONAL ENGINEER & LAND SURVEYOR
MARYLAND 4-2-64

STATE OF MARYLAND JOHN HALSEY McGOVERN No. 2914 REGISTERED PROFESSIONAL ENGINEER & LAND SURVEYOR

Revision: 4-8-65 Street name revised as requested by M.-N.C.P.P.C.

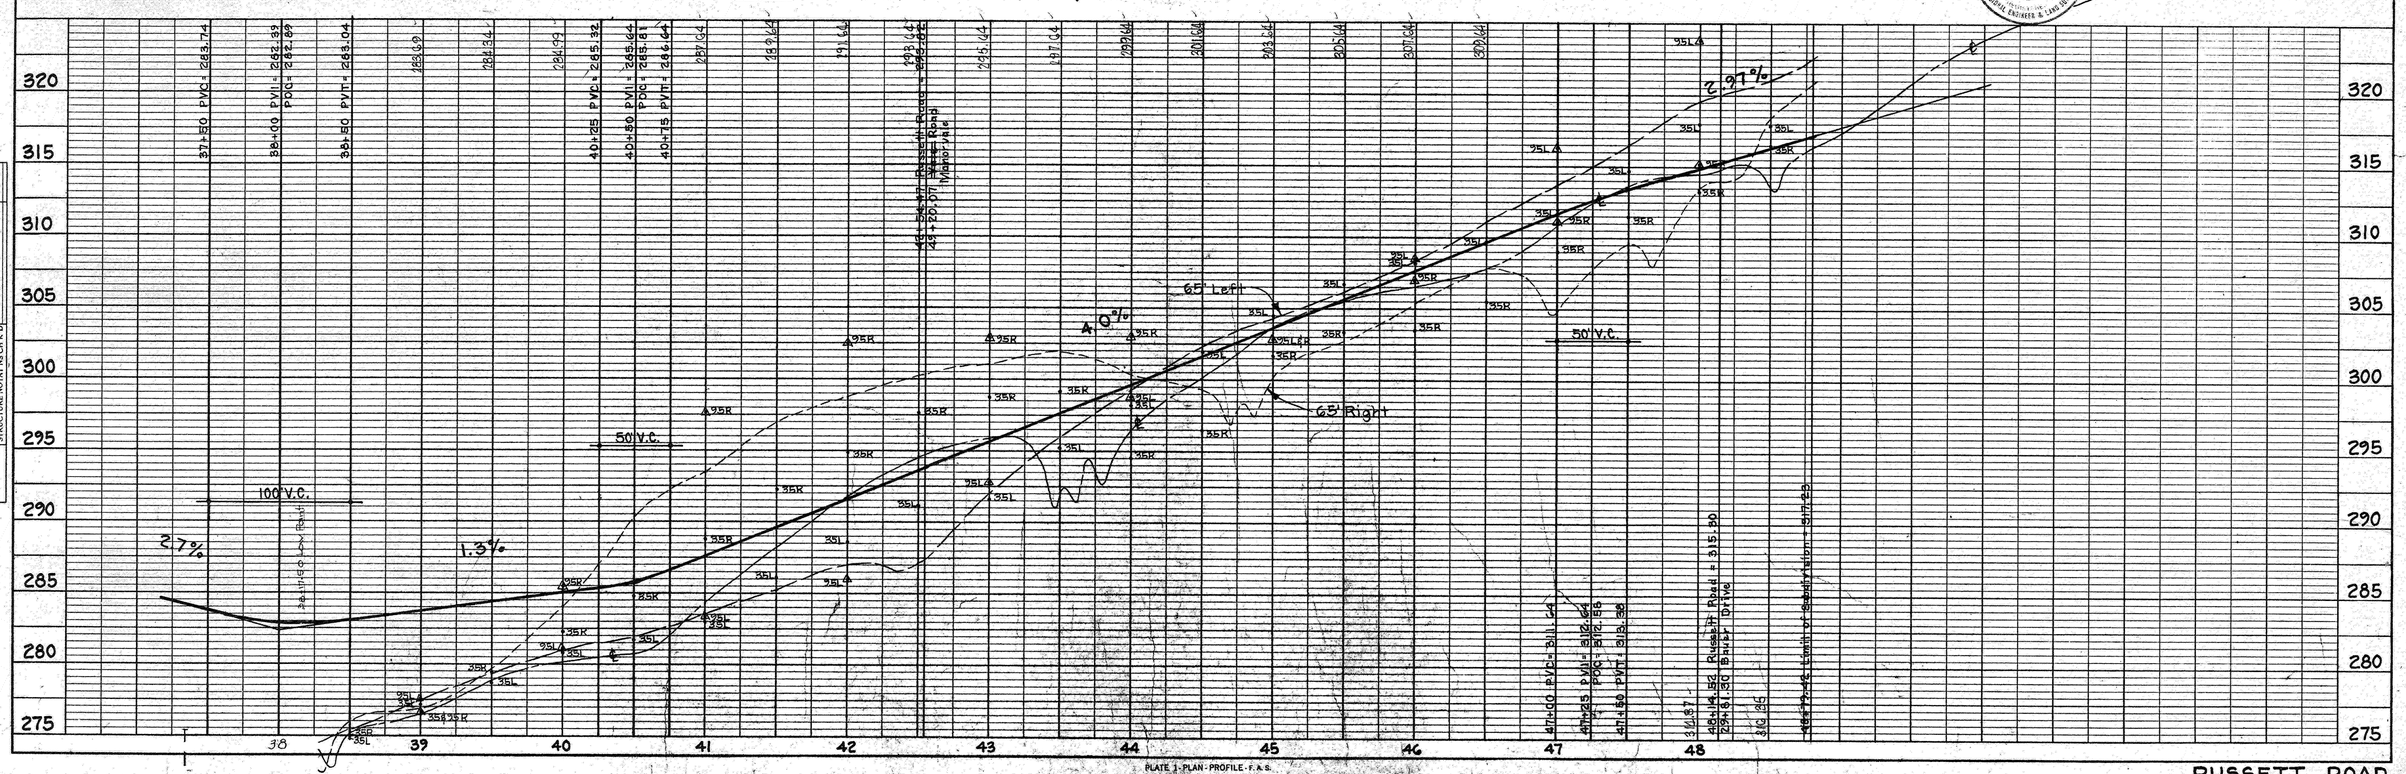

PLATE 1 - PLAN - PROFILE - F. A. S.
CLEARPRINT PAPER CO., S. F. CAL.
No. 1025-1

Drafting	PKM	12-63
Check	NCB	"
Design	PKM	"
Check	JMG	"

PROJ. 1874-A

RUSSETT ROAD
SHEET 4 OF 4 ~~1673~~-D-1

74-631
F4-130
MSA CE 189 83-8"