MARYLAND - NATIONAL CAPITAL PARK AND PLANNING COMMISSION
*APPROVED August 25, 1960 DATE
FOR STREET GRADE ONLY
[signature]
CHIEF LAND PLANNING ENGINEER
M.-N.C.P.&P.C. RECORD FILE NO. 6944
* As Revised 12-9-60 [initials]

MONTGOMERY COUNTY MARYLAND
DEPARTMENT OF PUBLIC WORKS
** FINAL APPROVAL # GRADE ONLY
DATE August 24th 1960
BY [signature]
** Subject to necessary
# As Revised - Subject to Necessary Easements. [initials] 12/9/60

GRADE ESTABLISHMENT
BEL PRE ROAD
BEL PRE WOODS
MONTGOMERY COUNTY, MARYLAND

SCALE: HOR. 1" = 50' VERT. 1" = 5' July 1960,

WAYNE C. GREATHOUSE & ASSOCIATES
ENGINEERS & LAND SURVEYORS
2311 UNIVERSITY BLVD., WEST
WHEATON, MARYLAND
LOCKWOOD 5-2367

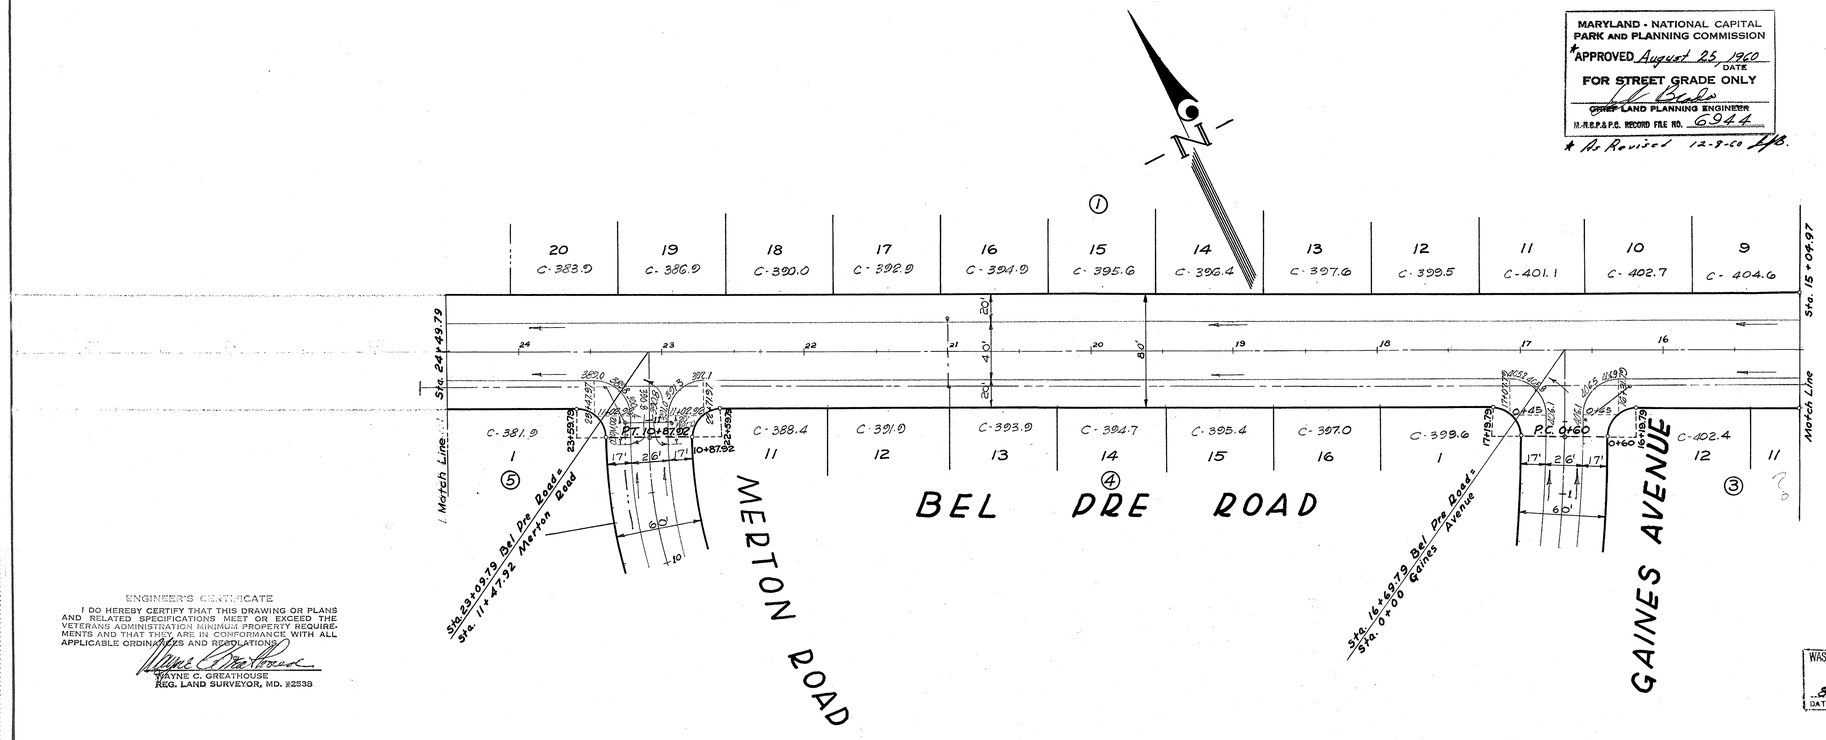

TENTATIVE APPROVAL	BY	DATE
MONTGOMERY COUNTY * # MARYLAND Grade Only	[initials]	8-5-60
MARYLAND NATIONAL CAPITAL PARK AND PLANNING COMMISSION Grade Only *	[initials]	8-9-60
WASHINGTON SUBURBAN SANITARY COMMISSION		
MARYLAND STATE ROADS COMMISSION		

* Subject to necessary easements
# As Revised - Subject to Necessary Easement [initials]
* As Revised [initials] 12-9-60

ENGINEER'S CERTIFICATE
I DO HEREBY CERTIFY THAT THIS DRAWING OR PLANS AND RELATED SPECIFICATIONS MEET OR EXCEED THE VETERANS ADMINISTRATION MINIMUM PROPERTY REQUIREMENTS AND THAT THEY ARE IN CONFORMANCE WITH ALL APPLICABLE ORDINANCES AND REGULATIONS.
[signature]
WAYNE C. GREATHOUSE
REG. LAND SURVEYOR, MD. #2538

WASHINGTON SUBURBAN SANITARY COMMISSION
NO EXISTING WATER OR SEWER
8-9-60 DATE
[signature] DESIGNING ENGINEER

I HEREBY CERTIFY THAT THE DATA DELINEATED HEREON IS THE RESULT OF FIELD SURVEYS BASED ON DATA AS ESTABLISHED BY THE WASHINGTON SUBURBAN SANITARY COMMISSION.
[signature]

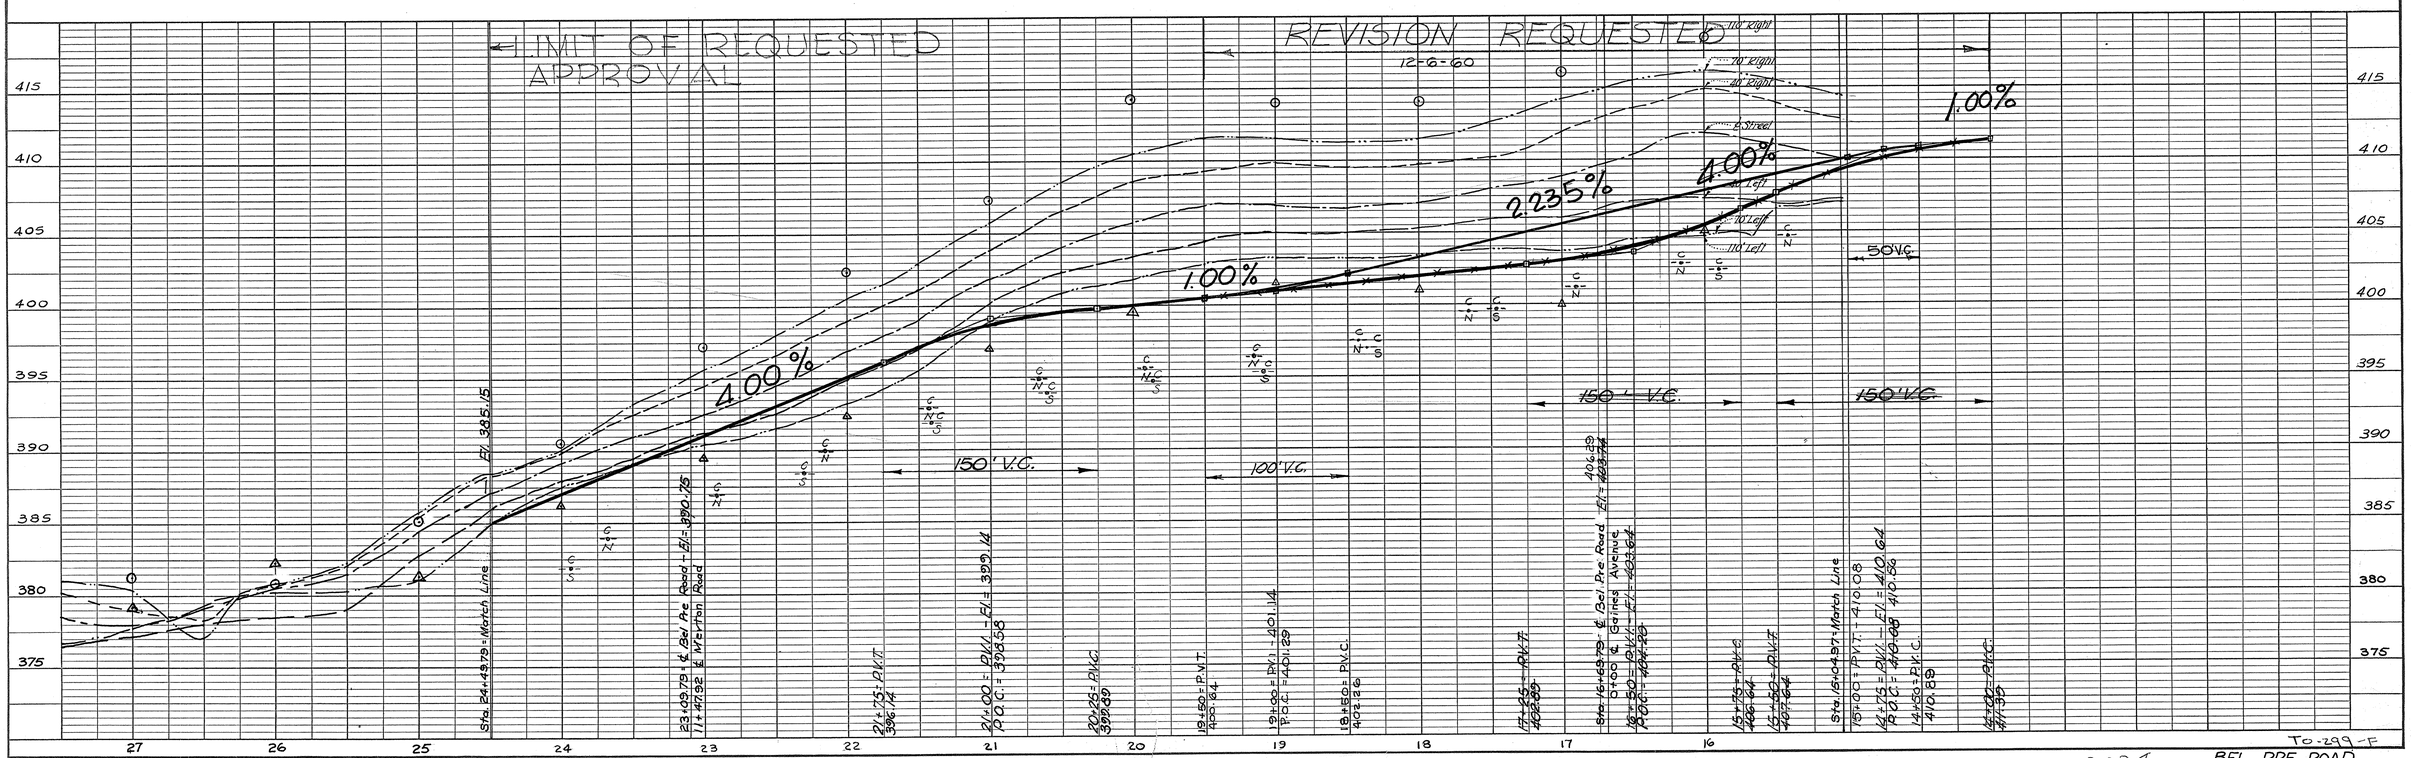

PLATE 1 - PLAN - PROFILE O.P.R.&R.E. STANDARD
KEUFFEL & ESSER CO., NEW YORK.
K & E CO. NO. 345-1 MADE IN U.S.A. 24028

To-299-F

2024 BEL PRE ROAD
Sheet 2 of 3
MSA CE 189 88 2