SC5593-4-1262

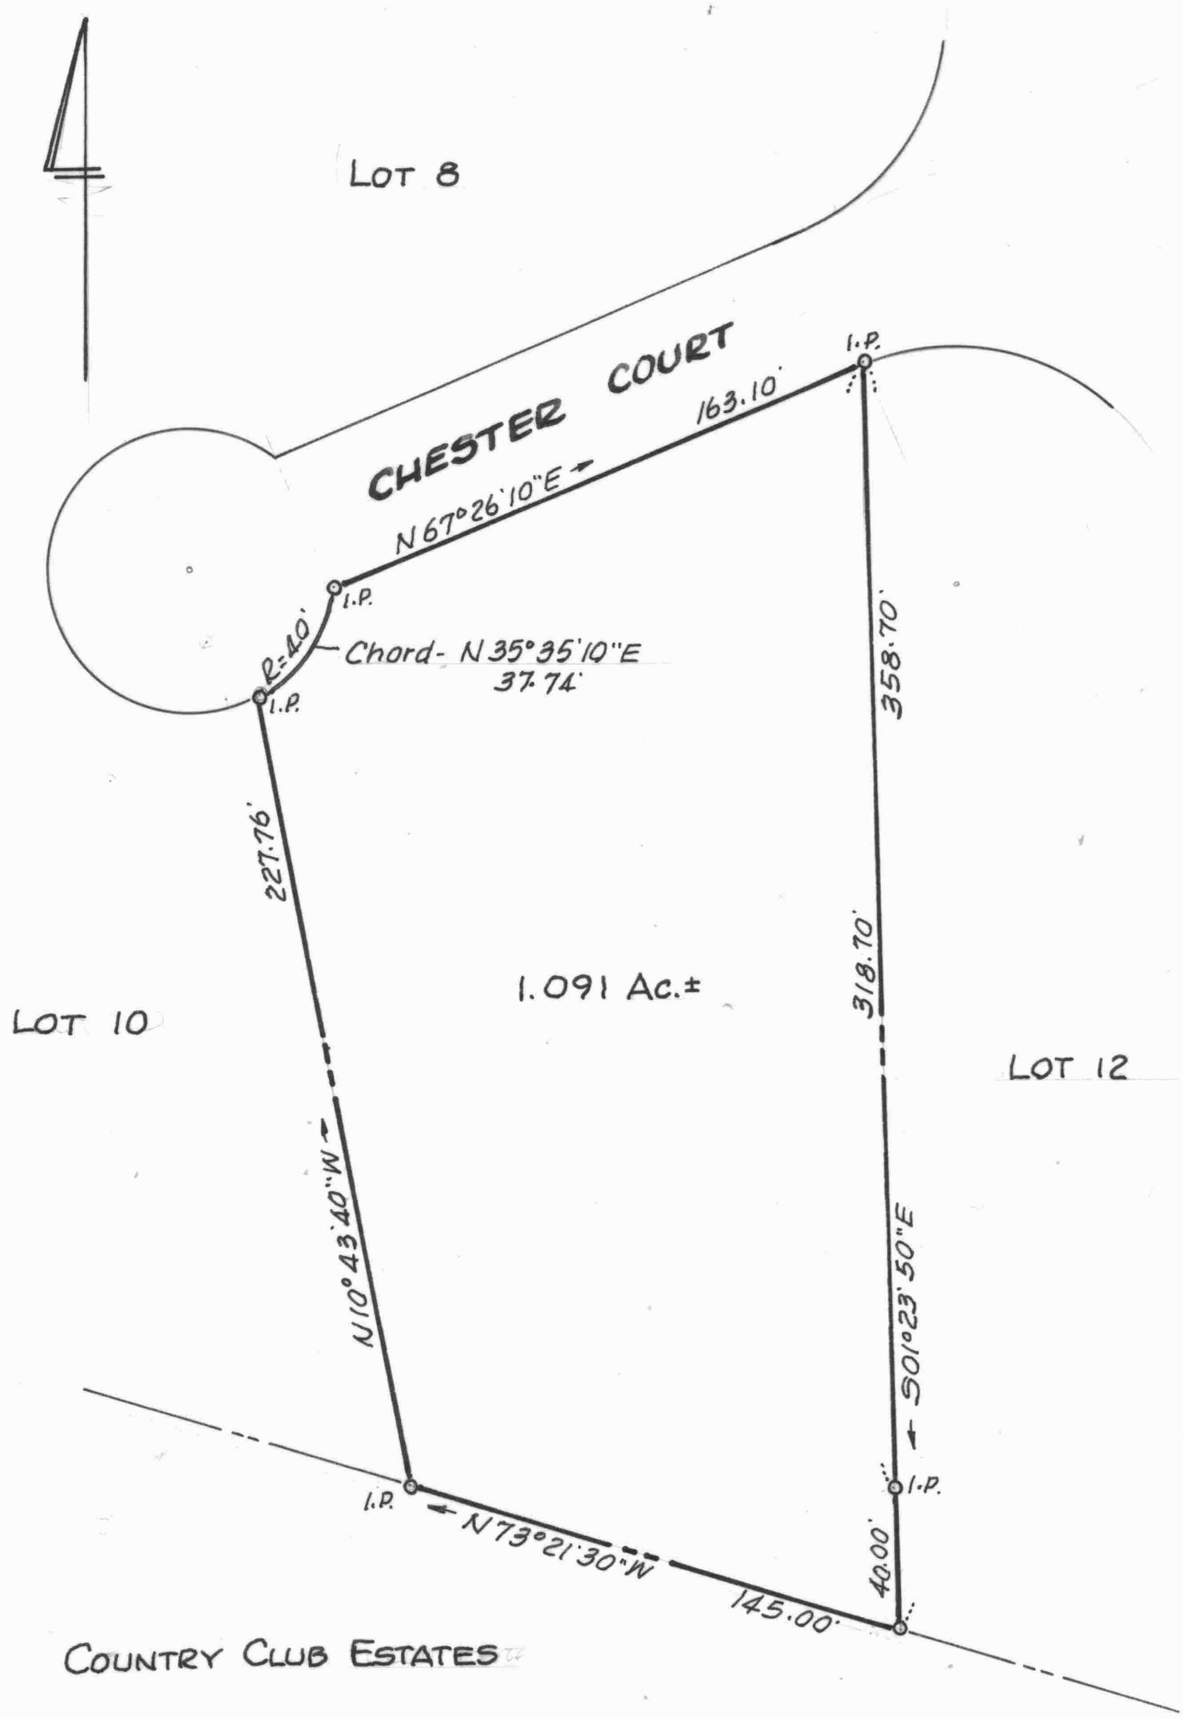

STATE OF MARYLAND
WILLIAM RAY NUTTLE
No. 4180
REGISTERED
LAND SURVEYOR

LOT 11

HEATHER HEIGHTS

7TH DISTRICT, KENT COUNTY, MD.

Scale 1"=50' June 2000.

William R. Nuttle, Reg. Surveyor
Chestertown, Md.

I.P. = iron pipe

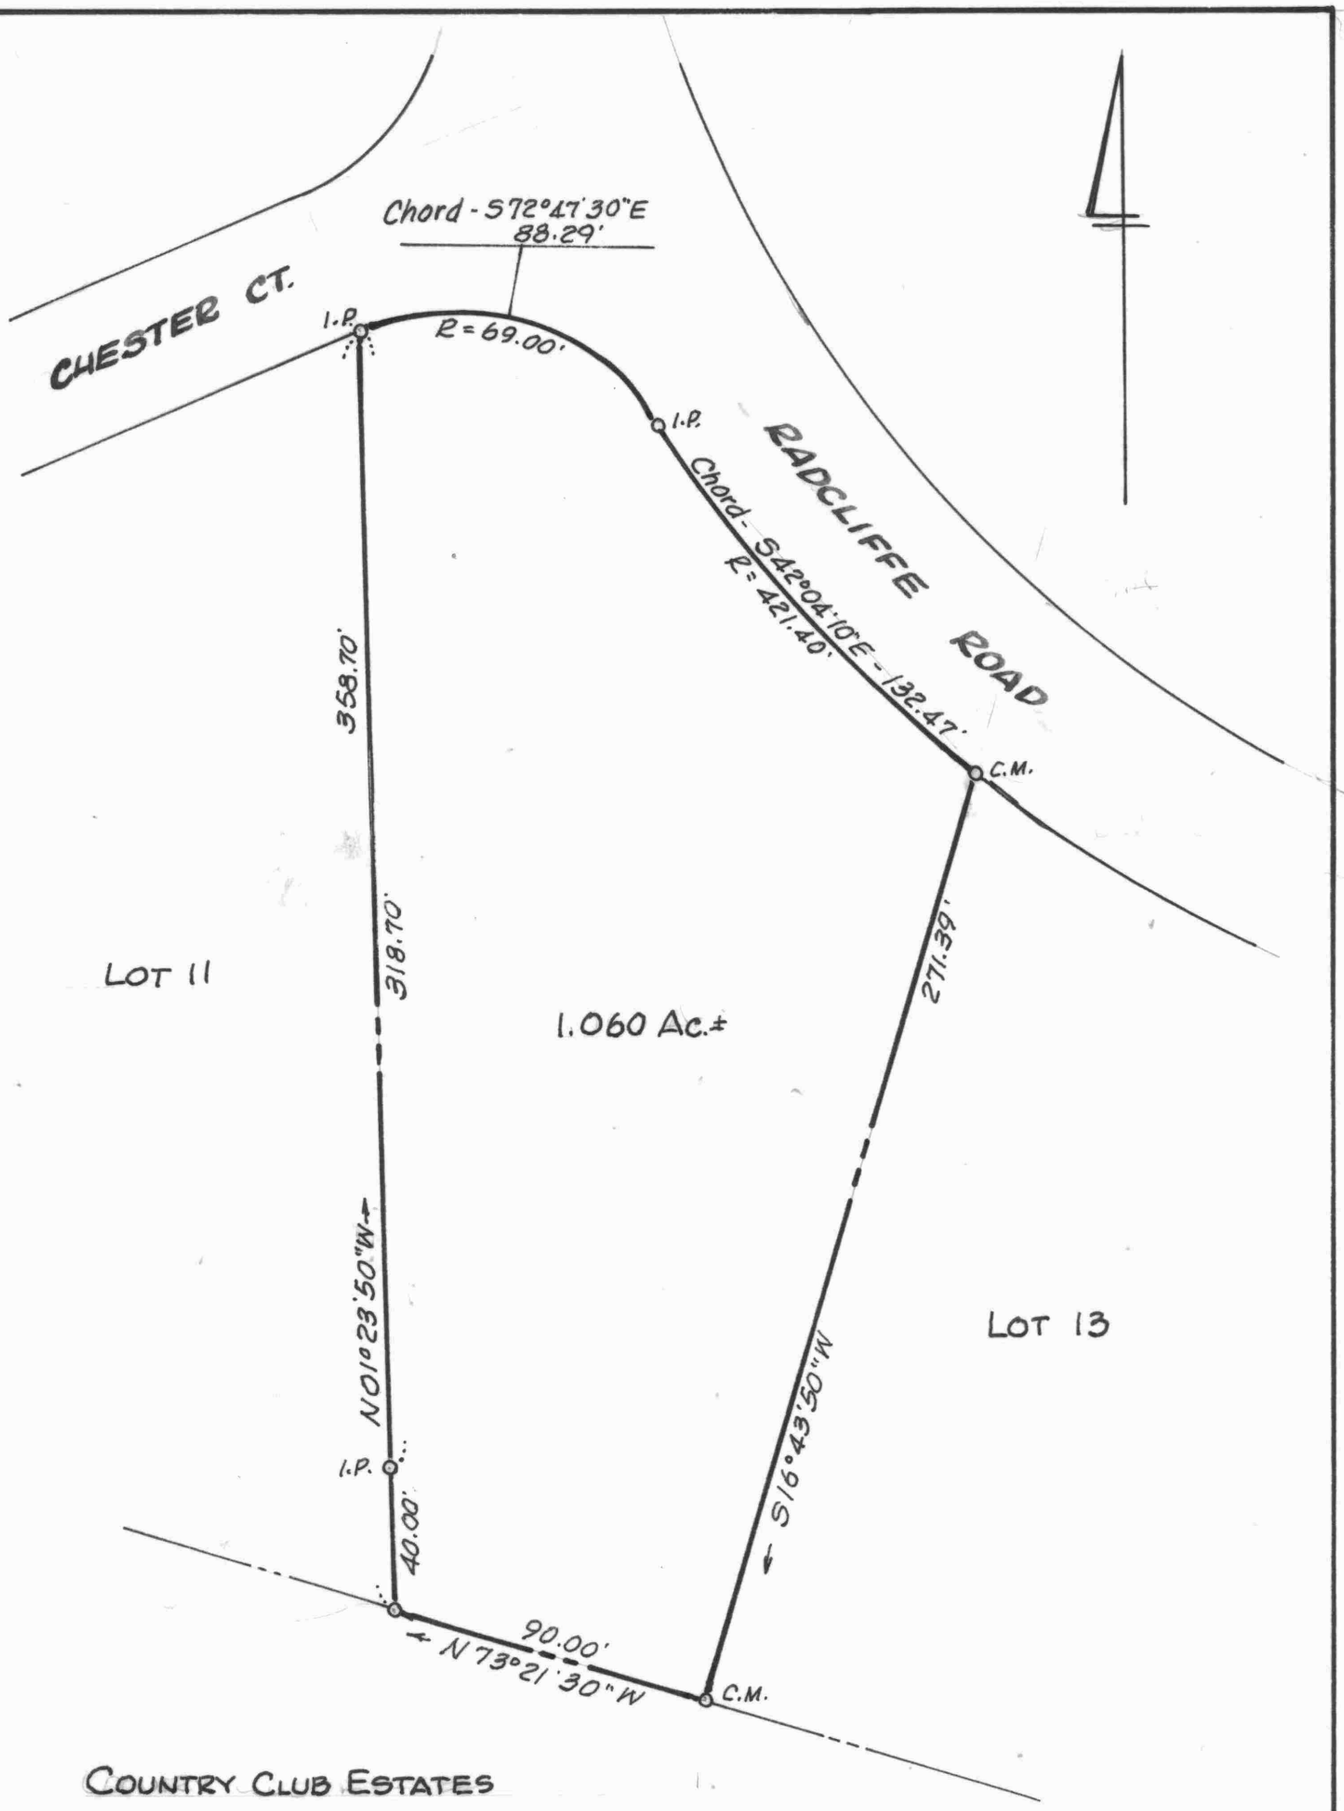

COUNTRY CLUB ESTATES

STATE OF MARYLAND
WILLIAM RAY NUTTLE
No. 4180
REGISTERED
LAND SURVEYOR

LOT 12

HEATHER HEIGHTS

7TH DISTRICT, KENT COUNTY, MD.

Scale 1" = 50' June 2000.

William R. Nuttle, Reg. Surveyor
Chestertown, Md.

I.P. = iron pipe
C.M. = concrete monument