SC5593-4-1397

MAP 501

547	Rock Hall Middle School	
553	G. Davidson Hadorn	
554	Lawrence V. Chance	
555	Alvin E. Suskin	WHG 40/442
556	John R. Dierker Jr.	120/35
571	Hazel J. Carter	MLM 7/607
572	"	"

11.7
7.8
19.5
5.0
24.5

~~25.0~~
11.7
~~13~~.30

25
11.7
13.3

Carter (cont.)

Parcel 2

Begin stone on W side Liberty at NE cor. Lot 1
W/ Liberty N 13½° W - 12
N 77½° E - 150
S 13½° E - 12'
W/ Lot 1 S 77½° W 150 to begin

Being RAS 31/341 → Parcel 2
← Parcel 1 75 x 150
Parcel 2 12 x 150
← APR 1 332 - same

Dierker 120/35

Begin W side Liberty
w/ Wm. Hudson S 76° 35' W - 150' to stone
N 13° 22' 08" W - 200'± to Sharp St
W/S 150' to west side Liberty
W/S 200' to begin
Being RAS 8/472 - "This tract by measurement is 180' on Liberty x 150' on Sharp St."

Suskin - WHG 40/442

Begin stone at NE
S dis. w/ Concert Kendall, Mrs. Gibson, Chas Baker to Lula Leary
W/S W dis. 80'
N dis. 317 to stone on S side Sharp
W/ Sharp E dis. to begin
S & E 80 x 187 conveyed to Bd. of Ed.

Carter - MLM 7/607

Parcel 1942 Metcalfe Begin C.M. at SE cor. Lot 1
W/ westerly 30' R/W to Liberty S 13° 45' E - 60' to C.M. on line of Mrs. Gibson
W/S S 77° 30' W - 153.4 to C.M. & Jos. Davis
W/S N 13° 22' W - 60 to C.M.
W/S edge Lots 1 & 2 N 77° 30' E - 153 to Begin
Being parallelogram 60 x 153.4, bounded S by Gibson, W by Davis, & N by other lands of Dierker

Being from Dierker RAS 29/164

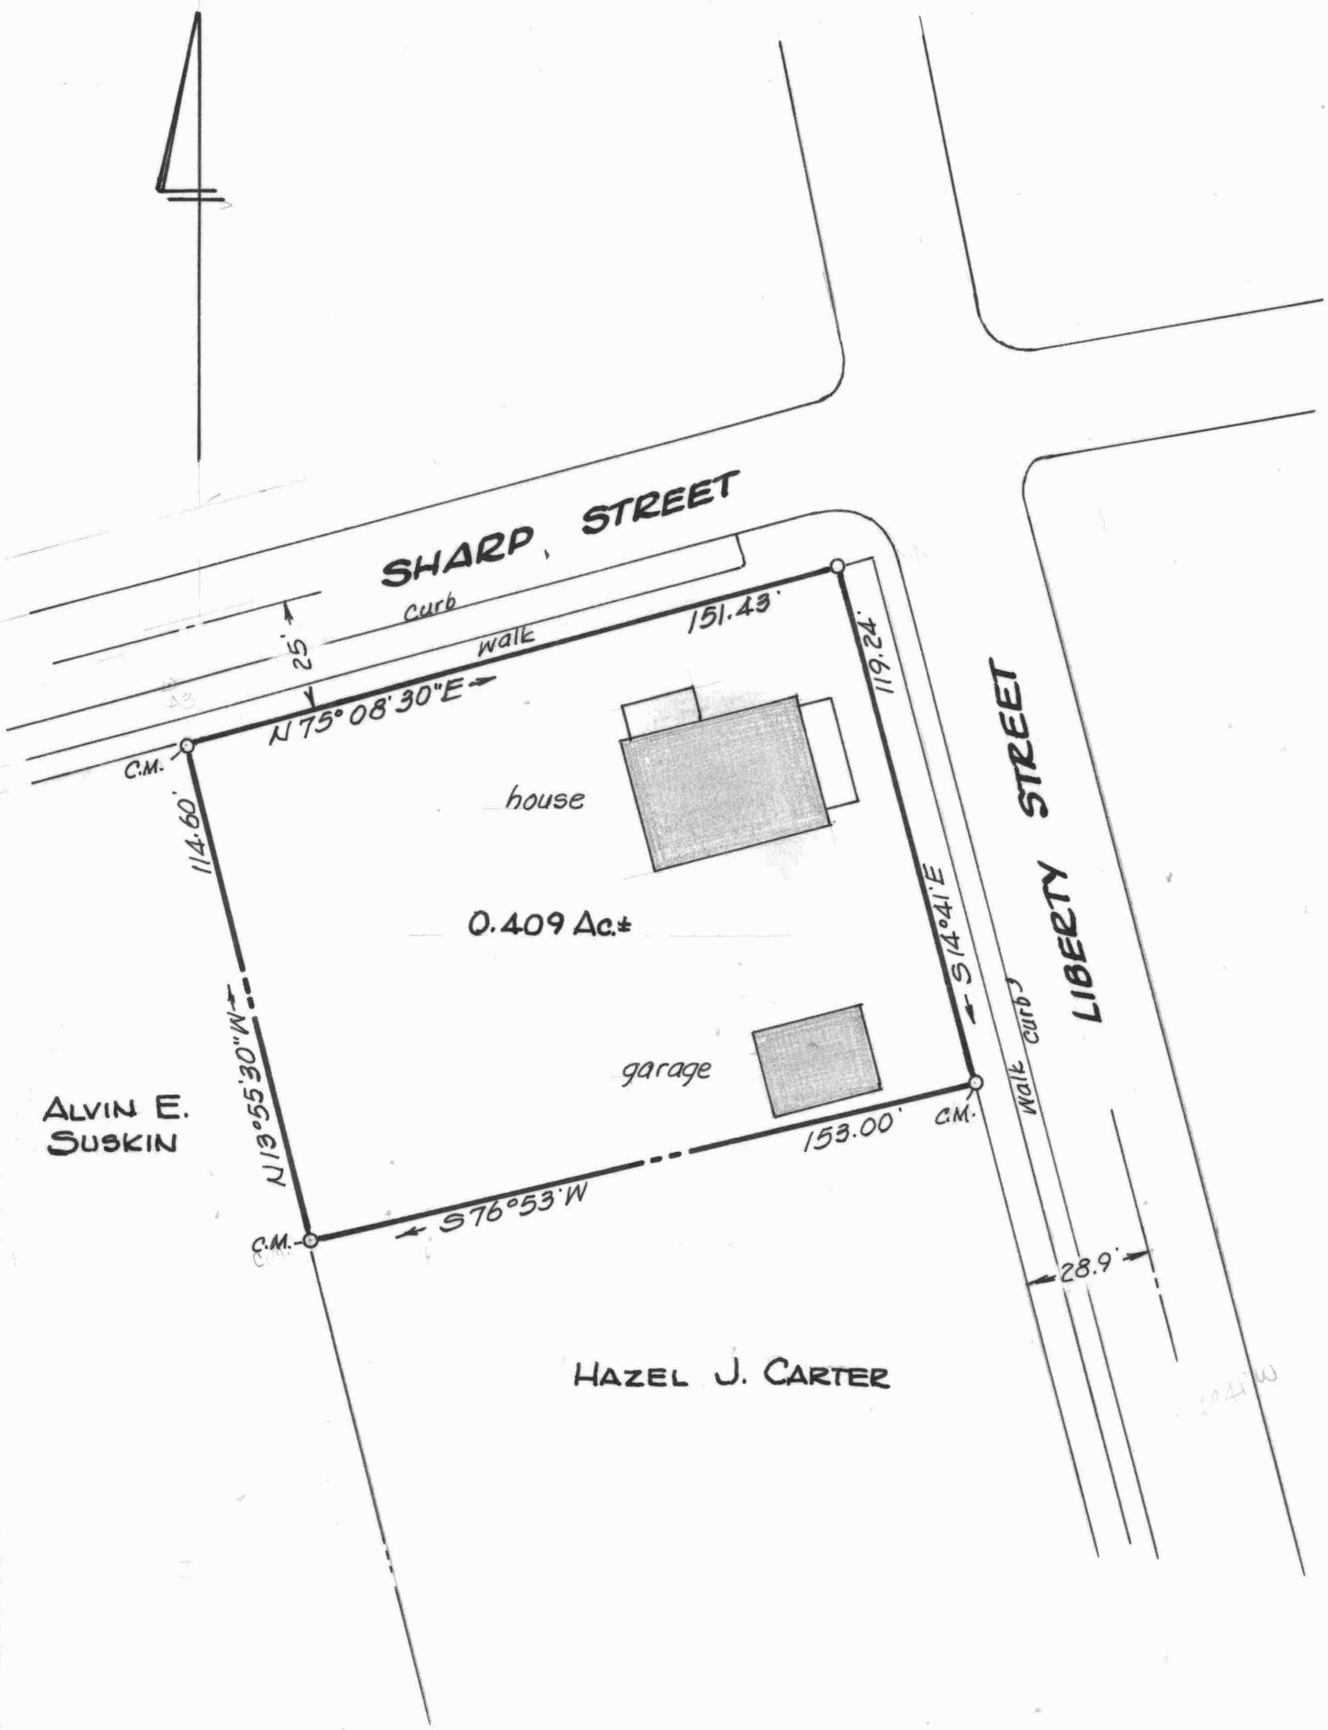

STATE OF MARYLAND
WILLIAM RAY NUTTLE
No. 4160
REGISTERED
LAND SURVEYOR

William R. Nuttle

PLAT OF A SURVEY OF THE

JOHN R. DIERKER, Jr. LANDS

ROCK HALL, KENT COUNTY, MD.

Scale 1" = 40' Feb. 1992

William R. Nuttle, Reg. Surveyor
Chestertown, Md.

C.M. = concrete marker