MSA SC 5593-4-38

MAP 7

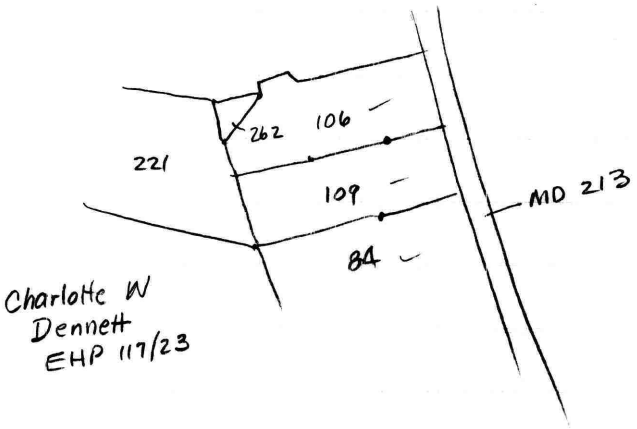


84- James E. Woodall WHG 76/369

109- A. Ford Hall, Sr. EHP 127/74

106 Dennis J. Perkins EHP 24/524

221 Georgetown Yacht Basin, Inc. WHG 57/97

This is to certify that the improvements indicated hereon are located as shown.

James M. Duff
Registered Surveyor
# 10320

STATE OF MARYLAND
JAMES M. DUFF
No. 10320 Registered
PROFESSIONAL LAND SURVEYOR

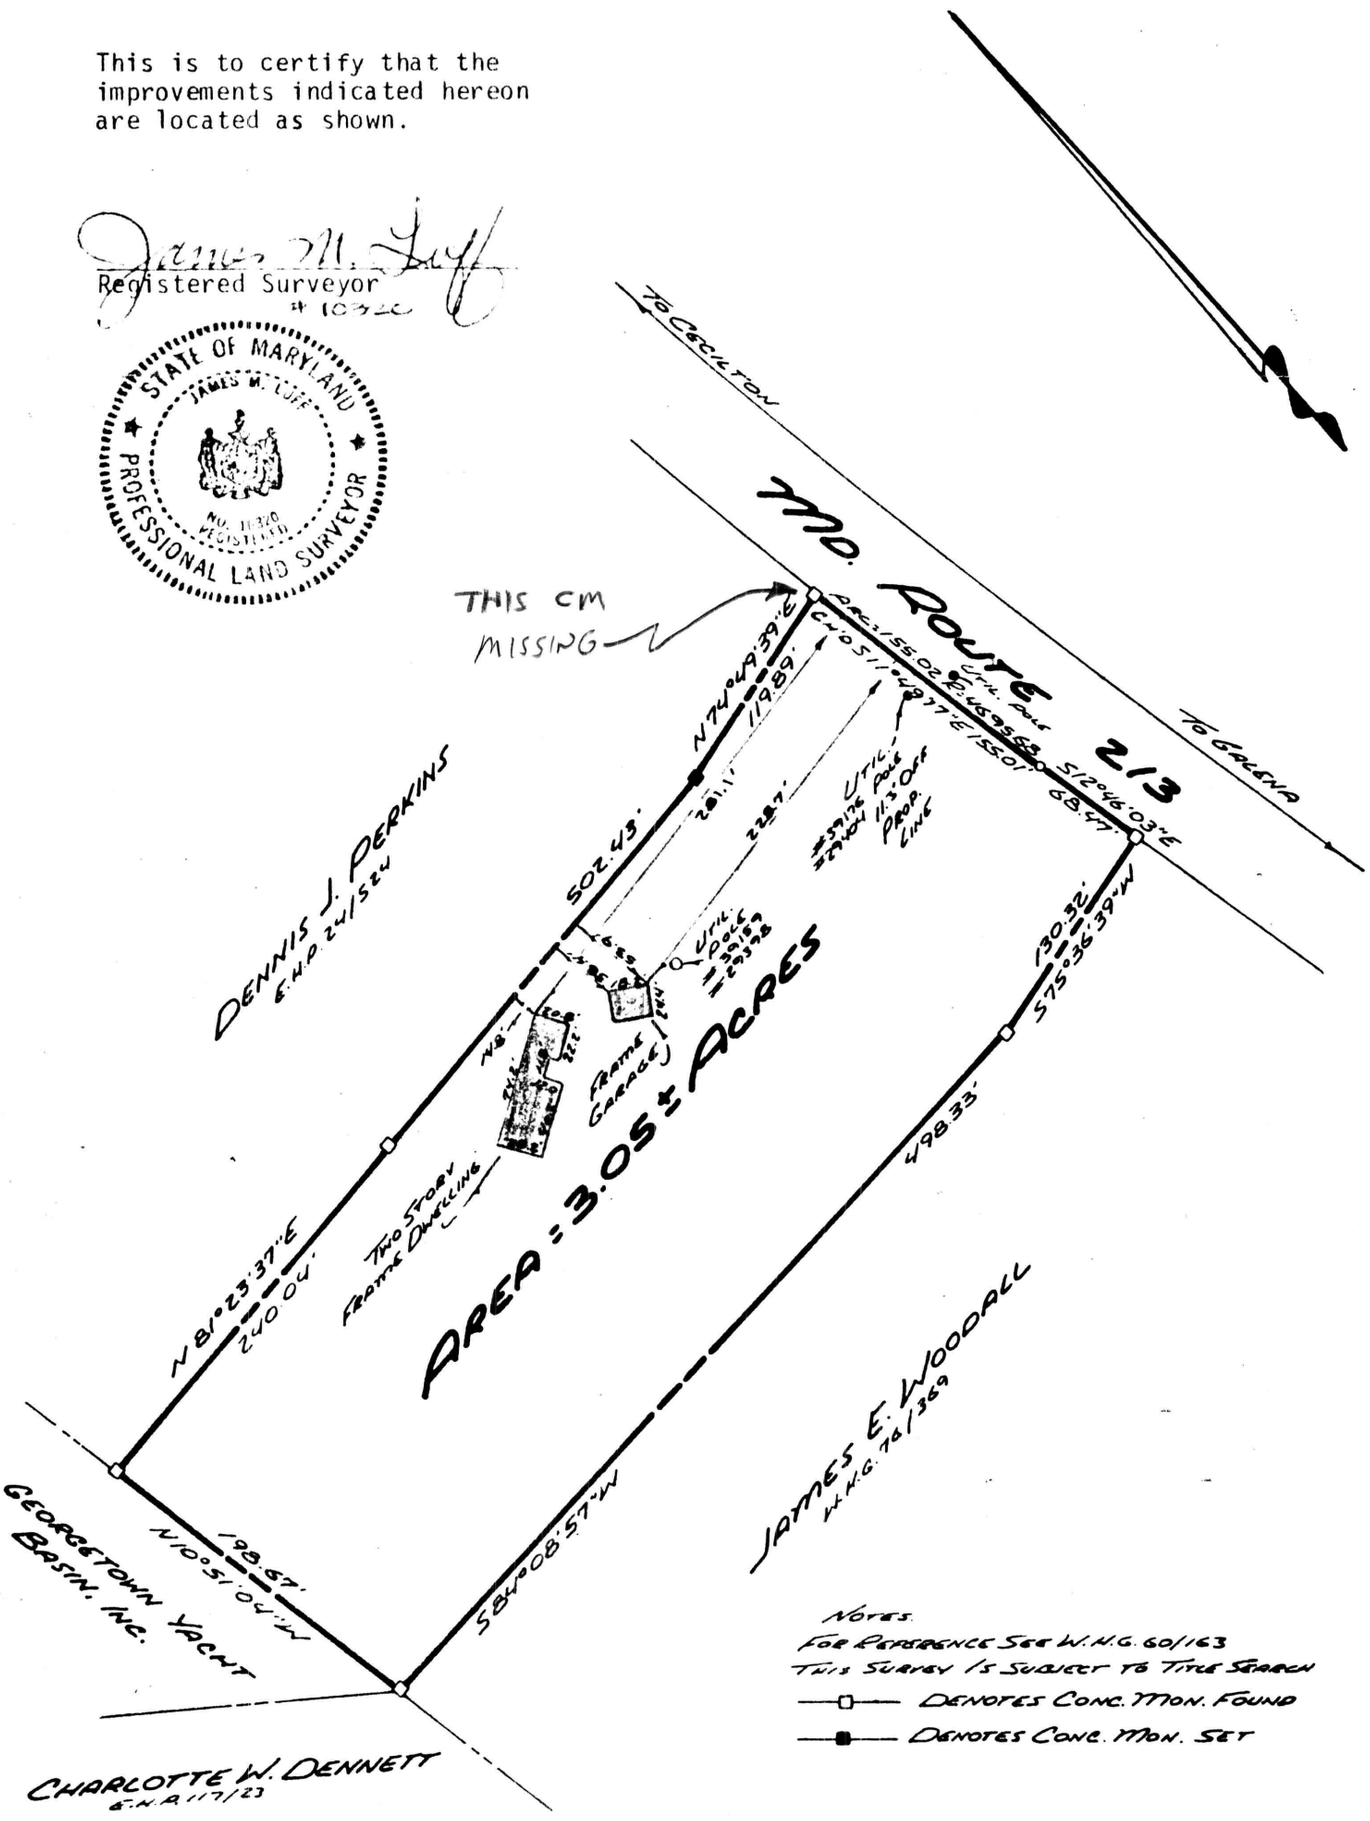


| | | |
|---|---|---|
| Survey Of The Lands Of<br>Anita C. Thomas<br>1st. District, Kent County<br>Maryland<br>For A. Ford & June B. Hall | J. R. McCRONE, JR., INC.<br>REGISTERED PROFESSIONAL ENGINEERS AND SURVEYORS<br>ANNAPOLIS, MARYLAND<br>PRINCE FREDERICK CHESTERTOWN<br>EASTON LEONARDTOWN DENTON | DRAWN BY CROMANO<br>SCALE 1" = 100'<br>DATE 8-81<br>JOB NO. 2024009595<br>FOLDER 924-A |

FORM NO. 2

SUBDIVISION PLAT RECORDED IN PLAT BOOK PAGE

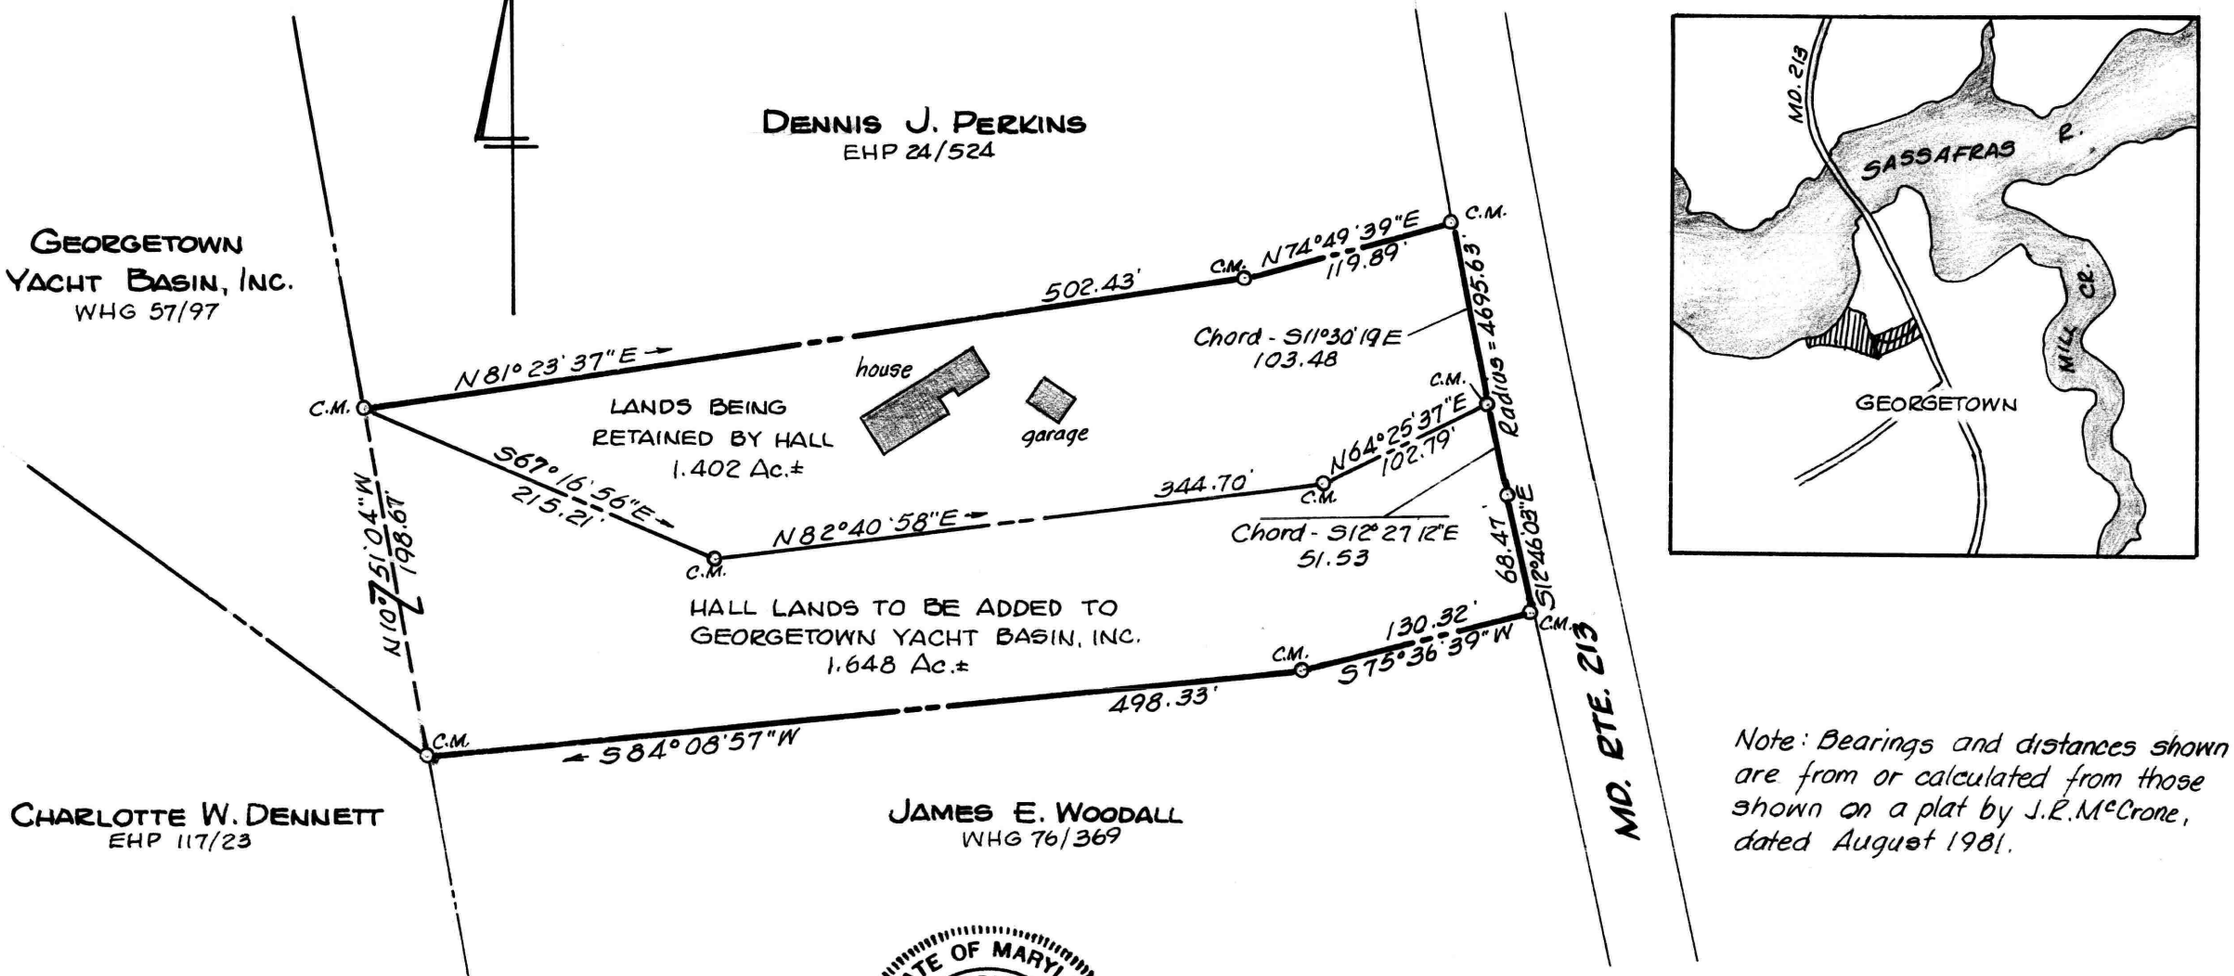


Note: Bearings and distances shown are from or calculated from those shown on a plat by J.R. McCrone, dated August 1981.

APPROVED BY:

Kent County Director of Planning.

Kent County Health Officer

STATE OF MARYLAND
WILLIAM RAY NUTTLE
No. 4160
REGISTERED
LAND SURVEYOR

C.M. = concrete monument

# PROPERTY LINE ADJUSTMENT
## GEORGETOWN YACHT BASIN & FORD HALL
### 1st DISTRICT, KENT COUNTY, MD.

Scale 1"=100' Mar. 1989.

William R. Nuttle, Reg. Surveyor
Chestertown, Md.