SC 5593-4-539

MAP 3

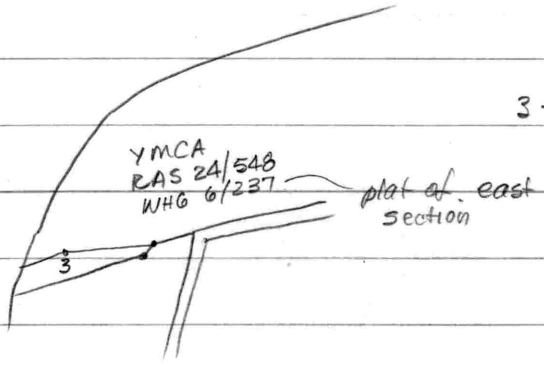

3 - Shirley L. Walley EHP 86/210

YMCA - WHG 6/237 - formerly Quinn

---- S 03° W. 18 (MHW?)

N 66 1/2° E - 27

N 77 1/2° E - 60

N 84 3/4° E - 36

N 66 1/2° E - 38 1/2

N 68 1/2° E - 21 1/4 to begin

Walley EHP 86/210

Parcel 3 3 acres adjoining YMCA et. al.

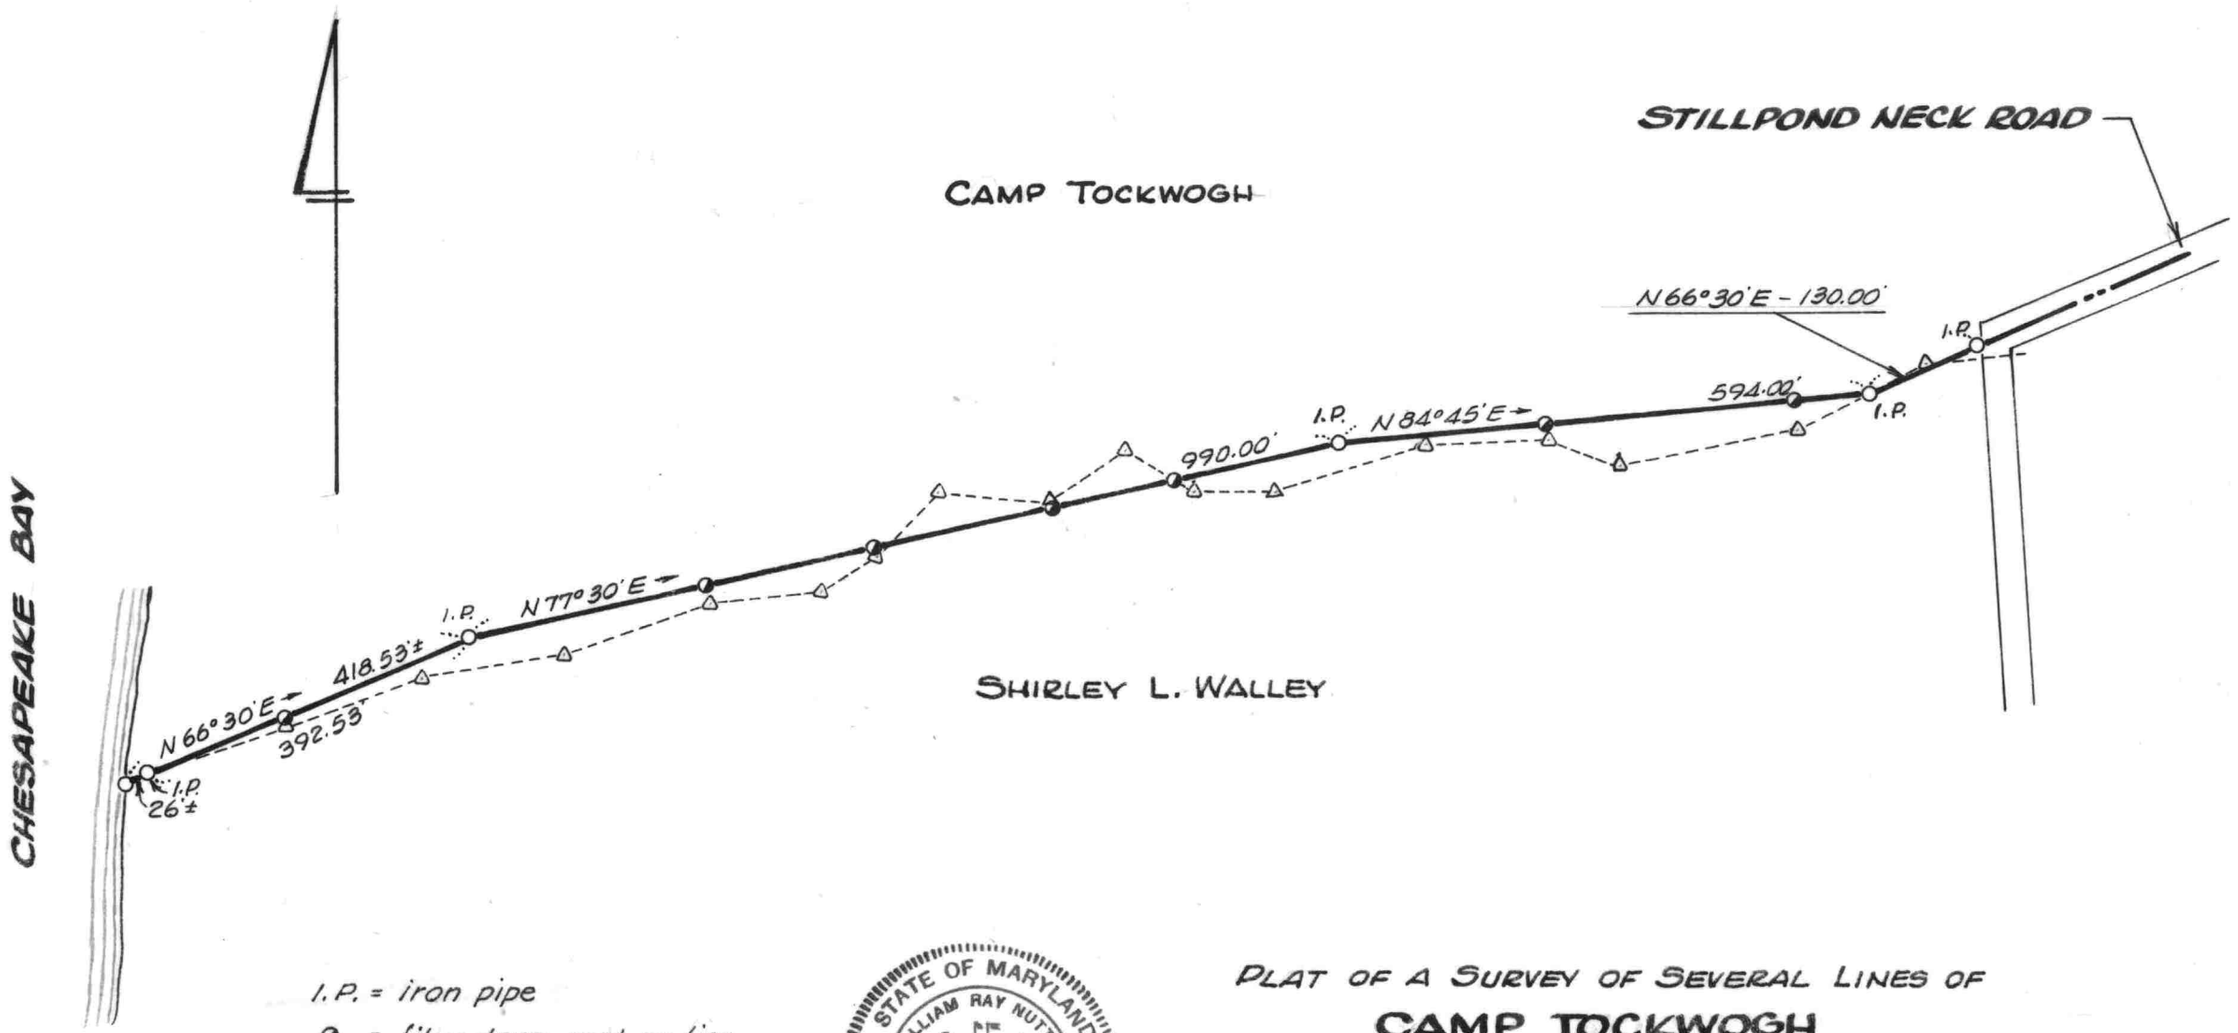

I.P. = iron pipe

● = fiberglass post on line

△ = traverse point

----- = traverse line

STATE OF MARYLAND
WILLIAM RAY NUTTLE
No. 4180
REGISTERED
LAND SURVEYOR

William R. Nuttle

PLAT OF A SURVEY OF SEVERAL LINES OF

CAMP TOCKWOGH

3RD DISTRICT, KENT COUNTY, MD.

Scale 1"=200' Aug. 1987.

William R. Nuttle, Reg. Surveyor
Chestertown, Md.

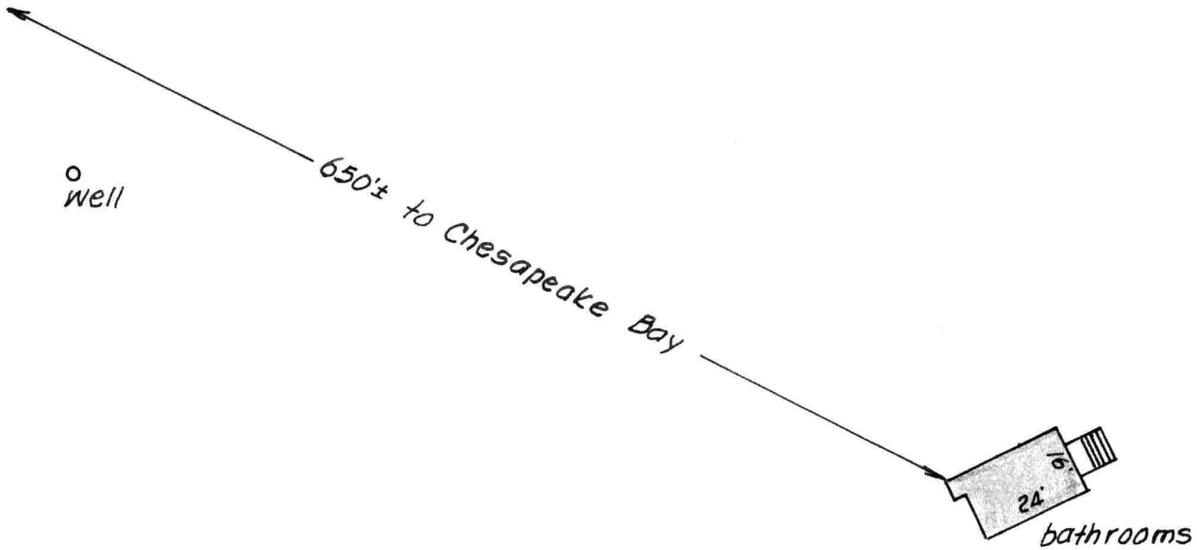

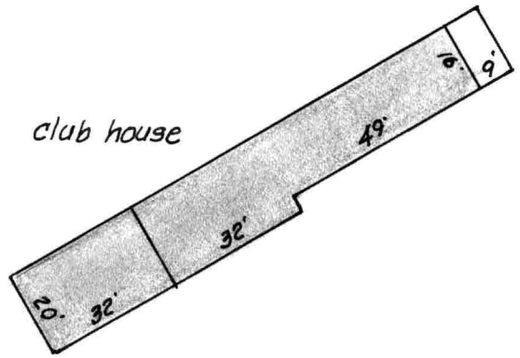

Note: The buildings shown are those designated as T1, T2, & T3 on the topo map by L. Robert Kimball & Associates, dated 1980.

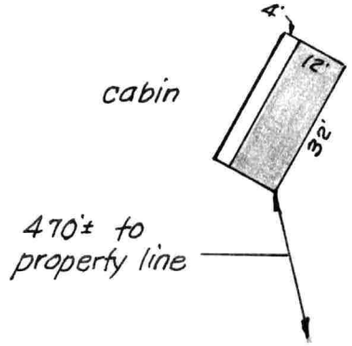

LOCATION OF SEVERAL BUILDINGS

CAMP TOCKWOGH

3RD DISTRICT, KENT COUNTY, MD.

Scale 1" = 40' Dec. 1998.

William R. Nuttle, Reg. Surveyor
Chestertown, Md.

Camp Tockwogh YMCA

11th & Washington Streets
Wilmington, DE 19801
(302) 571-6956
Young Men's Christian Association of Delaware

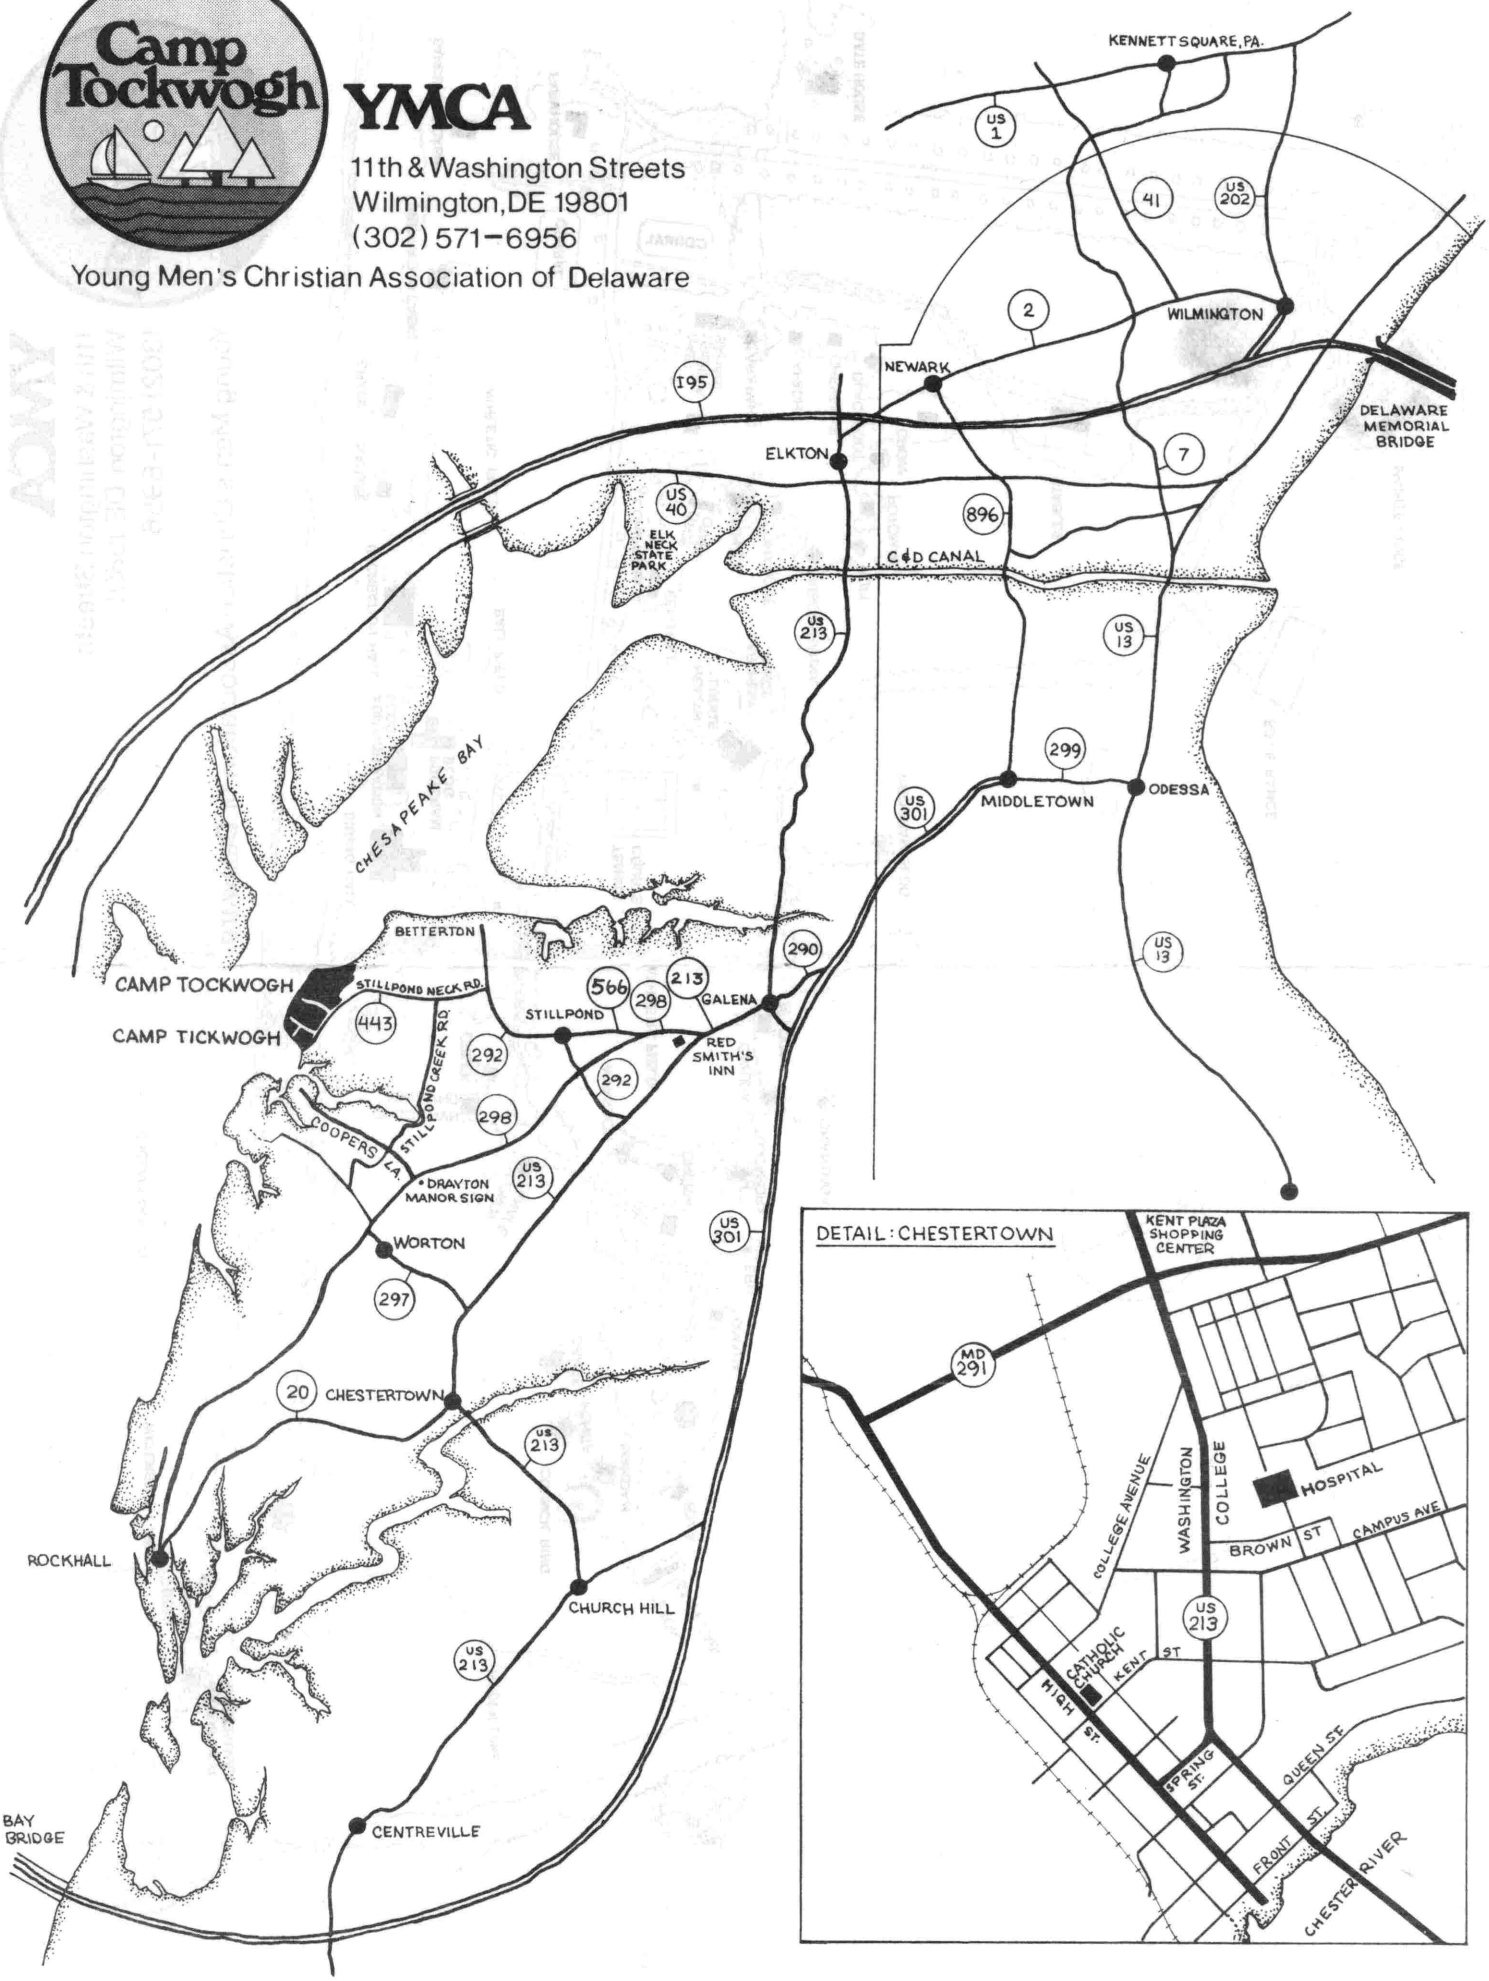

Camp Tockwogh

YMCA

11th & Washington Streets
Wilmington, DE 19801
(302) 571-6956

Young Men's Christian Association of Delaware

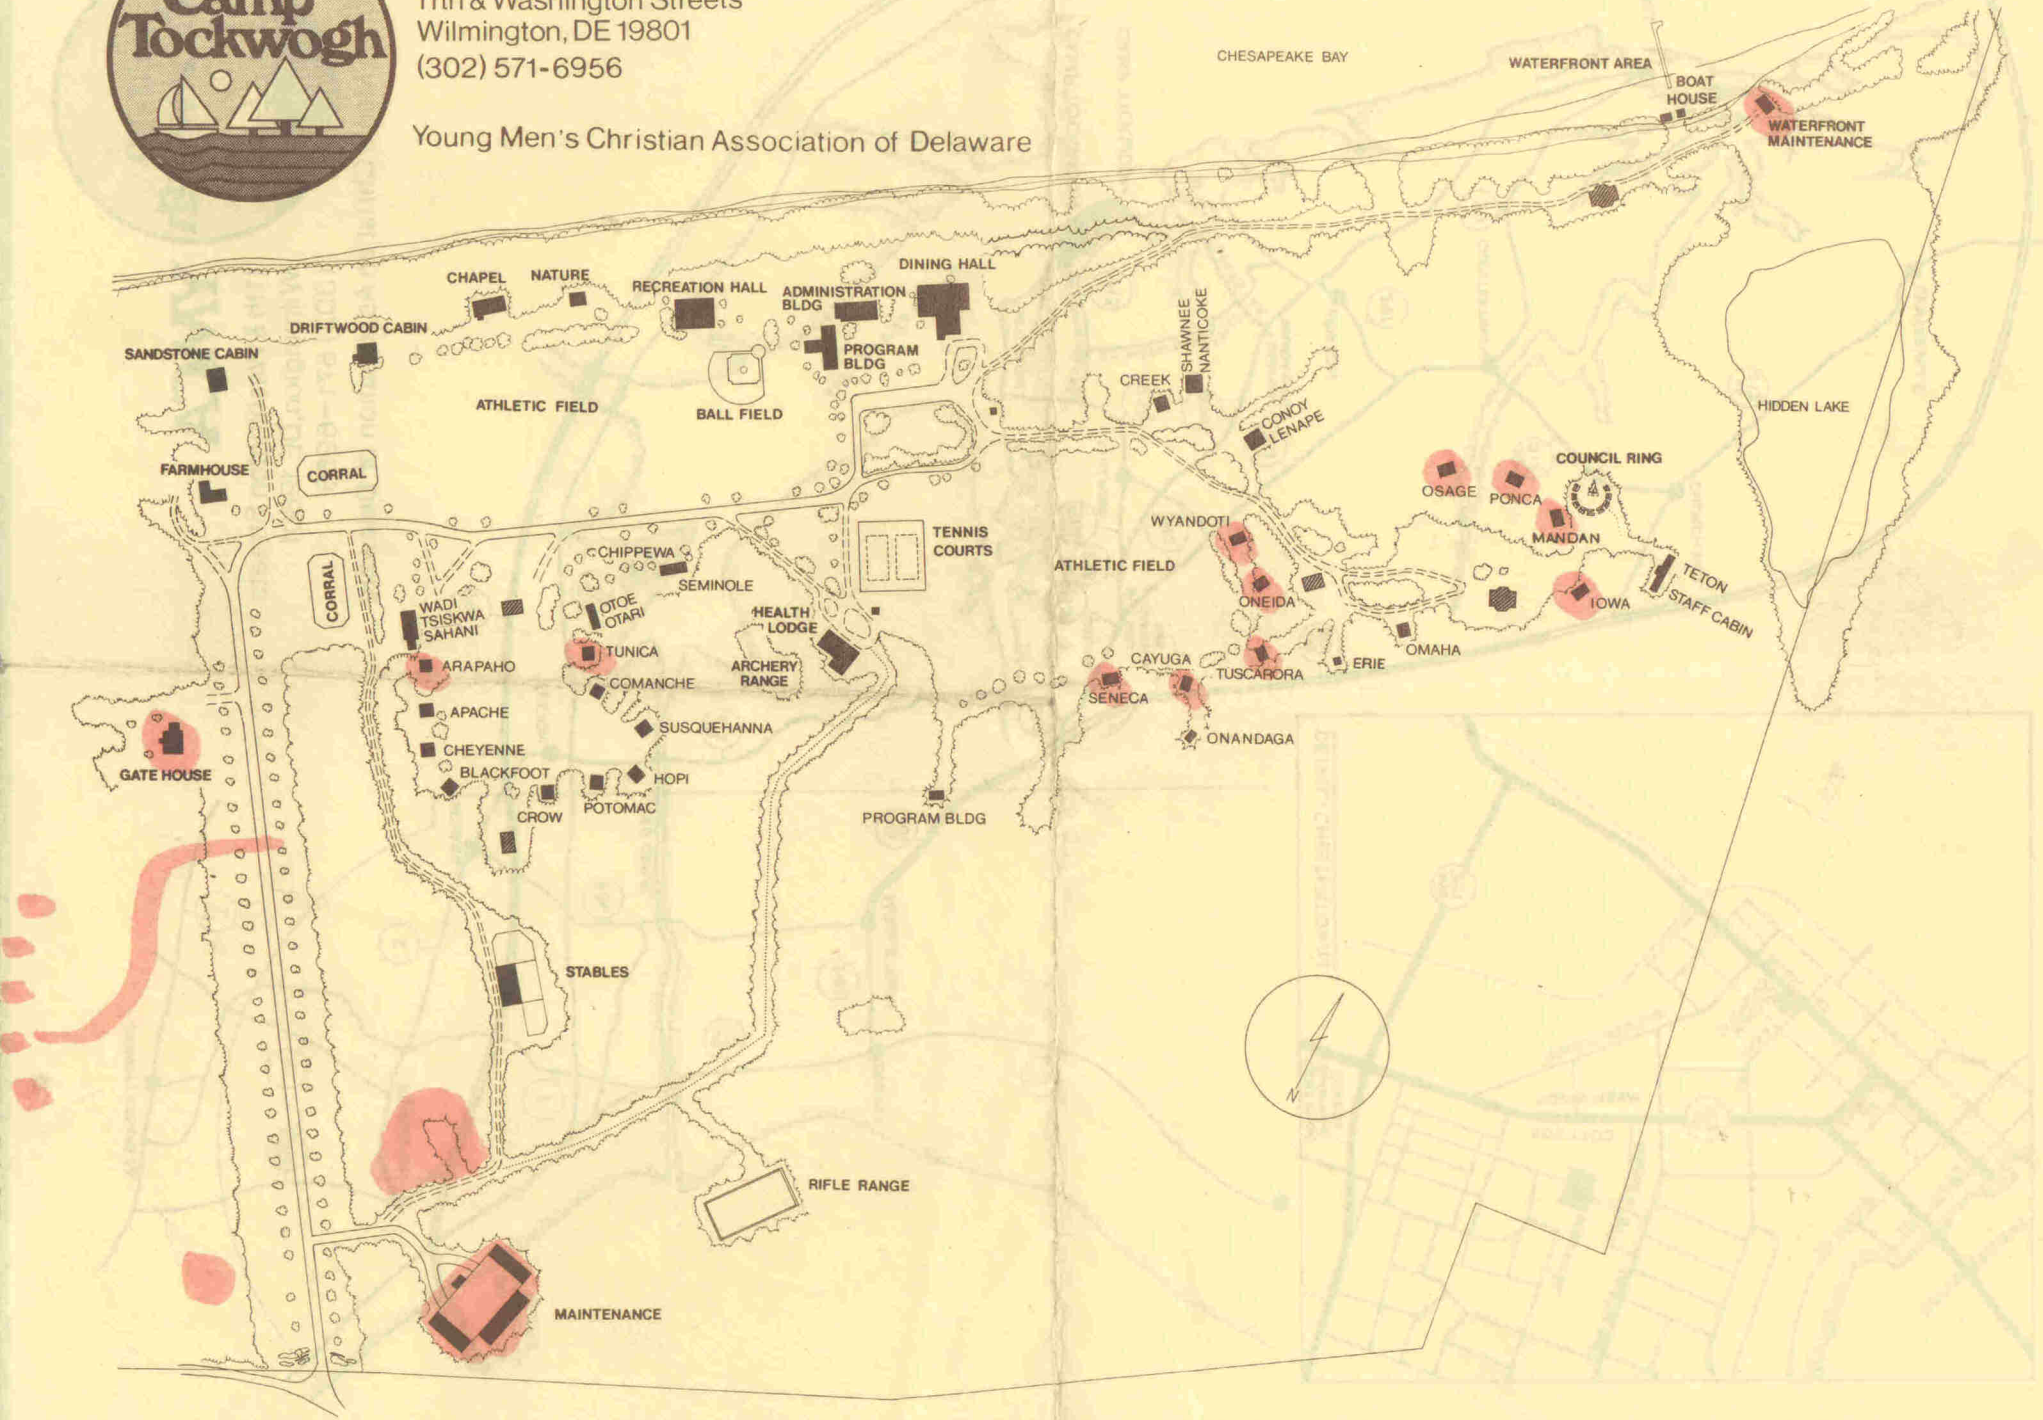

PAWNEE VILLAGE

85

R pole

Centerline of large trees

87

power line

86

84

83

10" spruce

pole P

85

power line

Bench Mark - iron pipe H-3 from the survey by Robert Kimball & Assoc. - elev. = 84.83'

18" silver maple

10" spruce

Bench mark - nail in pole - elev. = 85.82'

12" silver maple

TOPOGRAPHICAL SURVEY

CAMP TOCKWOGH

3RD DISTRICT, KENT COUNTY, MD.

Scale 1" = 20' June 1988

William R. Nuttle, Reg. Surveyor
Chestertown, Md.

N554,000
E1,043,000
E1,043,500
N554,500
E1,044,000
N553,500
E1,043,000
N553,000
N552,500
E1,043,500
N552,000
N551,500
E1,044,000
N551,000
CHESAPEAKE
S 49°
S 41 1/2° W 12.7 P (209.55')
S 29° W 45.2 P (745.8')
S 26 1/2° W 26.4 P (435.6')
S 09 1/4° W 23.5 P (387.75')
S 03° W 18 P (297')
N 66 1/2° E 27 P (445.5')
N 77 1/2° E 60 P (990')
Well #3
T1
T2
T3
P
2-08-A
x 89.18
THIS MAP PREPARED BY L. ROBERT KIMBALL & ASSOCIATES
Consulting Engineers & Architects EBENSBURG, PENNSYLVANIA,
BY PHOTOGRAMMETRIC METHODS FROM AERIAL PHOTOGRAPHY
DATED APRIL 17, 1980.

E1,044,500

N555,000

E1,045,000

E1,045,500

E1,046,000

N555,500

BAY

N 555,000

S 64° W 28 P (462')

S 63° W 18 P (297')

S 57 1/2° W 16 P (264')

W 15.6 P (257.4')

N 70° 58' E 608.3'

2-08-E
77.43

79

2-08-C
74.02

Piers

Tower

76.5

E1,046,500

N554,500

97

83.5

81

80

79

85

87

83

84.5

82.5

81.5

N 25°56' W
N 30 1/2° W
1935.5
118 P (1947')

I.P.

305.91'

85.5

85

334.94'

clearing

NAVAJO VILLAGE

well

89.5

N554,000

MATCH SHEET 2

Brush

15

71

Evergreens

E1,047,000

clearing for road

299.27'

86.5

Junction box
N74°30'E
62'
from I.P.

N553,500

234.02'

77

N 84 3/4° E
36 P (594')

R.R. Spike
55.79
H-4-B

N 66 1/2°
38.5 P (635.25')

2-08-D
66.57

I.P.
71.03
H-4-A

N 68 1/2° E
21.25 P (350.62')

S 72° 40' W

56.2

N553,000

2-08-B
75.12

I. P.
73.72
H-4-C

E1,047,500

N552,500

TOPOGRAPHIC MAP

OF

YMCA CAMP TOCKWOGH

MARYLAND

SCALE : 1" = 100' CONTOUR INTERVAL : 2"

JULY 1980

SHEET 1 OF 2

CHESAPEAKE BAY

SIOUX VILLAGE

CHEROKEE VILLAGE

IROQUOIS VILLAGE

CAMP TOCKWOGH YMCA

PAWNEE VILLAGE

CHICKASAW VILLAGE

UTE VILLAGE

HUGH SHARP HALL

Tennis Courts

Athletic Field

Ball Field

Water Storage

Water Junction

Well #1

Well #2

I.P. 80.63

H-2 85.45 I.P.

H-3 84.83 I.P.

H-4 80.94 I.P.

H-6 I.P. 100.19

2-06-I 83.61

2-08-F 82.61

2-08-G 83.38 I.P. 82.87

2-06-H 100.08

I.P. 234.02

I.P. 234.02

I.P. N553,500

RESIDENCE

MAINTENANCE BLDGS.

Tower

Evergreens

Brush

Wall

Eygs

STILL POND

NECK ROAD

MATCH SHEET I

THIS MAP PREPARED BY L. ROBERT KIMBALL & ASSOCIATES
Consulting Engineers & Architects EBENSBURG, PENNSYLVANIA,
BY PHOTOGRAMMETRIC METHODS FROM AERIAL PHOTOGRAPHY
DATED APRIL 17, 1980.

BAY

Pier

WATERFRONT MAINTENANCE

SIOUX VILLAGE

IROQUOIS VILLAGE

LAKE

HIDDEN

W.E. 03

2-06-K 03.78

F.B.

SH 3

SH 4

SH 5

S1 S2 S3 S4 S5 S6 S7

I1 I2 I3 I4 I5 I6

CA2 CA3 CA4

E1,048,000 E1,048,500 E1,049,000 E1,049,500 E1,050,000 E1,050,500 E1,051,000

N557,000 N556,500 N556,000 N555,500 N555,000 N554,500

TOPOGRAPHIC MAP
OF
YMCA CAMP TOCKWOGH
MARYLAND

SCALE : 1" = 100' CONTOUR INTERVAL : 2"

JULY 1980