SC 5593-4-561

Note: FIRM Map 240045 0050 B shows the land immediately adjacent to the creek to be in Zones A12 & B. The remainder, including the house and garage, is in Zone C.

This is to certify that the improvements indicated hereon are located as shown.

William R. Nuttle
Oct. 16, 1992

STATE OF MARYLAND
WILLIAM RAY NUTTLE
No. 4180
REGISTERED
LAND SURVEYOR

IMPROVEMENTS LOCATION

LOT 60, KINNAIRDS POINT

3RD DISTRICT, KENT COUNTY, MD.

Scale 1"= 60' Oct. 1992.

William R. Nuttle, Reg. Surveyor
Chesterfown, Md.

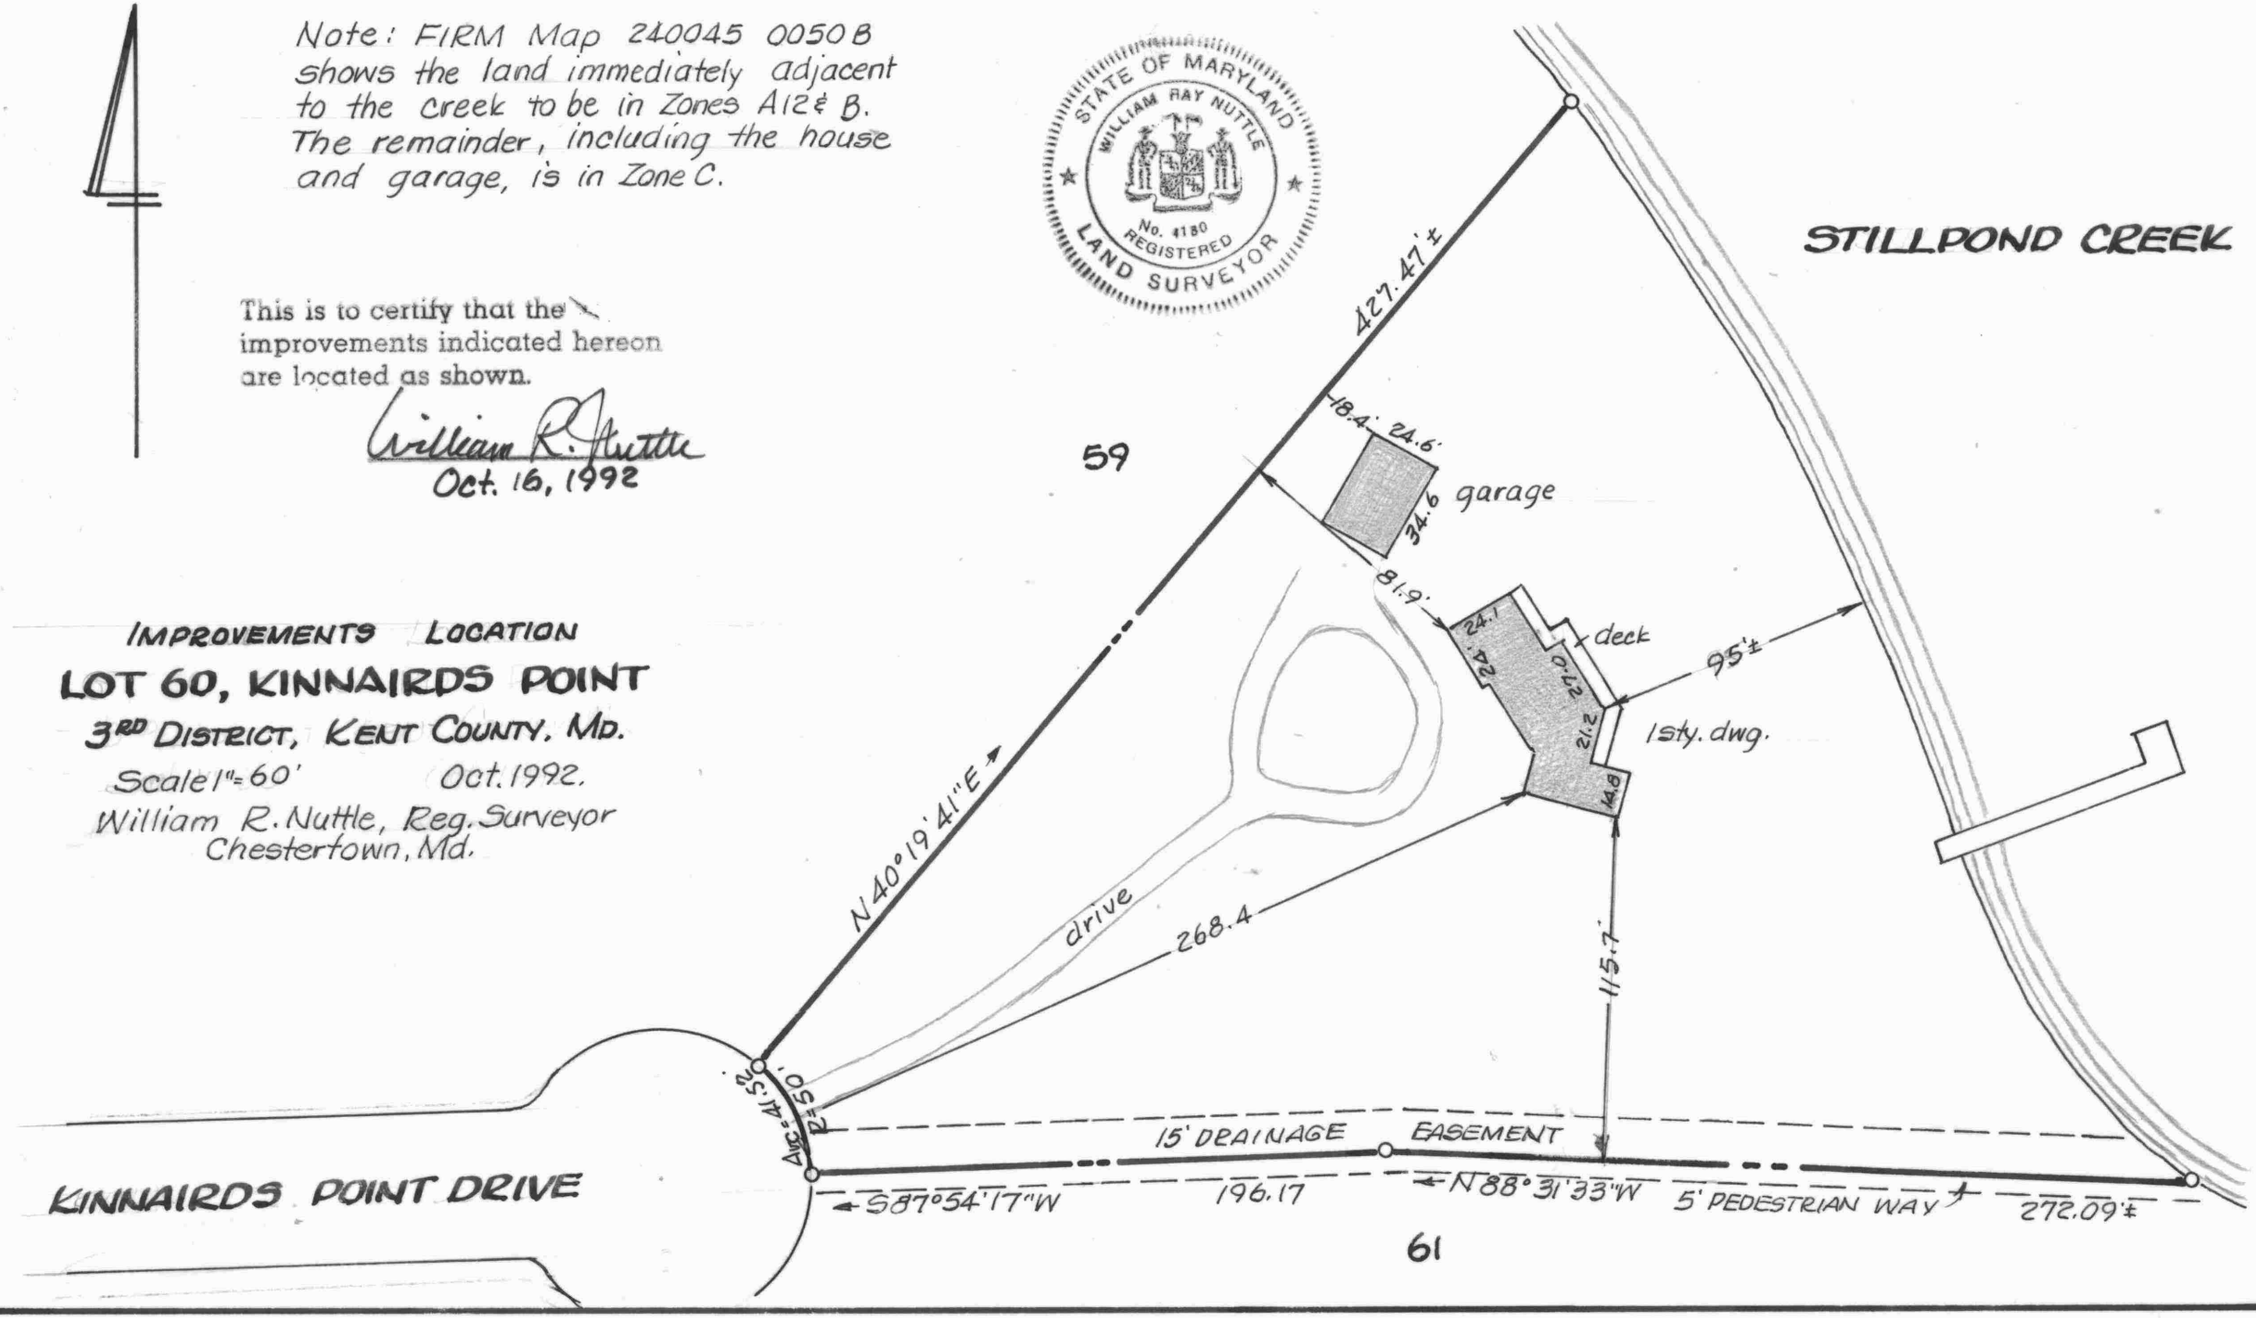

STILLPOND CREEK

24" tree
41
24" tree
42
43
44
45
30" tree
46
47
12" tree
48
49
50
12" tree
51
52
clump of trees
Elevation of top of deck = 50.92'
house
52
51
gravel drive
50
12" elm
36" tree
10" cherry
49
50.0'
48
47
46
tree
45
44
43
39.9'
18" tree

Note: Most of the unidentified trees are probably hickory

pier

℄ swale

TOPOGRAPHICAL SURVEY

LOT 60, KINNAIRD'S POINT

Scale 1"=20' June 1989.

William R. Nuttle, Reg. Surveyor
Chestertown, Md.

Note: Elevations are based upon an elevation of 0' for the mean high waters of Stillpond Creek.

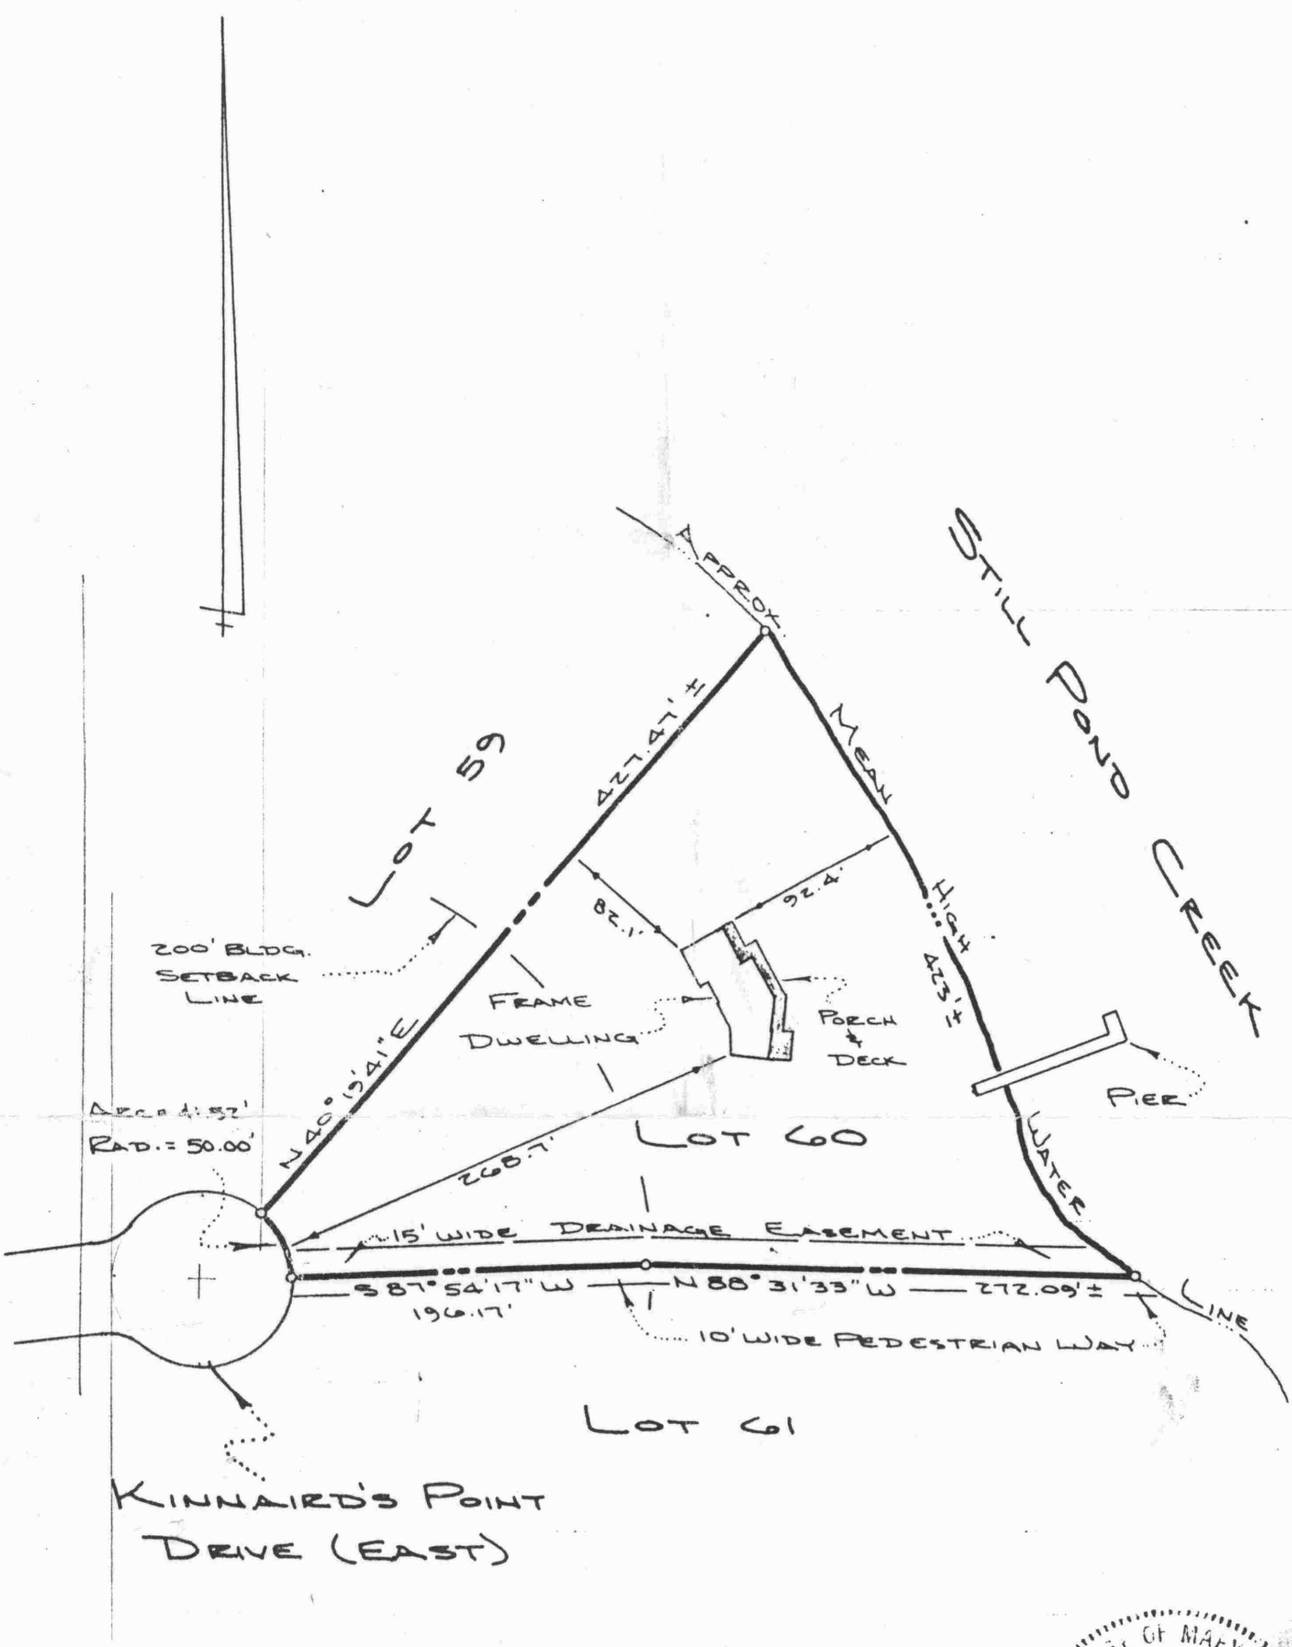

NOTE

1.) FOR DEED REFERENCE SEE E.H.P. 79/180

2.) FOR SUBDIVISION REFERENCE SEE PLAT BOOK E.H.P. 1/210

3) ALL INFORMATION SHOWN HEREON IS SUBJECT TO THE FINDINGS OF A PROPERTY LINE SURVEY.

STATE OF MARYLAND
JAMES M. CUFF
NO. 10320
REGISTERED
PROFESSIONAL LAND SURVEYOR

This is to certify that to the best of my knowledge and belief the improvements indicated hereon are located as shown. This is not a property line survey.

James M. Cuff
Registered Surveyor

IMPROVEMENTS LOCATION
LOT 60 SECTION TWO
KINNAIRD'S POINT
3RD ELECTION DIST., KENT COUNTY, MD.
FOR - KENNETH N. CADMEN, JR.

MCRONE
Engineers • Planners
Surveyors
Annapolis, Maryland
Centreville - Chestertown - Denton - Easton
Elkton - Leonardtown - Prince Frederick

DRAWN BY JOINER
SCALE 1" = 100'
DATE 4-87
JOB NO. 20241056S
FOLDER 656 A

PLAT RECORDED IN PLAT BOOK ____ PAGE ____