SC5593-4-575

DESCRIPTION OF A PART OF THE KENT PLAZA SHOPPING CENTER LANDS, CHESTERTOWN, KENT COUNTY, MD.

Beginning for the same at a point on the southwest side of Scheeler Rd., said point being S 56 03 W - 30.73 from the northeast corner of the lands of Kent Plaza Shopping Center; and running, thence, by and with a new division line between the herein described lands and other lands of said shopping center the three following courses and distances: (1) S 21 26 E - 174.52, (2) S 68 34 W - 178.00, and (3) N 21 26 W - 135.00 to the southeast side of the aforementioned Scheeler Rd.; thence, by and with said road N 56 03 E - 182.33 to the place of beginning. Containing in all 0.632 acres of land, more or less.

William R. Nuttle
Registered Surveyor

July 16, 1967.

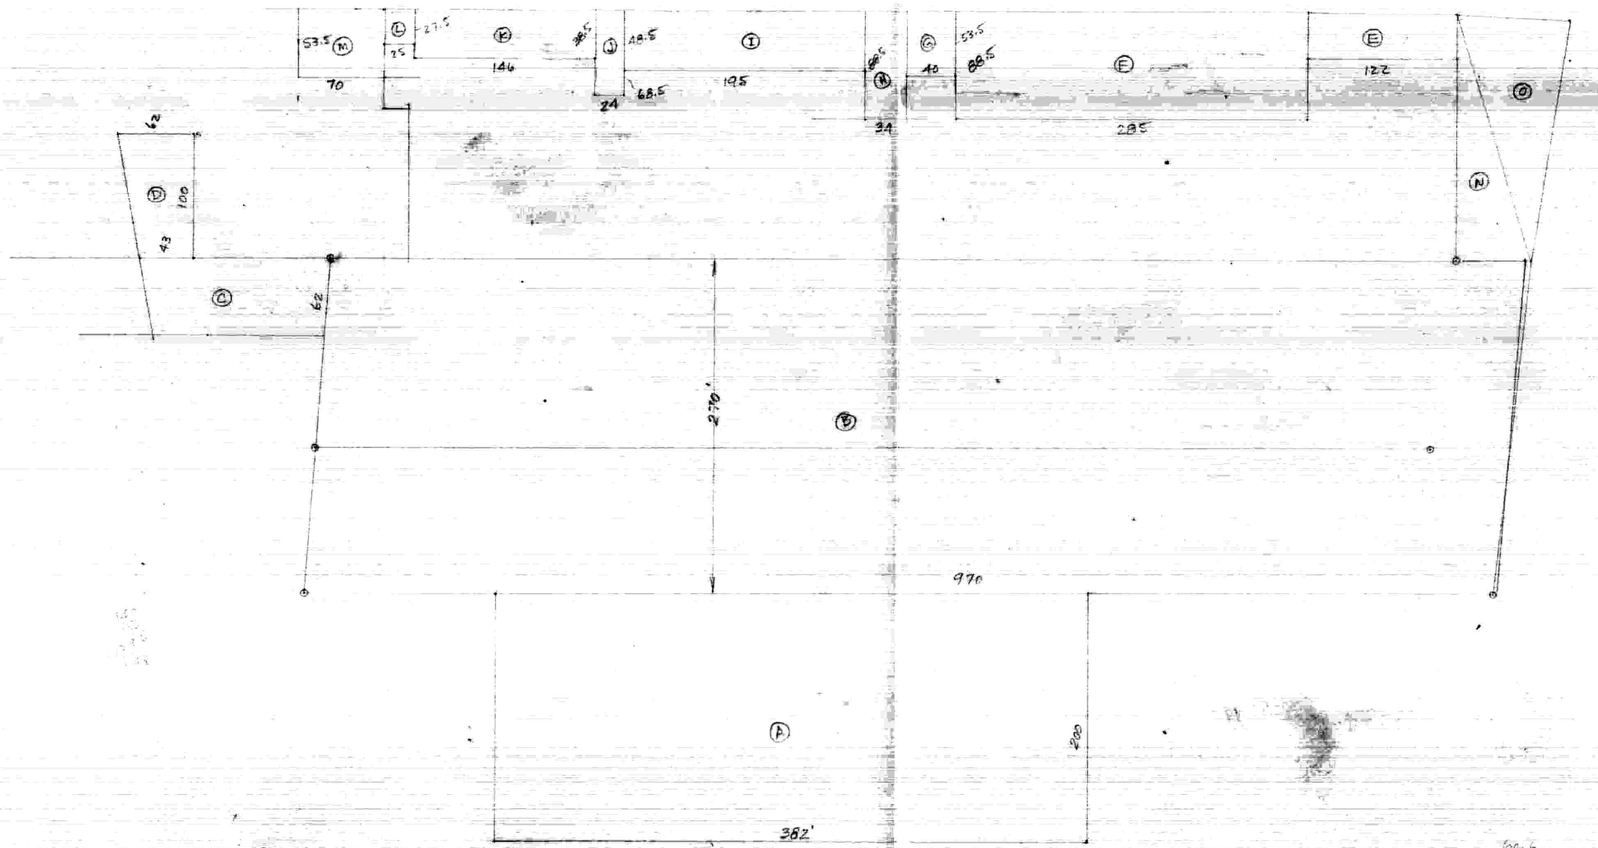

KENT PLAZA SHOPPING CENTER
Computation of Paving Area
1" = 100'
Aug. 1968

Add	Subtract
200	150'
200	28'
200	50'
2760	35'
1820	1212
350	360
1100	1835
6630	

A	200 × 382	=	76,400
B	270 × 970	=	261,900
C	62 × 148	=	9,176
D	53 × 100	=	5300
E	122 × 37	=	4,514
F	88.5 × 285	=	25,222
G	40 × 53.5	=	2,140
H	34 × 88.5	=	3,009
I	48.5 × 195	=	9,457
J	24 × 68.5	=	1,644
K	38.5 × 146	=	5,621
L	25 × 27.5	=	687
M	53.5 × 70	=	3,745
			408,815

N	½210 × 59	=	6195
O	½210 × 86	=	9030
			15,225

Total area paved - 428,835 sq. ft.