SC5593-4-626

CHEST. MAP 19

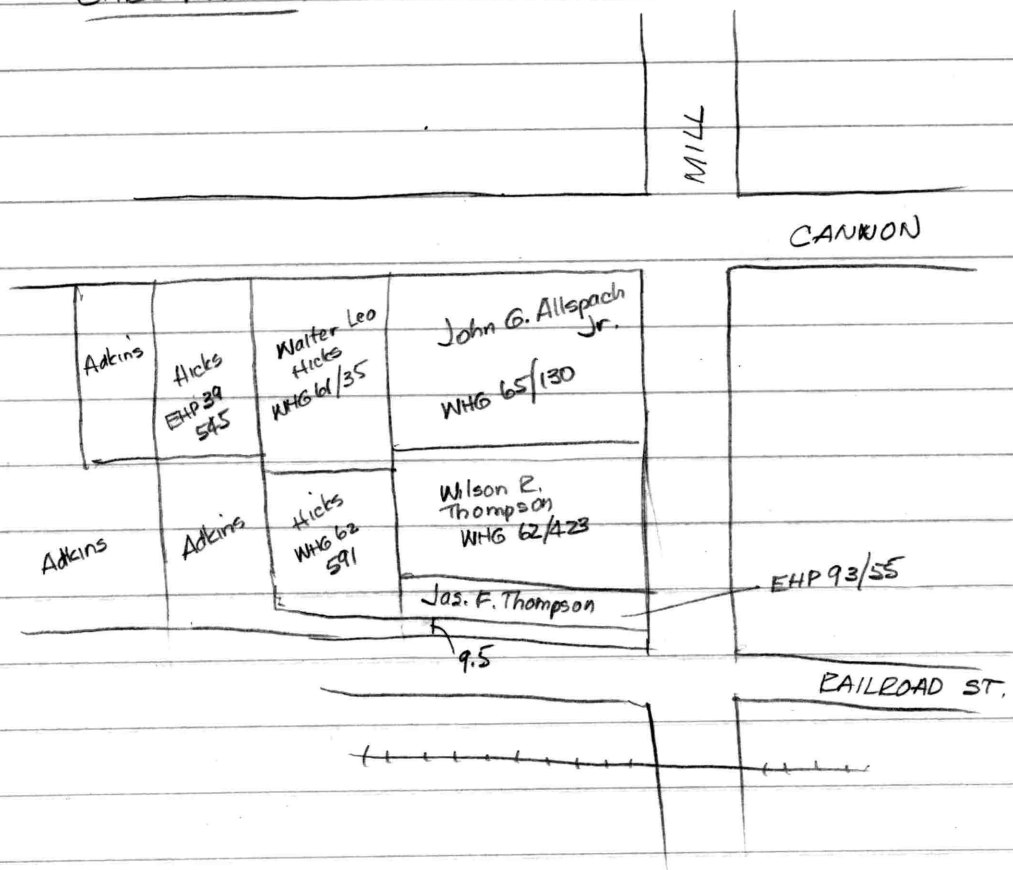

Allspach - WHG 65/130

Begin NW cor inter Mill & Cannon
w/ W side Cannon 92'± to Hicks
w/s s dir. 132'± to Thompson
w/s parallel to Cannon 92'± to Mill St.
w/s 132'± to begin

Thompson - WHG 62/423
90'± on Mill, depth 92'±

Hicks - WHG 62/591 - 68'± wide x 90'± deep.
Hicks WHG 61/35 - 68'x132

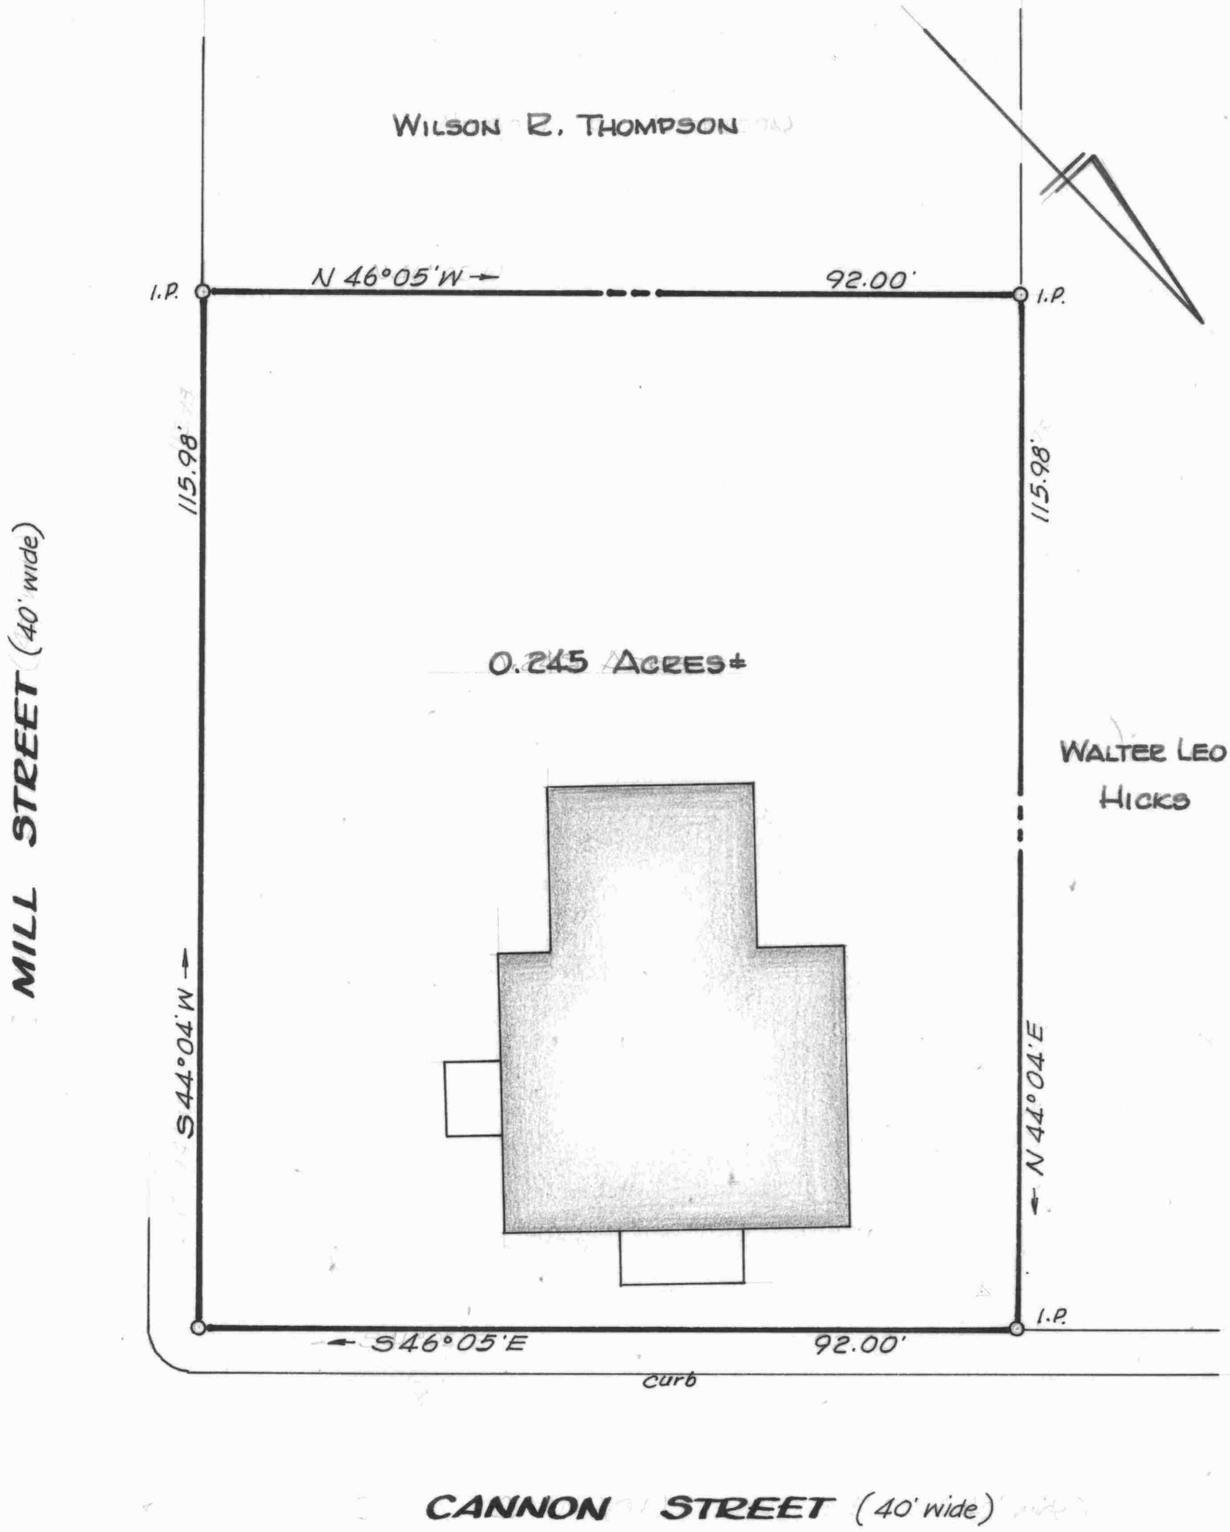

PLAT OF A SURVEY OF THE

JOHN G. ALLSPACH, Jr. LANDS

CHESTERTOWN, KENT COUNTY, MD.

Scale 1" = 20' Sept. 1980.

William R. Nuttle, Reg. Surveyor
Chestertown, Md.

I.P. = iron pipe