SC5593-4-869

DESCRIPTION OF A PART OF THE GERARD K. BOS LANDS,
FIFTH DISTRICT, KENT COUNTY, MD.

Beginning for the same at a point in the center of Piney Neck Road, said point being the end of the sixth line of the description in the deed from R. Hynson Rogers to Gerard K. Bos, dated January 7, 1960, and recorded in the Land Records of Kent County, Liber WHG 63, folio 459; and running, thence, by and with the seventh through tenth lines of said description the four following courses and distances: (1) N 84 44 10 W - 645.86', (2) N 07 07 E - 403.27', (3) N 09 20 10 E - 374.20', and (4) N 60 55 50 E - 366.52' to the centerline of Piney Neck Road; thence, by and with the centerline of said road the seven following courses and distances: (1) along a curve the chord of which is S 31 48 20 E - 115.21', (2) along a curve the chord of which is S 14 49 20 E - 97.13', (3) along a curve the chord of which is S 07 41 30 E - 101.00', (4) S 05 27 40 E - 481.21', (5) along a curve the chord of which is S 08 34 30 E - 86.52', (6) along a curve the chord of which is S 14 53 40 E - 81.90', and (7) along a curve the chord of which is S 32 23 30 E - 78.46' to the place of beginning. Containing in all 9.992 acres of land, more or less.

Subject to the right-of-way of Piney Neck Road.

November 9, 1974.

William R. Nuttle.

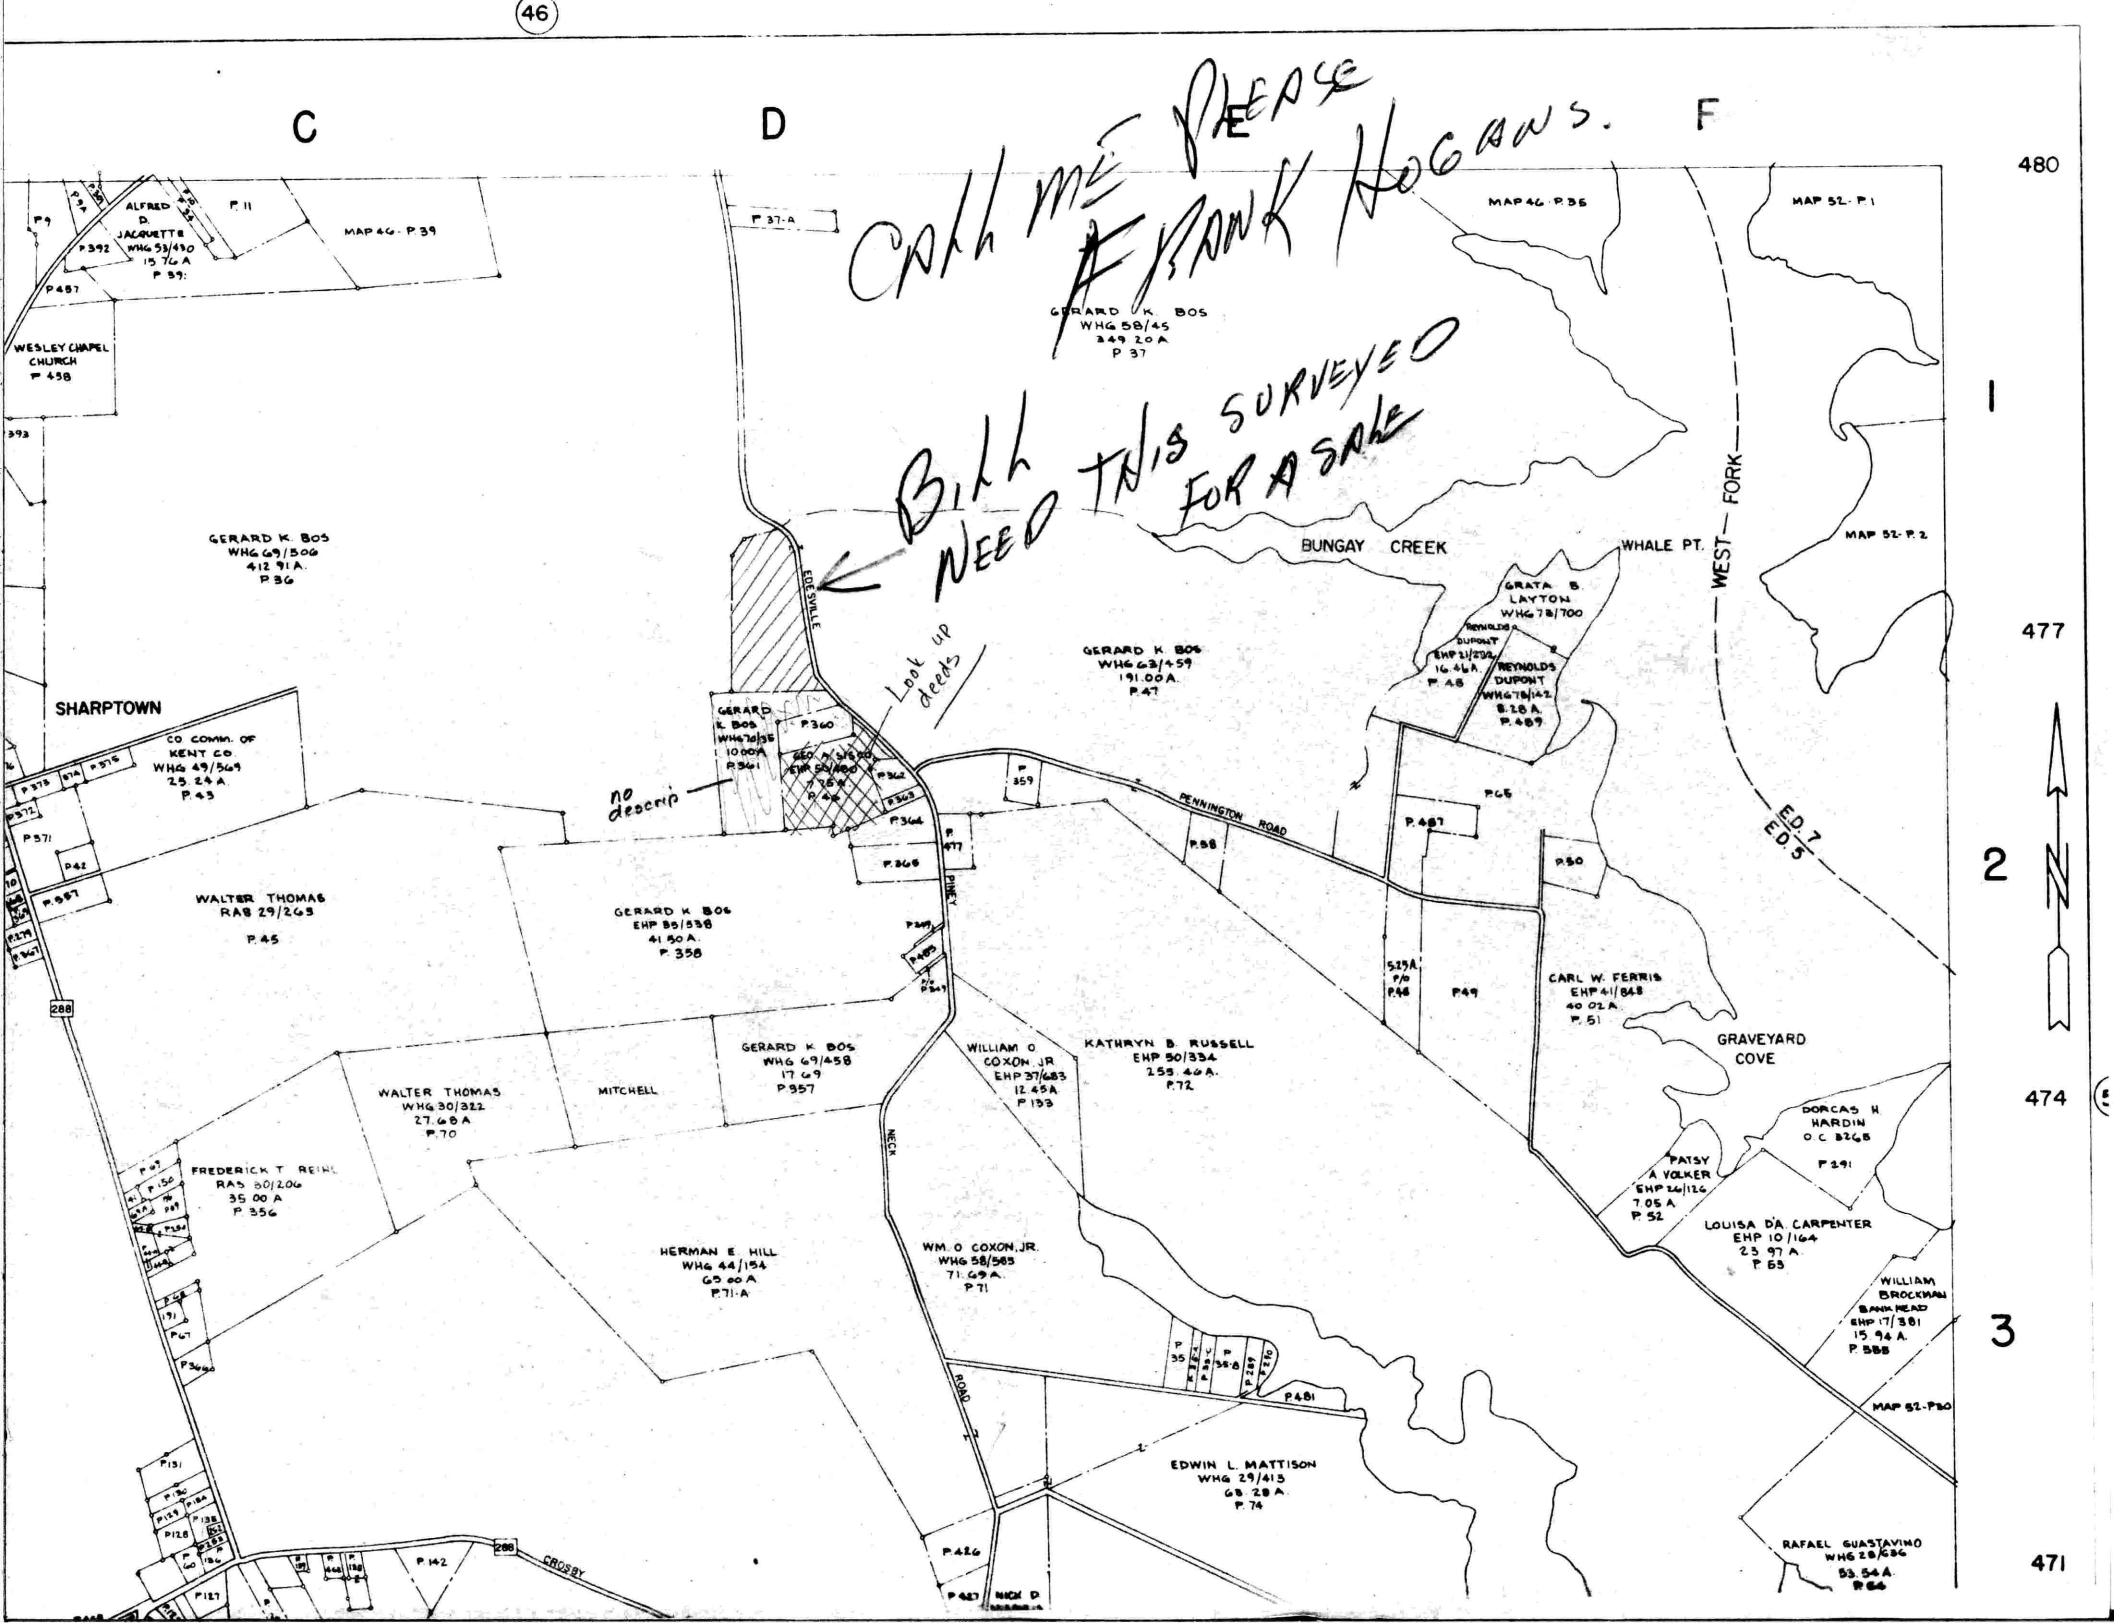
C
D
F
480
477
474
471
1
2
3
CALL ME PLEASE
FRANK HOGANS.
BILL
NEED THIS SURVEYED
FOR A SALE
Look up deeds
no descrip
SHARPTOWN
WESLEY CHAPEL CHURCH P 458
ALFRED D. JACQUETTE WHG 53/490 15.76 A P 39
MAP 46 - P 39
P 11
P 37-A
GERARD K. BOS WHG 58/45 349.20 A P 37
MAP 46 - P 36
MAP 52 - P 1
MAP 52 - P 2
BUNGAY CREEK
WHALE PT.
WEST FORK
GERARD K. BOS WHG 69/506 412.91 A. P 36
EDESVILLE
GERARD K. BOS WHG 63/459 191.00 A. P 47
GRATA B. LAYTON WHG 78/700
REYNOLDS DUPONT EHP 21/232 16.46 A. P 48
REYNOLDS DUPONT WHG 78/142 8.28 A. P 489
CO. COMM. OF KENT CO. WHG 49/369 25.29 A. P 43
GERARD K. BOS WHG 76/35 10.00 A P 361
P 360
P 362
P 363
P 364
P 365
P 477
PINEY
P 359
PENNINGTON ROAD
P 65
P 487
P 58
P 60
ED 7
ED 5
WALTER THOMAS RAB 29/269 P 45
GERARD K. BOS EHP 88/538 41.80 A. P 358
P 49
5.25 A P/O P 48
CARL W. FERRIS EHP 41/848 40.02 A. P 51
GRAVEYARD COVE
288
WALTER THOMAS WHG 30/322 27.68 A P 70
MITCHELL
GERARD K. BOS WHG 69/458 17.69 P 957
WILLIAM O. COXON JR EHP 37/683 12.45 A P 133
KATHRYN B. RUSSELL EHP 50/334 255.40 A. P 72
NECK
DORCAS H. HARDIN O.C. 8268 P 291
PATSY A. VOLKER EHP 26/126 7.05 A P 52
LOUISA D'A. CARPENTER EHP 10/164 23.97 A P 53
WILLIAM BROCKMAN BANK HEAD EHP 17/381 15.94 A P 388
FREDERICK T. REINL RAS 80/206 35.00 A P 356
HERMAN E. HILL WHG 44/154 65.00 A P 71-A
WM. O. COXON, JR. WHG 58/583 71.69 A P 71
ROAD
P 481
MAP 52 - P 30
EDWIN L. MATTISON WHG 29/413 68.28 A P 74
P 142
CROSBY
P 426
P 427
NICK D.
RAFAEL GUASTAVINO WHG 28/686 53.54 A P 66

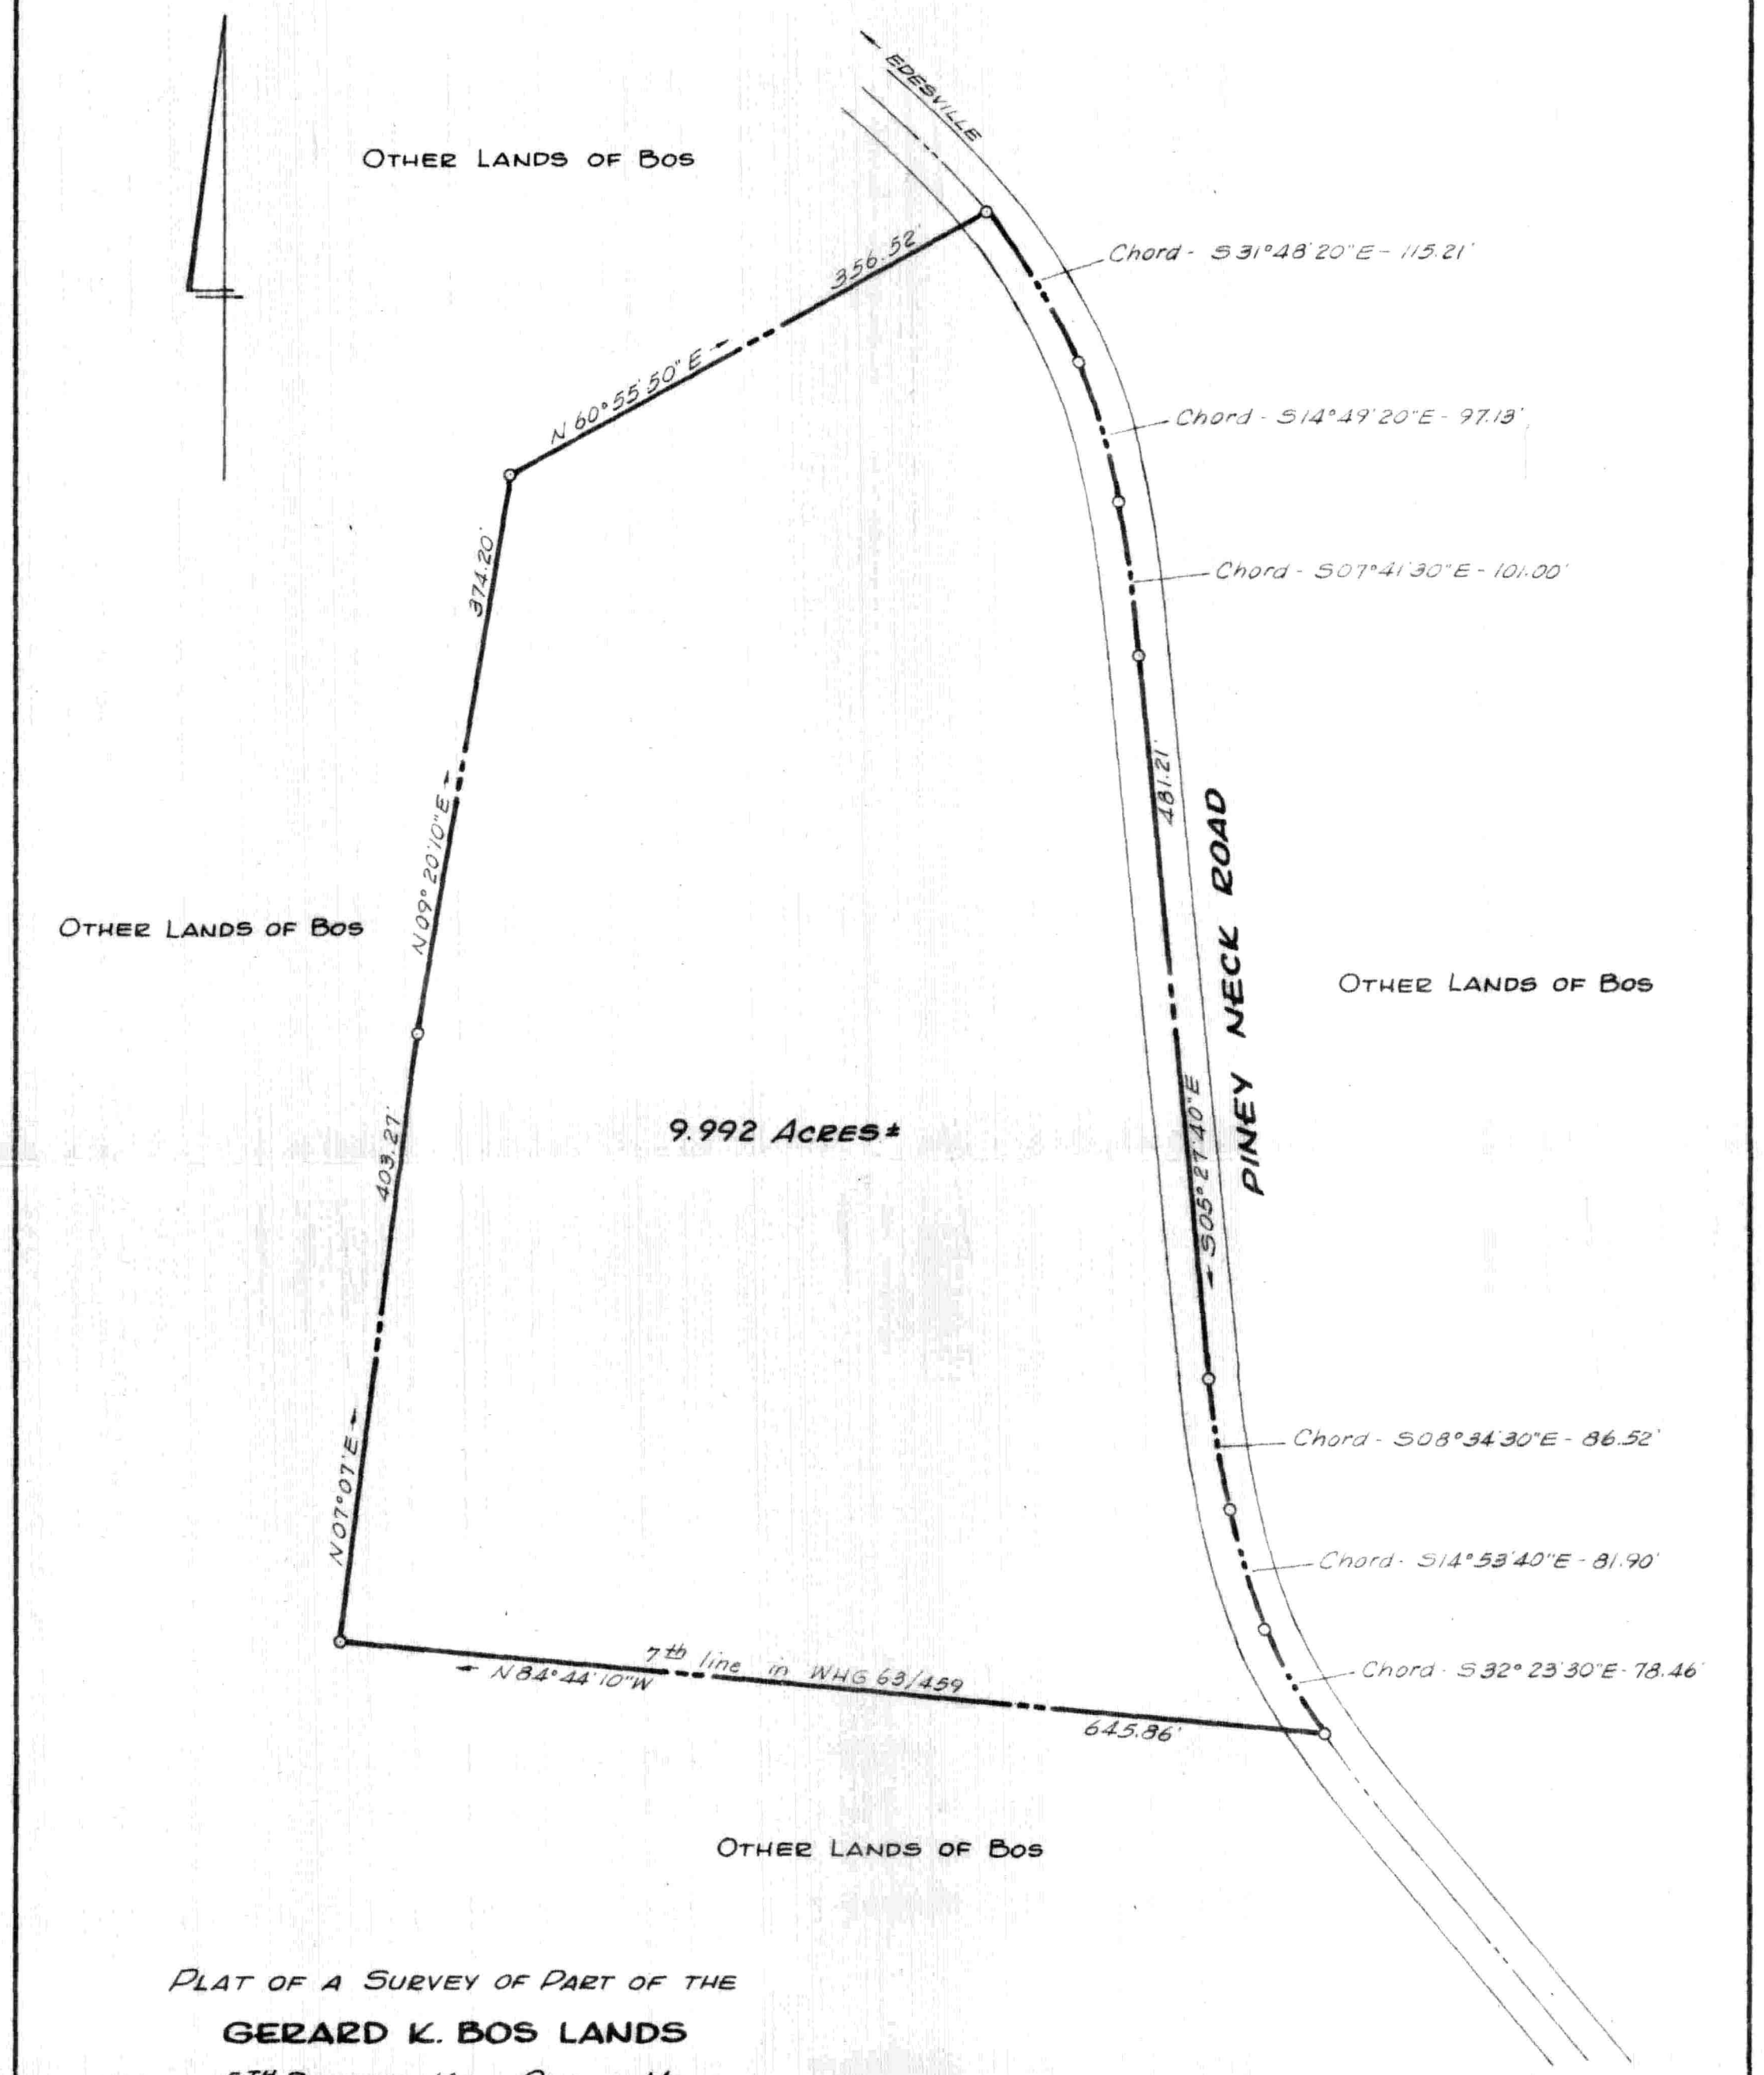

PLAT OF A SURVEY OF PART OF THE

GERARD K. BOS LANDS

5TH DISTRICT, KENT COUNTY, MD.

Scale 1" = 100' Nov. 1974.

William R. Nuttle, Reg. Surveyor
Chestertown, Md.

Note: This tract is all of the land conveyed by R. Hynson Rogers to Gerard K. Bos (WHG 63/459) lying west of the centerline of Piney Neck Rd. This survey is orientated to the survey by J. R. McCrone, Jr., Inc. in 1959.