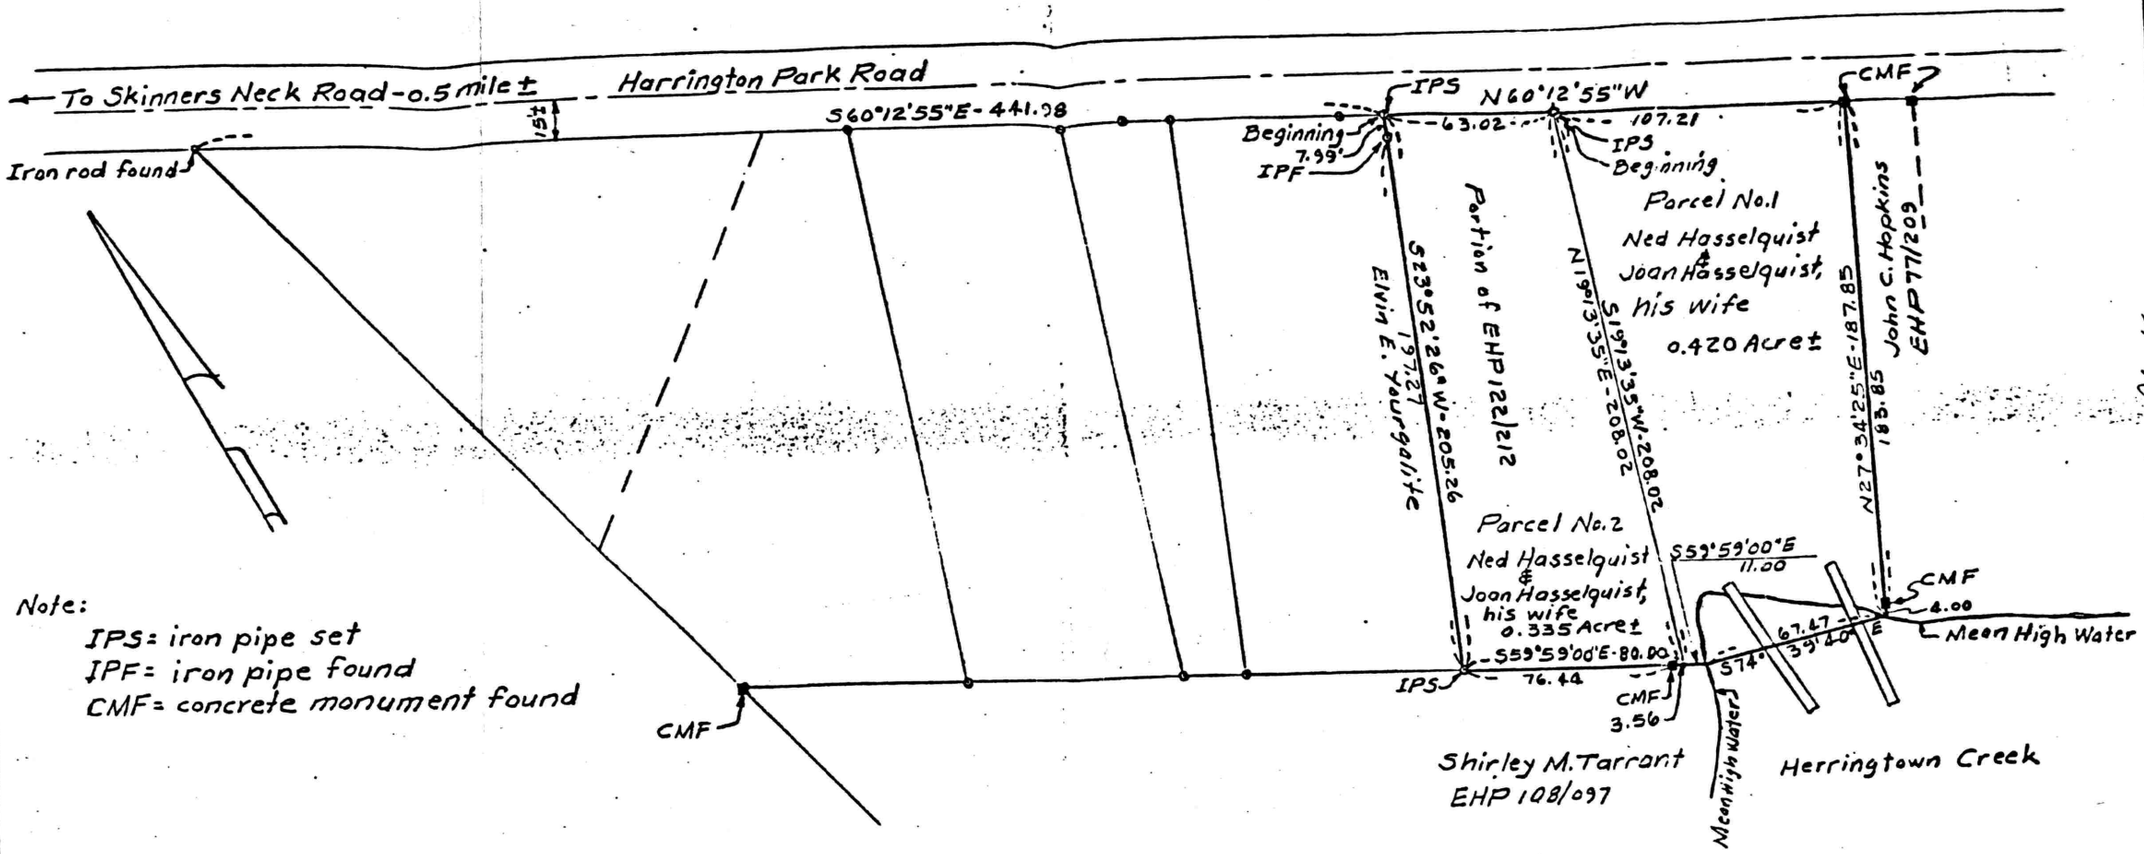

Note:
IPS = iron pipe set
IPF = iron pipe found
CMF = concrete monument found

Title references:
Parcel No.1: RAS 10/620, RAS 30/518, WHG 16/81, WHG 31/470
Parcel No.2: EHP 122/212 & deed to be recorded which will convey part of EHP 122/212 to E.E. Yourgalite.

CHESAPEAKE ASSOCIATED ARCHITECTS
Received 26 March 92
From Ned H. & Joan H.
By Hand @ Initial Meeting

STATE OF MARYLAND — JOHN H. WILLIAMS — No. 10720 — PROFESSIONAL LAND SURVEYOR

Survey Plat
Two parcels for Ned Hasselquist and Joan Hasselquist, his wife. Situate Fifth Election District, Kent County, Maryland. Scale: 1" = 50'
John H. Williams - Professional Land Surveyor
4 February 1985 Md. Reg. No. 10720

SC 5-13-4-963

BOOK 170 PAGE 227

227-285

ACCORDINGLY RECORDED AMONG THE LAND RECORDS OF KENT COUNTY, MD. IN LIBER EHP FOLIO 227 &c.

HARRINGTON PARK ROAD

paving

6.27

6.03

5.73

205.26'

S 60° 12' 55" E

170.23'

200±

triple dogwood

well
top elev. = 7.02

12" holly

10" holly

1½ STY. DWG

24" maple

15" maple

hole

15" pine

24" maple

dbl. 12" pine

20" cherry

20" maple

Areas marked with flags

12" maple

12" oak

12" pine

18" pine

15" pine

24" pine

12" pine

gazebo

edge of marsh

marsh

N 59° 59' W

95±

N 23° 52' 26" E

S 27° 34' 25" W

MHW = 0'

Corner of Tarant house

Midway between houses across creek

Centerline of creek

HERRINGTOWN CREEK

1

2

3

4

5

STATE OF MARYLAND
WILLIAM RAY NUTTLE
No. 4180
REGISTERED
LAND SURVEYOR

William R. Nuttle

TOPOGRAPHY & PHYSICAL FEATURES

NED HASSELQUIST LANDS

5TH DISTRICT. KENT COUNTY, MD.

Scale 1" = 20' May 1992.

William R. Nuttle, Reg. Surveyor
Chestertown, Md.