SC5553-5-260

MAP 22

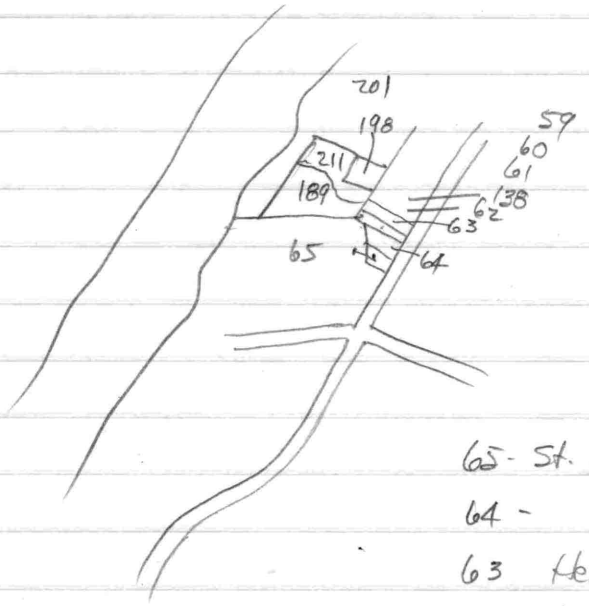

65 - St. Luke's Parish
64 - "
63 Henry G. Gruber
62 Joan J. Hill

189 - Trend Setter Housing Corp.

198	Wilmer R. ~~McClara~~ McClain	239/647 ✓
201	Mirza S. Baig	306/814 ✓
61	Henry E. Hendrick	CWC 106/219
60	Calvin S. Lucas	CWC 42/690
59	"	CWC 1/462
138	Dora B. Webb.	CWC 64/379
211	Larry L. Schultz	MWM 349/58 ✓

Checked 1/31/92

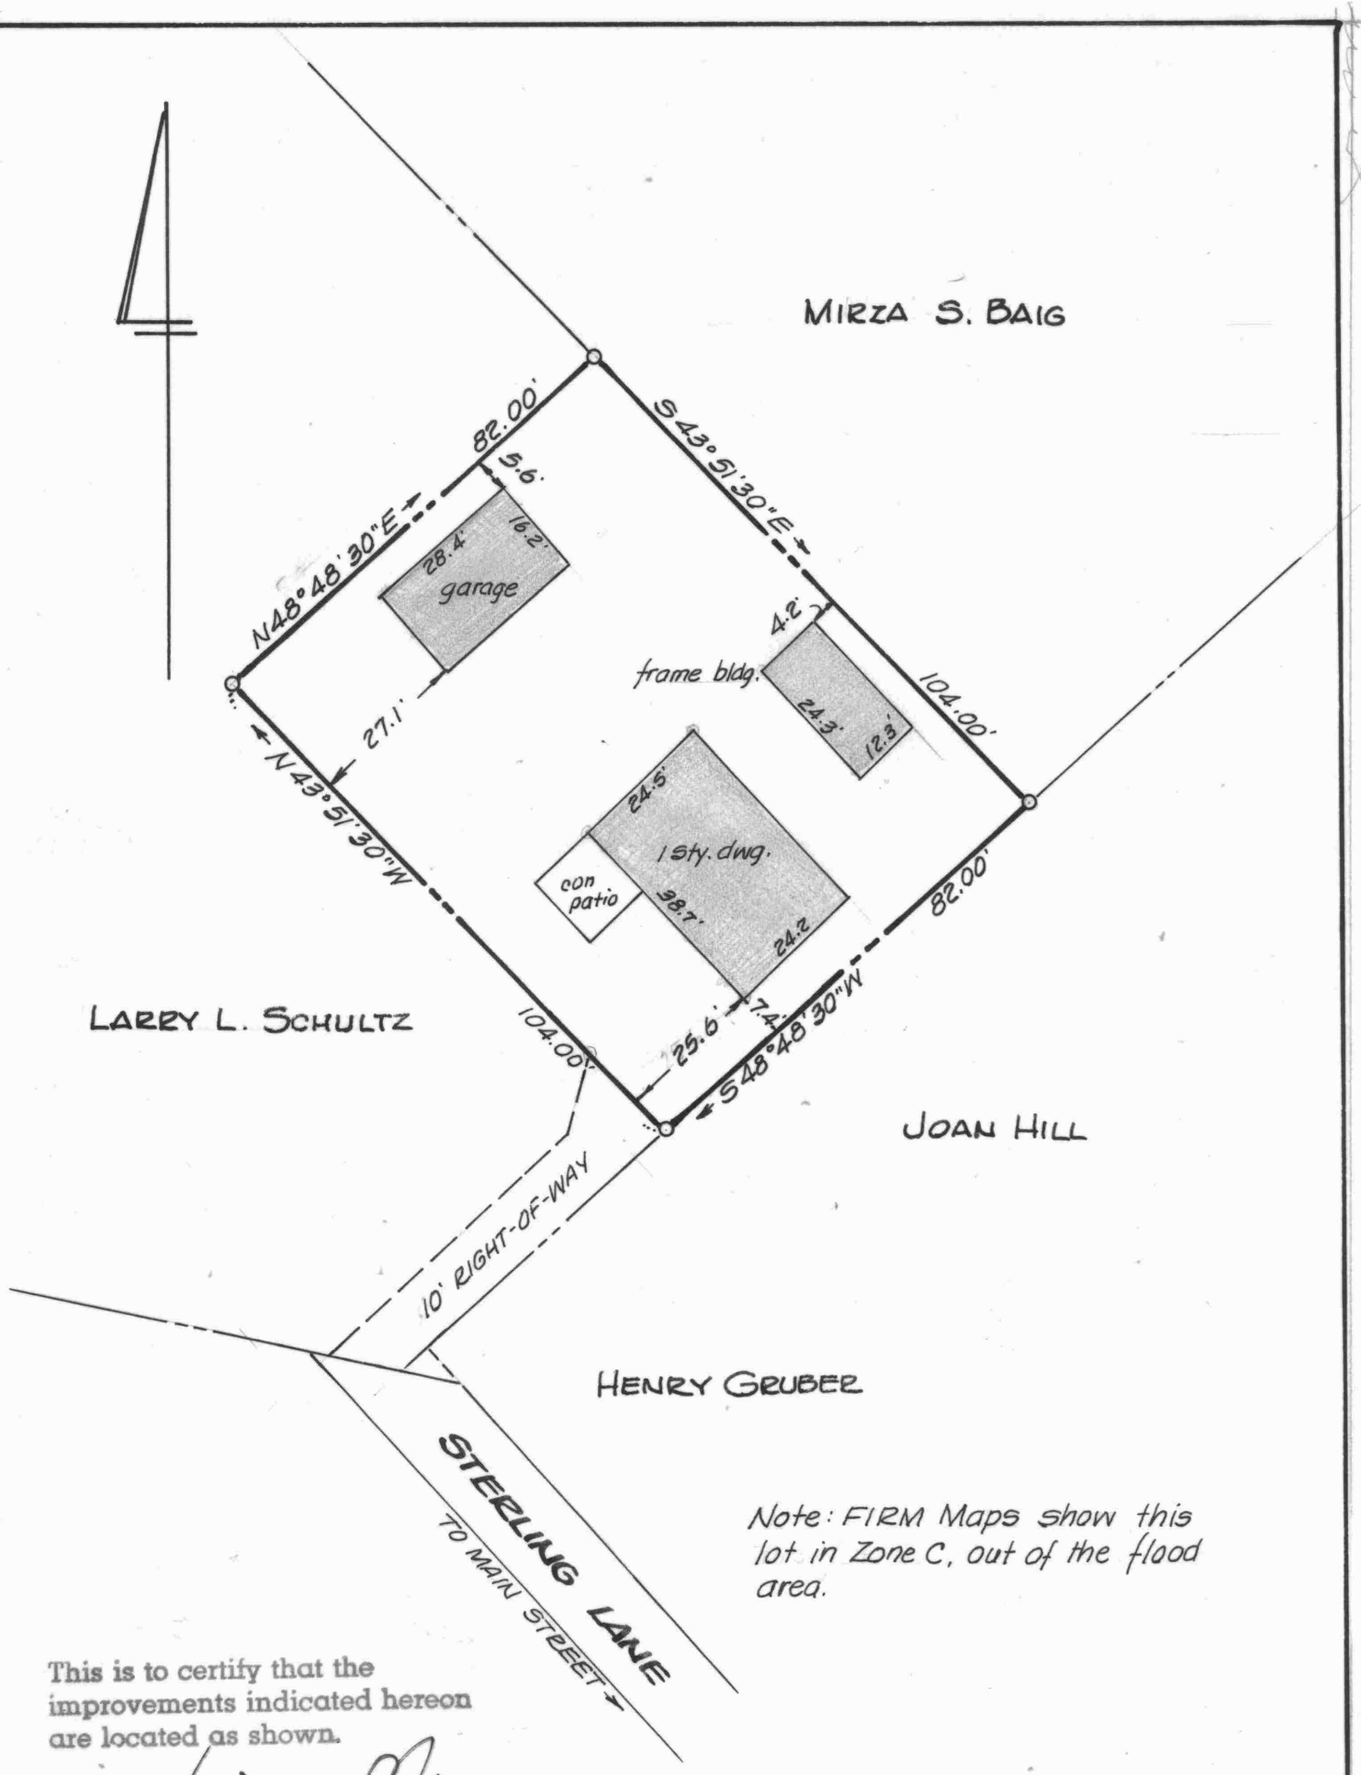

Note: FIRM Maps show this lot in Zone C, out of the flood area.

This is to certify that the improvements indicated hereon are located as shown.

William R. Nuttle
Jan. 31, 1992.

IMPROVEMENTS LOCATION

WILMER R. McCLAIN LANDS

CHURCH HILL, QUEEN ANNES CO., MD.

Scale 1" = 30' Feb. 1992.

William R. Nuttle, Reg. Surveyor
Chestertown, Md.

STATE OF MARYLAND
WILLIAM RAY NUTTLE
No. 4180
REGISTERED
LAND SURVEYOR