Sc5593-5-272

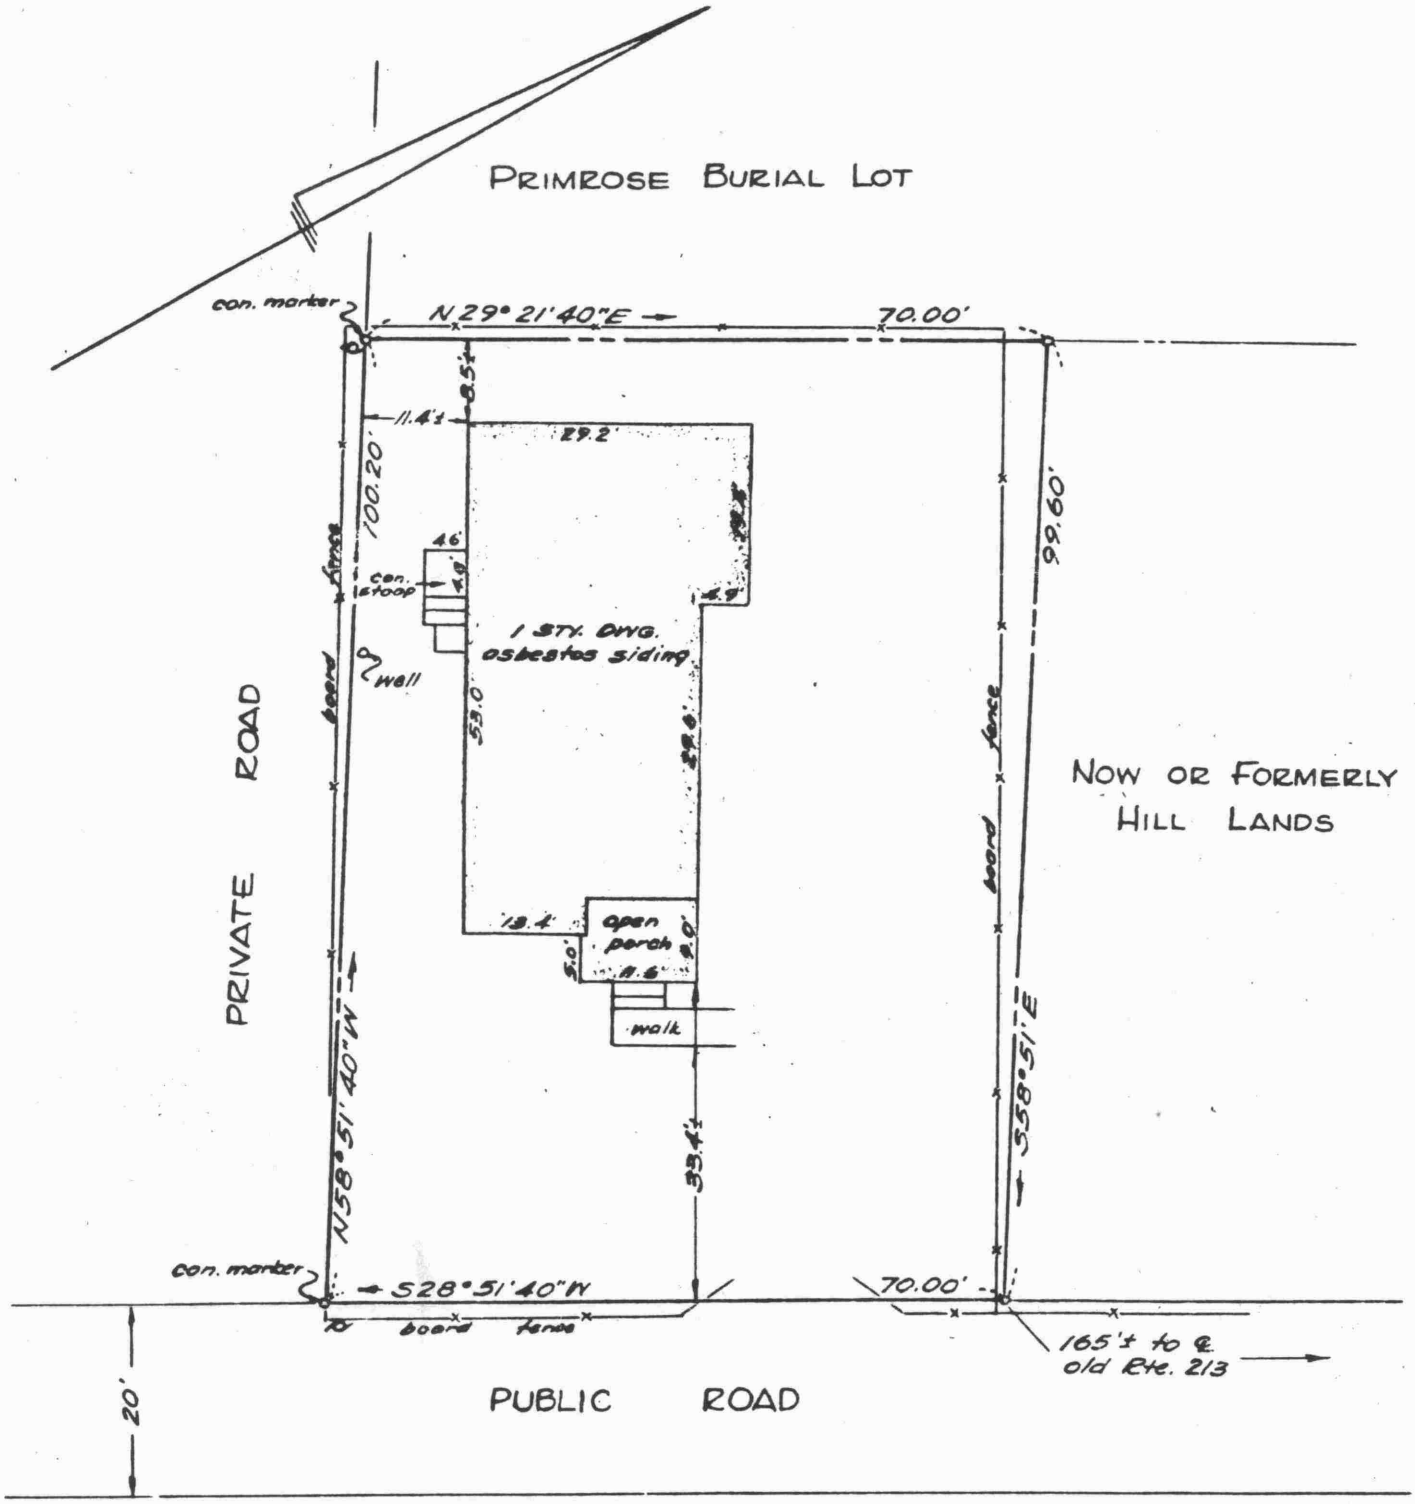

This is to certify that the improvements indicated hereon are located as shown.

J. M. Latham, Jr.
by William R. Nuttle
Registered Surveyor

IMPROVEMENTS LOCATION MARK CHAUVENET LANDS 2ND DISTRICT, QUEEN ANNES CO., MD.	J. R. McCRONE, JR., INC. REGISTERED PROFESSIONAL ENGINEERS AND SURVEYORS ANNAPOLIS, MARYLAND PRINCE FREDERICK CENTERVILLE TRAPPE LEONARDTOWN	SCALE 1" = 20' DATE 12/62 JOB NO. E-840 FOLDER 542

SUBDIVISION PLAT RECORDED IN PLAT BOOK PAGE

Inspected and re-certified
April 21, 2000.
William R. Nuttle

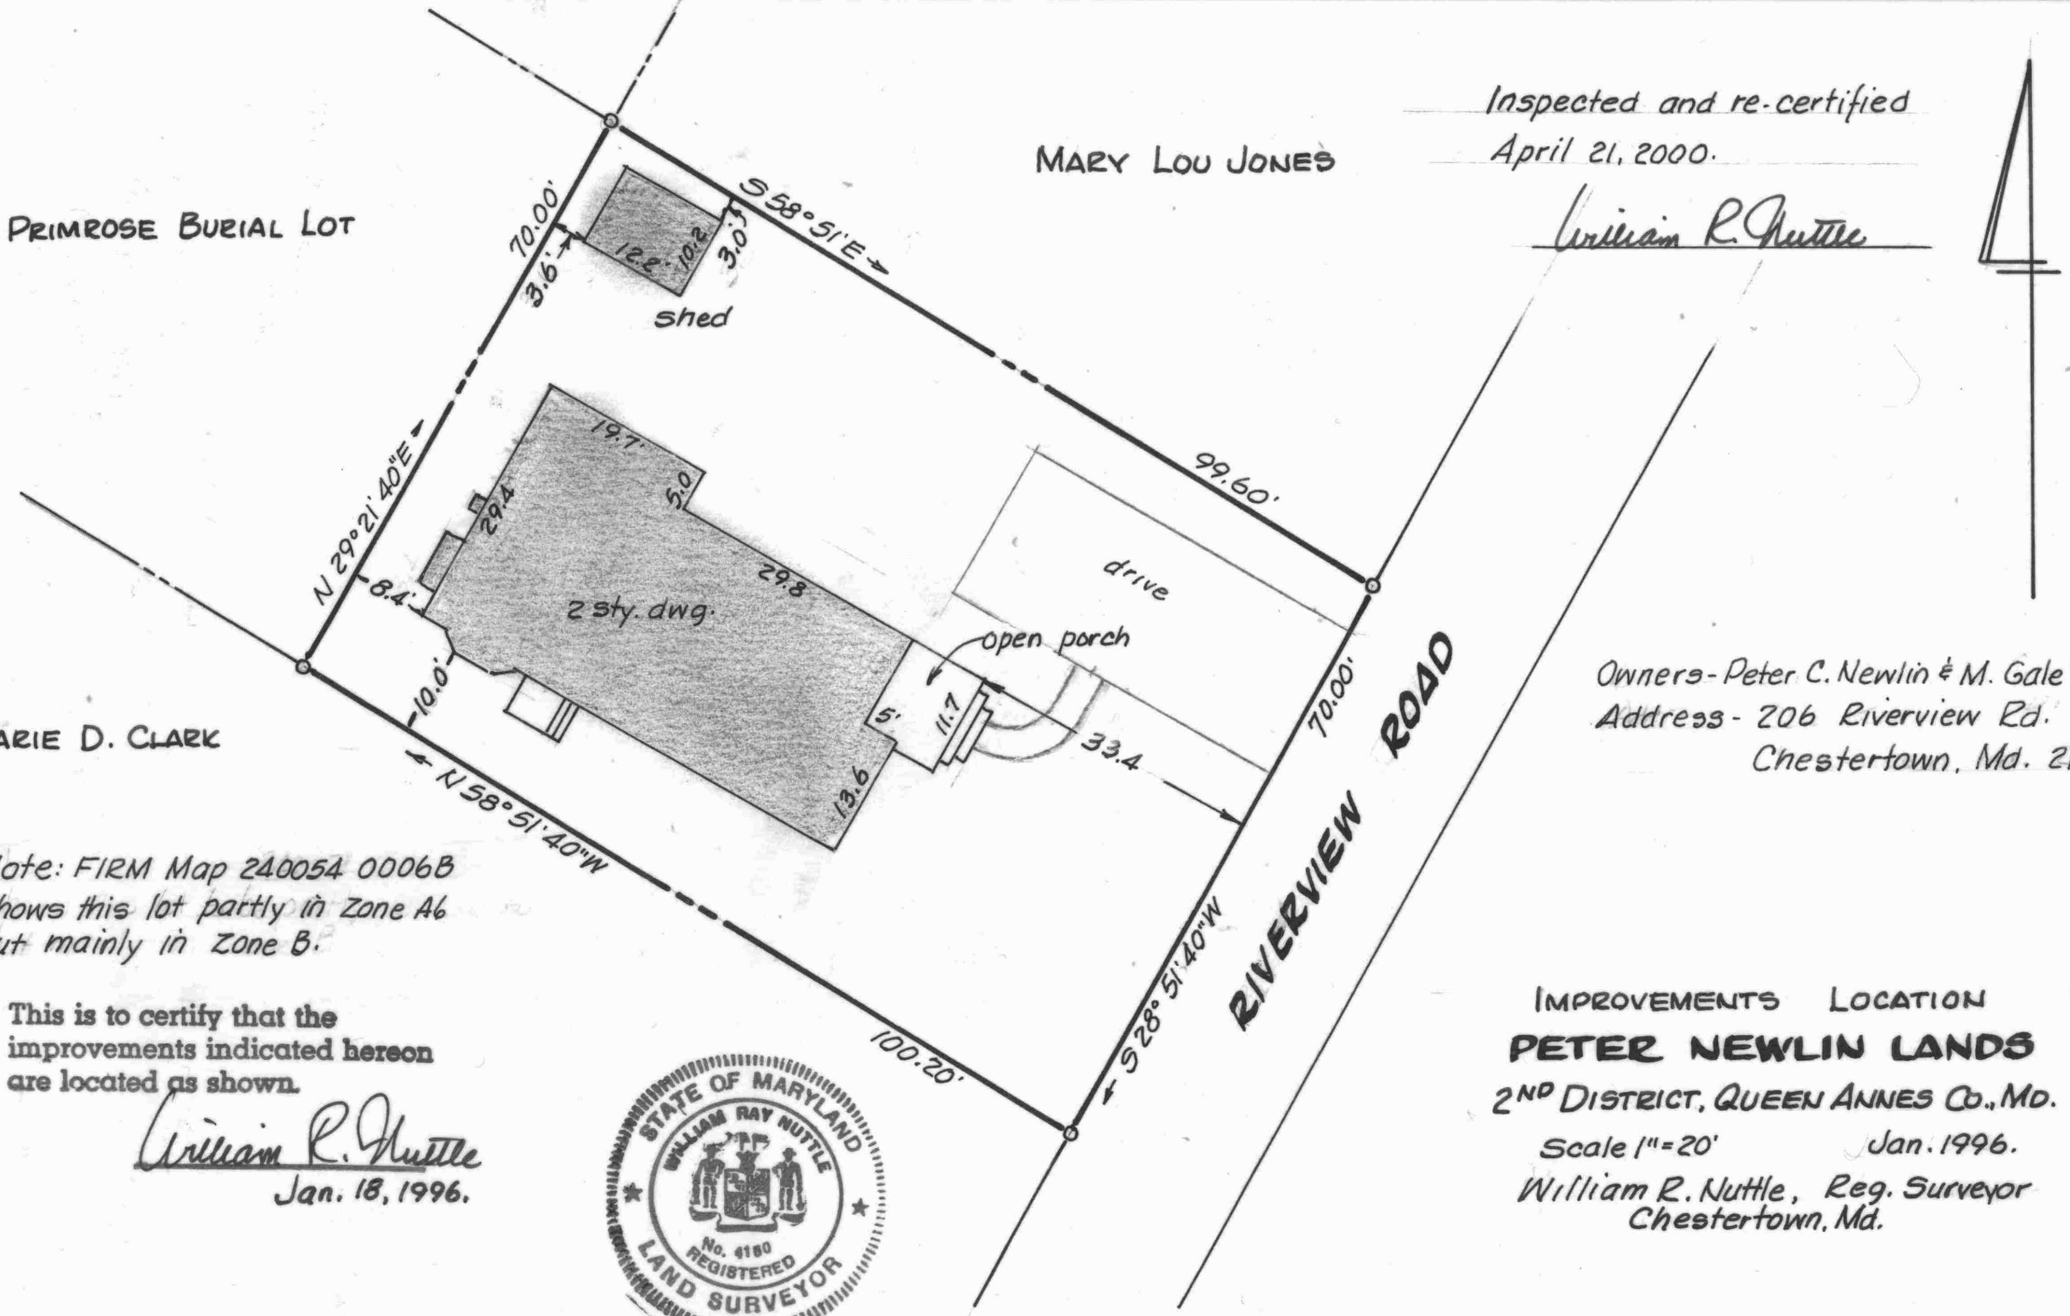

Owners - Peter C. Newlin & M. Gale Tucker
Address - 206 Riverview Rd.
Chestertown, Md. 21620.

Note: FIRM Map 240054 0006B shows this lot partly in Zone A6 but mainly in Zone B.

This is to certify that the improvements indicated hereon are located as shown.

William R. Nuttle
Jan. 18, 1996.

STATE OF MARYLAND
WILLIAM RAY NUTTLE
No. 4160
REGISTERED
LAND SURVEYOR

IMPROVEMENTS LOCATION
PETER NEWLIN LANDS
2ND DISTRICT, QUEEN ANNES CO., MD.
Scale 1" = 20' Jan. 1996.
William R. Nuttle, Reg. Surveyor
Chestertown, Md.