SC55 93-5-282

COPY

William R. Nuttle
REGISTERED SURVEYOR
CHESTERTOWN, MARYLAND 21620

DESCRIPTION OF THE GERALD C. BRENNAN LANDS,
SECOND DISTRICT, QUEEN ANNES COUNTY, MD.

Beginning for the same at a concrete monument at the intersection of the southeast side of Anthony Road and the southwest side of East Street; and running, thence, by and with the southeast side of East Street S 54 30 E - 125.10' to an iron pipe and Lot 16 of the Anthony subdivision; thence, by and with said Lot 16 S 35 30 W - 135.32', passing an iron pipe 0.70' from the end, and the lands of H. Thomas Sisk; thence, by and with said Sisk lands N 55 02 20 W - 59.10' to an iron pipe and the lands of William F. Bowdle; thence, by and with said Bowdle lands N 55 02 20 W - 66.00' to a point next to a concrete monument and the southeast side of Anthony Road; thence, by and with the southeast side of said road N 35 30 E - 136.50' to the place of beginning. Containing in all 0.390 acres of land, more or less.

March 2, 2004.

William R. Nuttle.

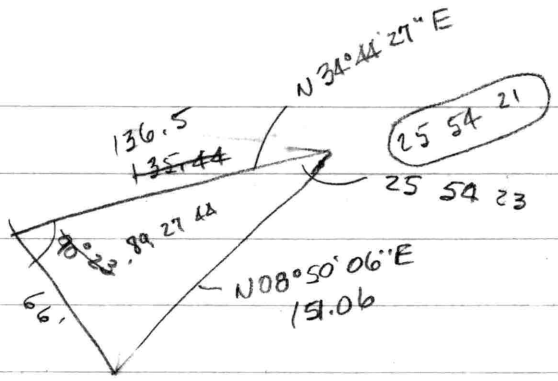

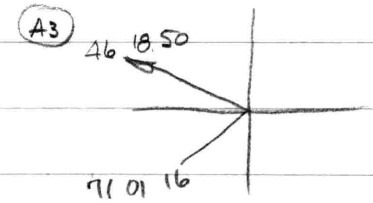

A3 - A1 - 13

L62° 39' 54" - 1.70

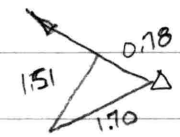

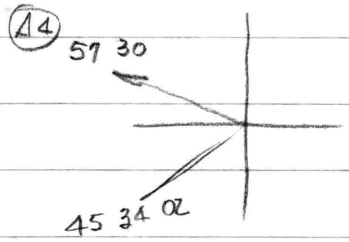

A1 - A2

L76° 55' 58" - 5.02

N 35° 30° E
N 34° 44' 30" E - 136.50
S 54° 30' E
S 55° 15' 30" E - 125.10
S 35° 30' W
S 34° 44' 30" W - 135.32
N 55° 02' 20" W
N 55° 47' 50" W - 125.10

0.390 Ac.

Shift cw - 0° 45' 30"

35 53
54 30
90 23

Fisher - NBW 7/125

Begin SE cor. at pt. N side Md. 213 S62°34'W - 15' from SW cor of original lot of C.B. Minnick
W/S N 27°17'W - 150 to Anthony
W/S N62°34'E - 60 to pt. S62°34'W - 15' from Minnick
S 27°17'E - 150 to begin

formerly Savage

Plat Bk T5P 1/48 - "Plat 1, Reba L. Anthony Estate"
Metcalfe 1957
T5P 44/312

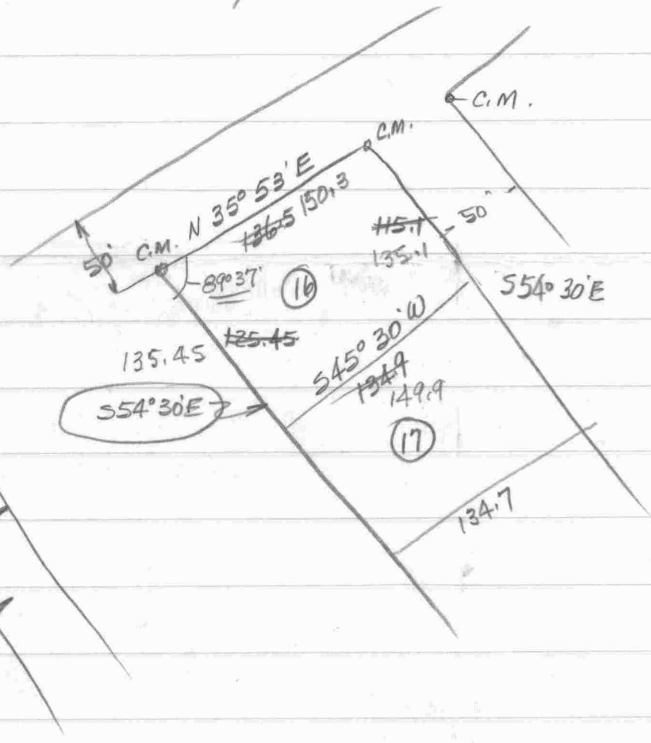

S 54° 30' E - 115.1
S 45° 30' W - 134.9
N W dir. 125.45
N 35° 53' E - 136.5

35 52 60
27 38 30
08 14 30

N 35° 53' E - 136.50
S 54° 30' E - 115.10
S 35° 30' W - 136.50
N 54° 30' W - 116.01

6-7- S56° 22' 13"E - 28.74

7-20 48.88

20-2- N29° 27' 27"W - 92.26 40.16

MAP 9

120-16- Gerald C. Brennan 198 Anthony Rd
SM 705/286

120-17 - no ref.

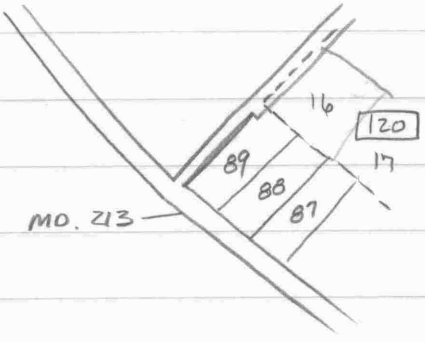

27 38 30
89 37
117 15 30
179 59 60
117 15 30
62 44 30

89 - Robert E. Gatling CWC 115/39
88 - Robt A. Knapp CWC 108/279
87 Geo. Fisher NBW 7/125
120 - Plat #1 Reba L. Anthony Estate

Gatling - Begin hub P.I. N side state road (50' wide) and E side 40' ~~R/W~~ private way
w/ 40' ~~R/W~~ way N 27°17'W - 150 to hub and Anthony
w/ Anthony N 62° 34' E - 76 to Chas. Porter
w/ Porter S 27°17'E - 150 to N side state rd.
w/s S 62° 34' W - 76.50 to begin

Knapp - CWC 108/279
Begin hub N side Mo. 213 (50' wide) - being S 62°34'W - 135.00 ? from SE cor Clarence Minnew.
w/ Prentice Savage N 27°17'W - 150 to hub & Anthony
w/s S 62° 34' W - 76 to hub & new line
S 27°18'E - 150 to hub and rd.
w/s N 62°34'E - 76.00 to begin
Metcalfe 1948

Craig Walbert
Kings Town

March 1, 2004

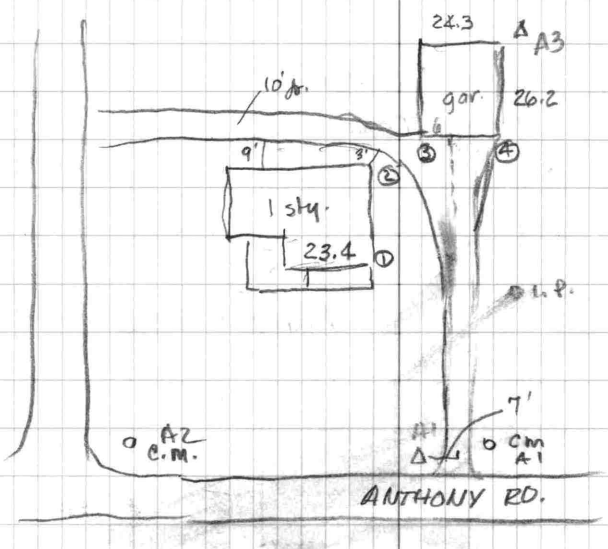

NATIONAL PRINTFAST NO. 446

A1	C.M. A2	A2	0°	113.49	
		Cor ①	R 65° 56' 30"	64.35	
		②	R 72° 17' 30"	91.80	
		③	R 82° 44' 40"	100.30	
		④	R 96° 31' 50"	101.79	
		I.P.	R 105° 26	73.97	
		C.M.	R 165° 19'	23.91	
		A3	R 96° 41' 10"	132.18	
A2	A1	A4	L 94° 30'	126.14	22'± to ℄ rd.

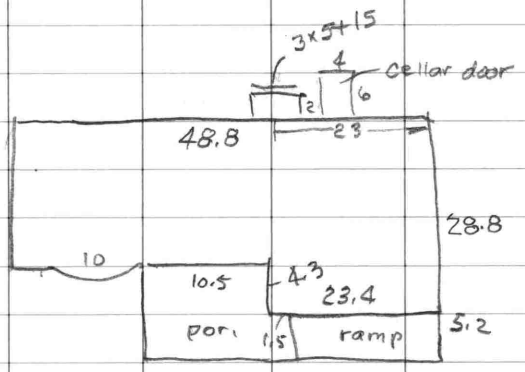

A4	A2	Cor.	L 76° 55' 58"	(12) 5.02	I.P. & C.P.
A3	A1	"	L 62° 39' 54"	(13) 1.90 *	moved 0.70 twds (12)

2/529 ? Feb. 3, 2004

Wilbert

410-778-7321

before Mar. 15

Survey - lot in Kingstown

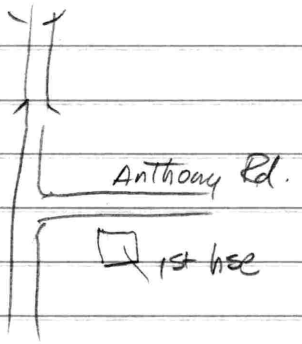

Craig Walbert –
748 7321 H
310 4665 C

88 89

Gerald C. Brennan Lot 16

198 Anthony Rd.

88 H. Thos. Sisk

89 Wm. F. Bowdle

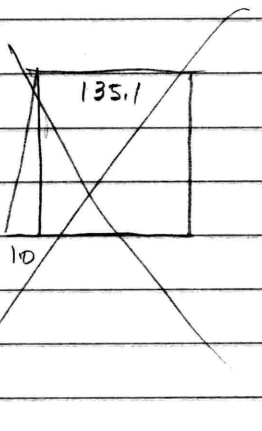

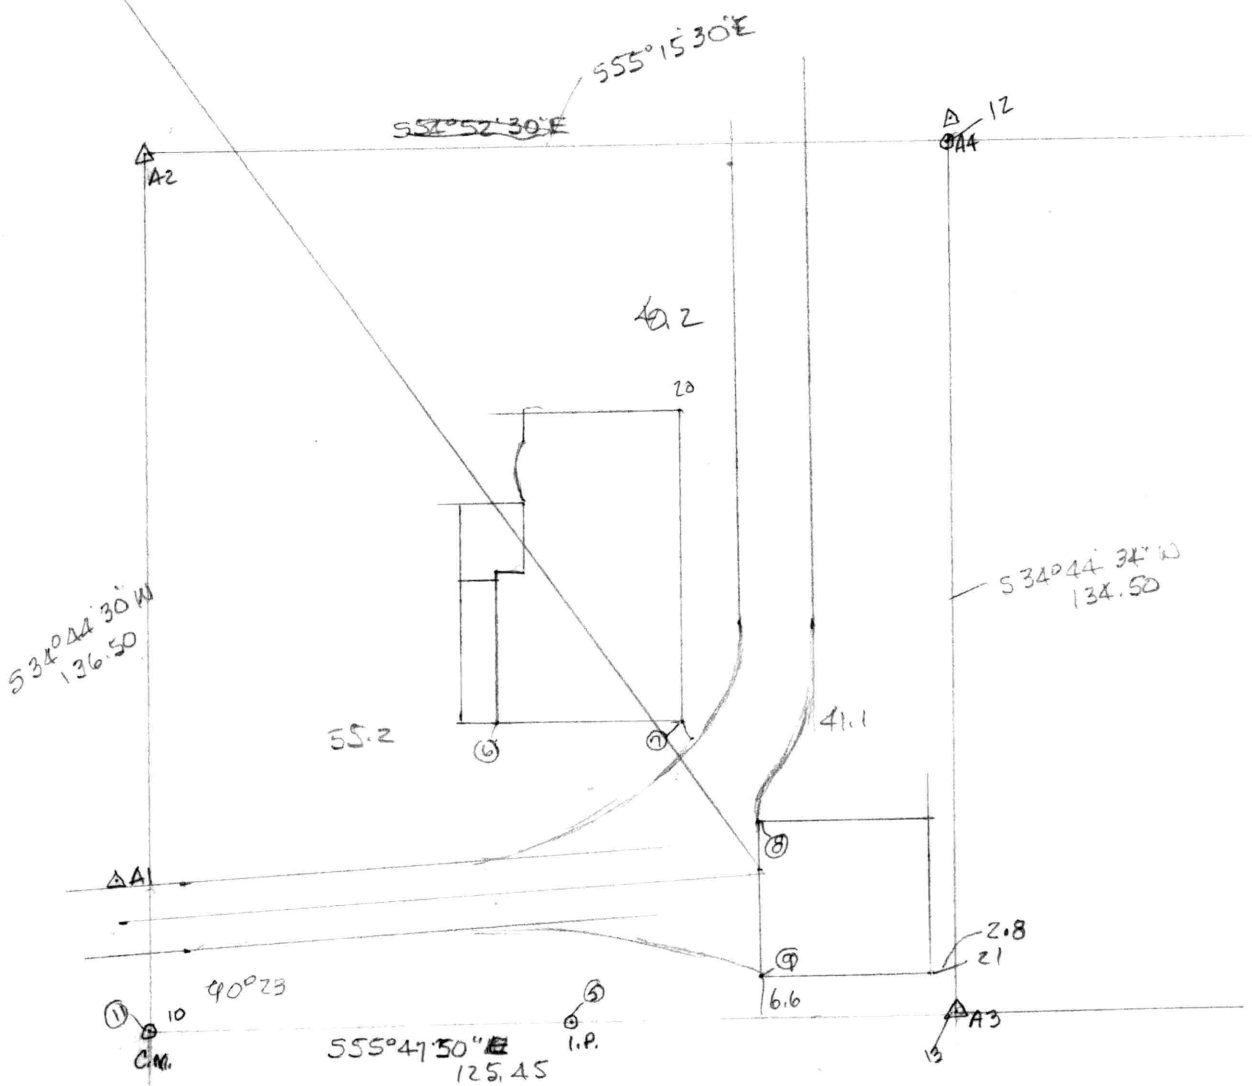
S55°15'30"E
S52°52'30"E
A2
A4
12
40.2
20
S34°44'30"W
136.50
S34°44'34"W
134.50
55.2
41.1
A1
2.8
21
40°23
10
C.M.
555°47'50"E
125.45
I.P.
6.6
A3
13

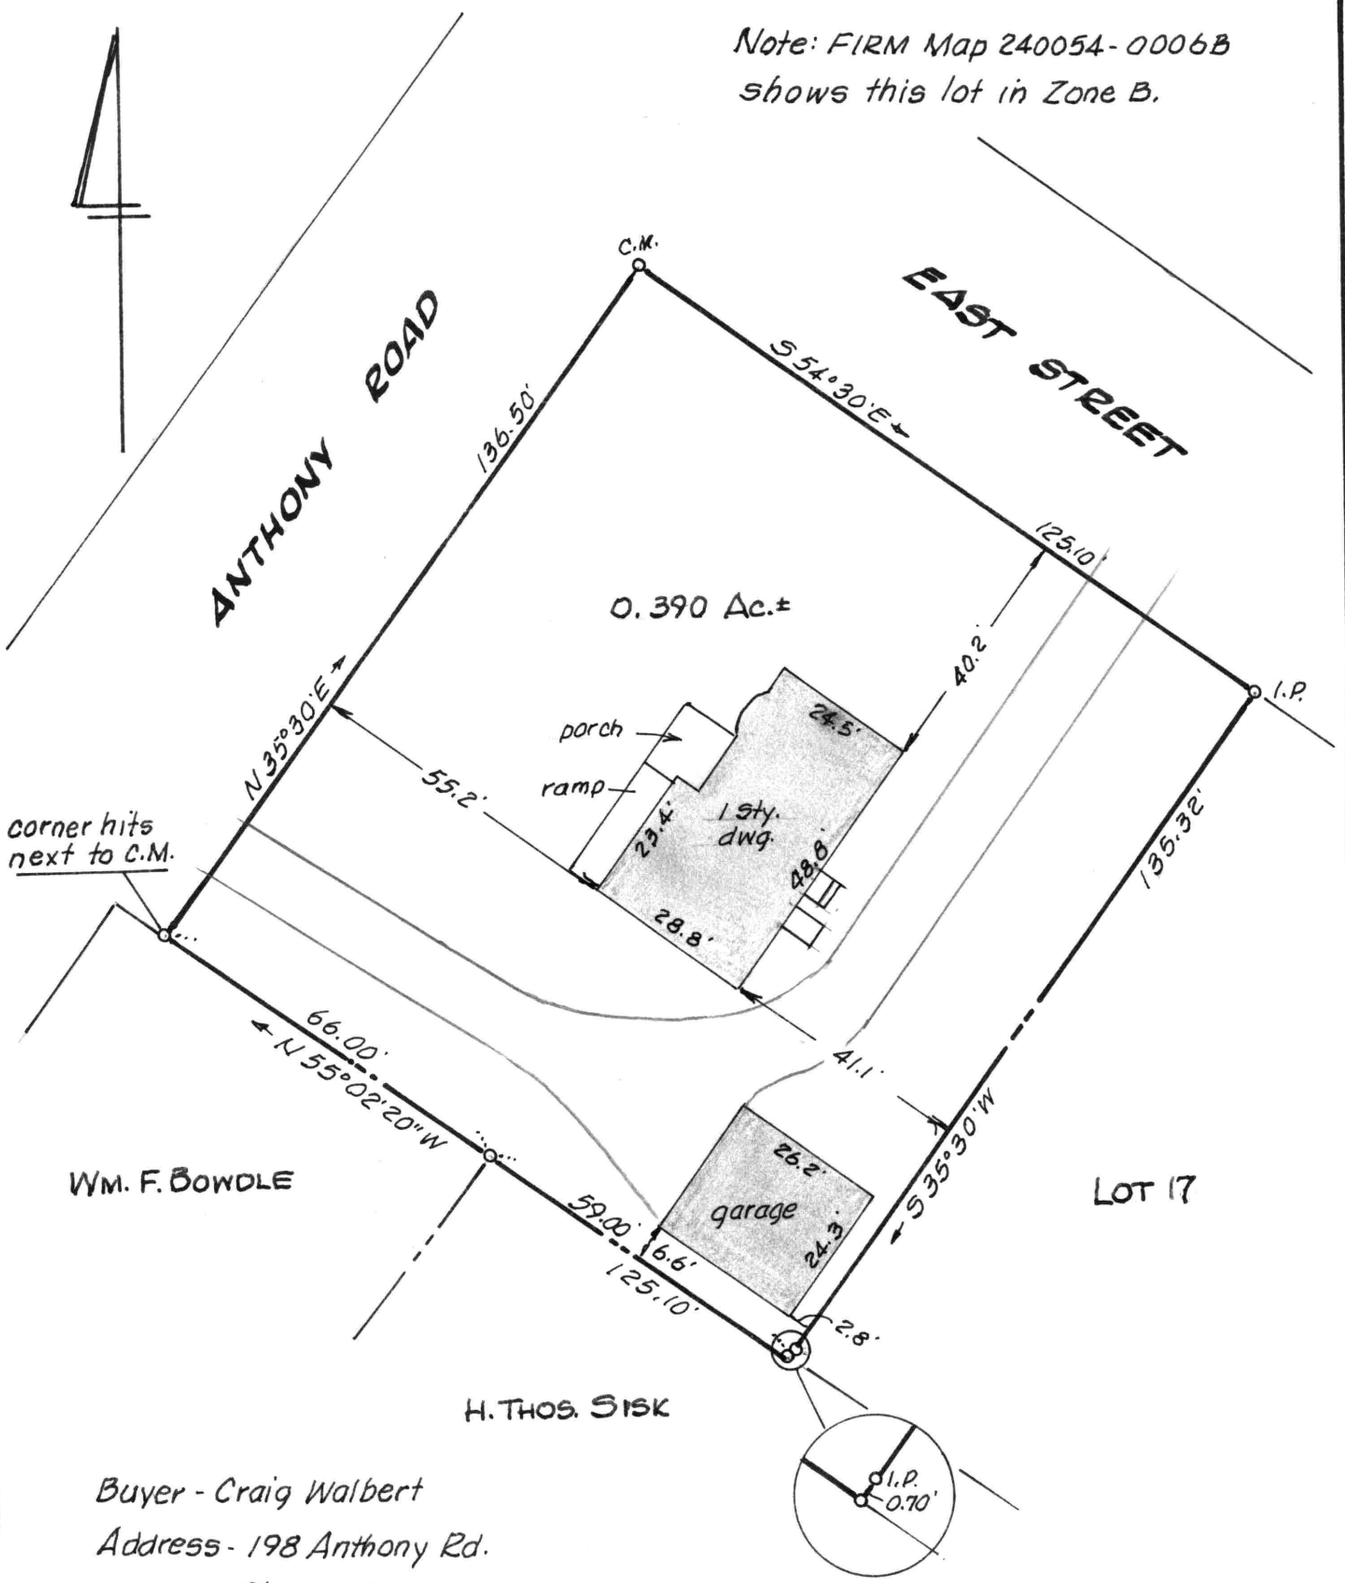

Buyer - Craig Walbert

Address - 198 Anthony Rd.

Chestertown, Md. 21620

This is to certify that the improvements indicated hereon are located as shown.

William R. Nuttle

Mar. 2, 2004

STATE OF MARYLAND
WILLIAM RAY NUTTLE
No. 4150
REGISTERED
LAND SURVEYOR

I.P. = iron pipe

C.M. = concrete monument

SURVEY & IMPROVEMENTS LOCATION

GERALD C. BRENNAN LANDS

2ND DISTRICT, QUEEN ANNES CO., MD.

Scale 1" = 30' March 2004.

William R. Nuttle, Reg. Surveyor

Chestertown, Md.

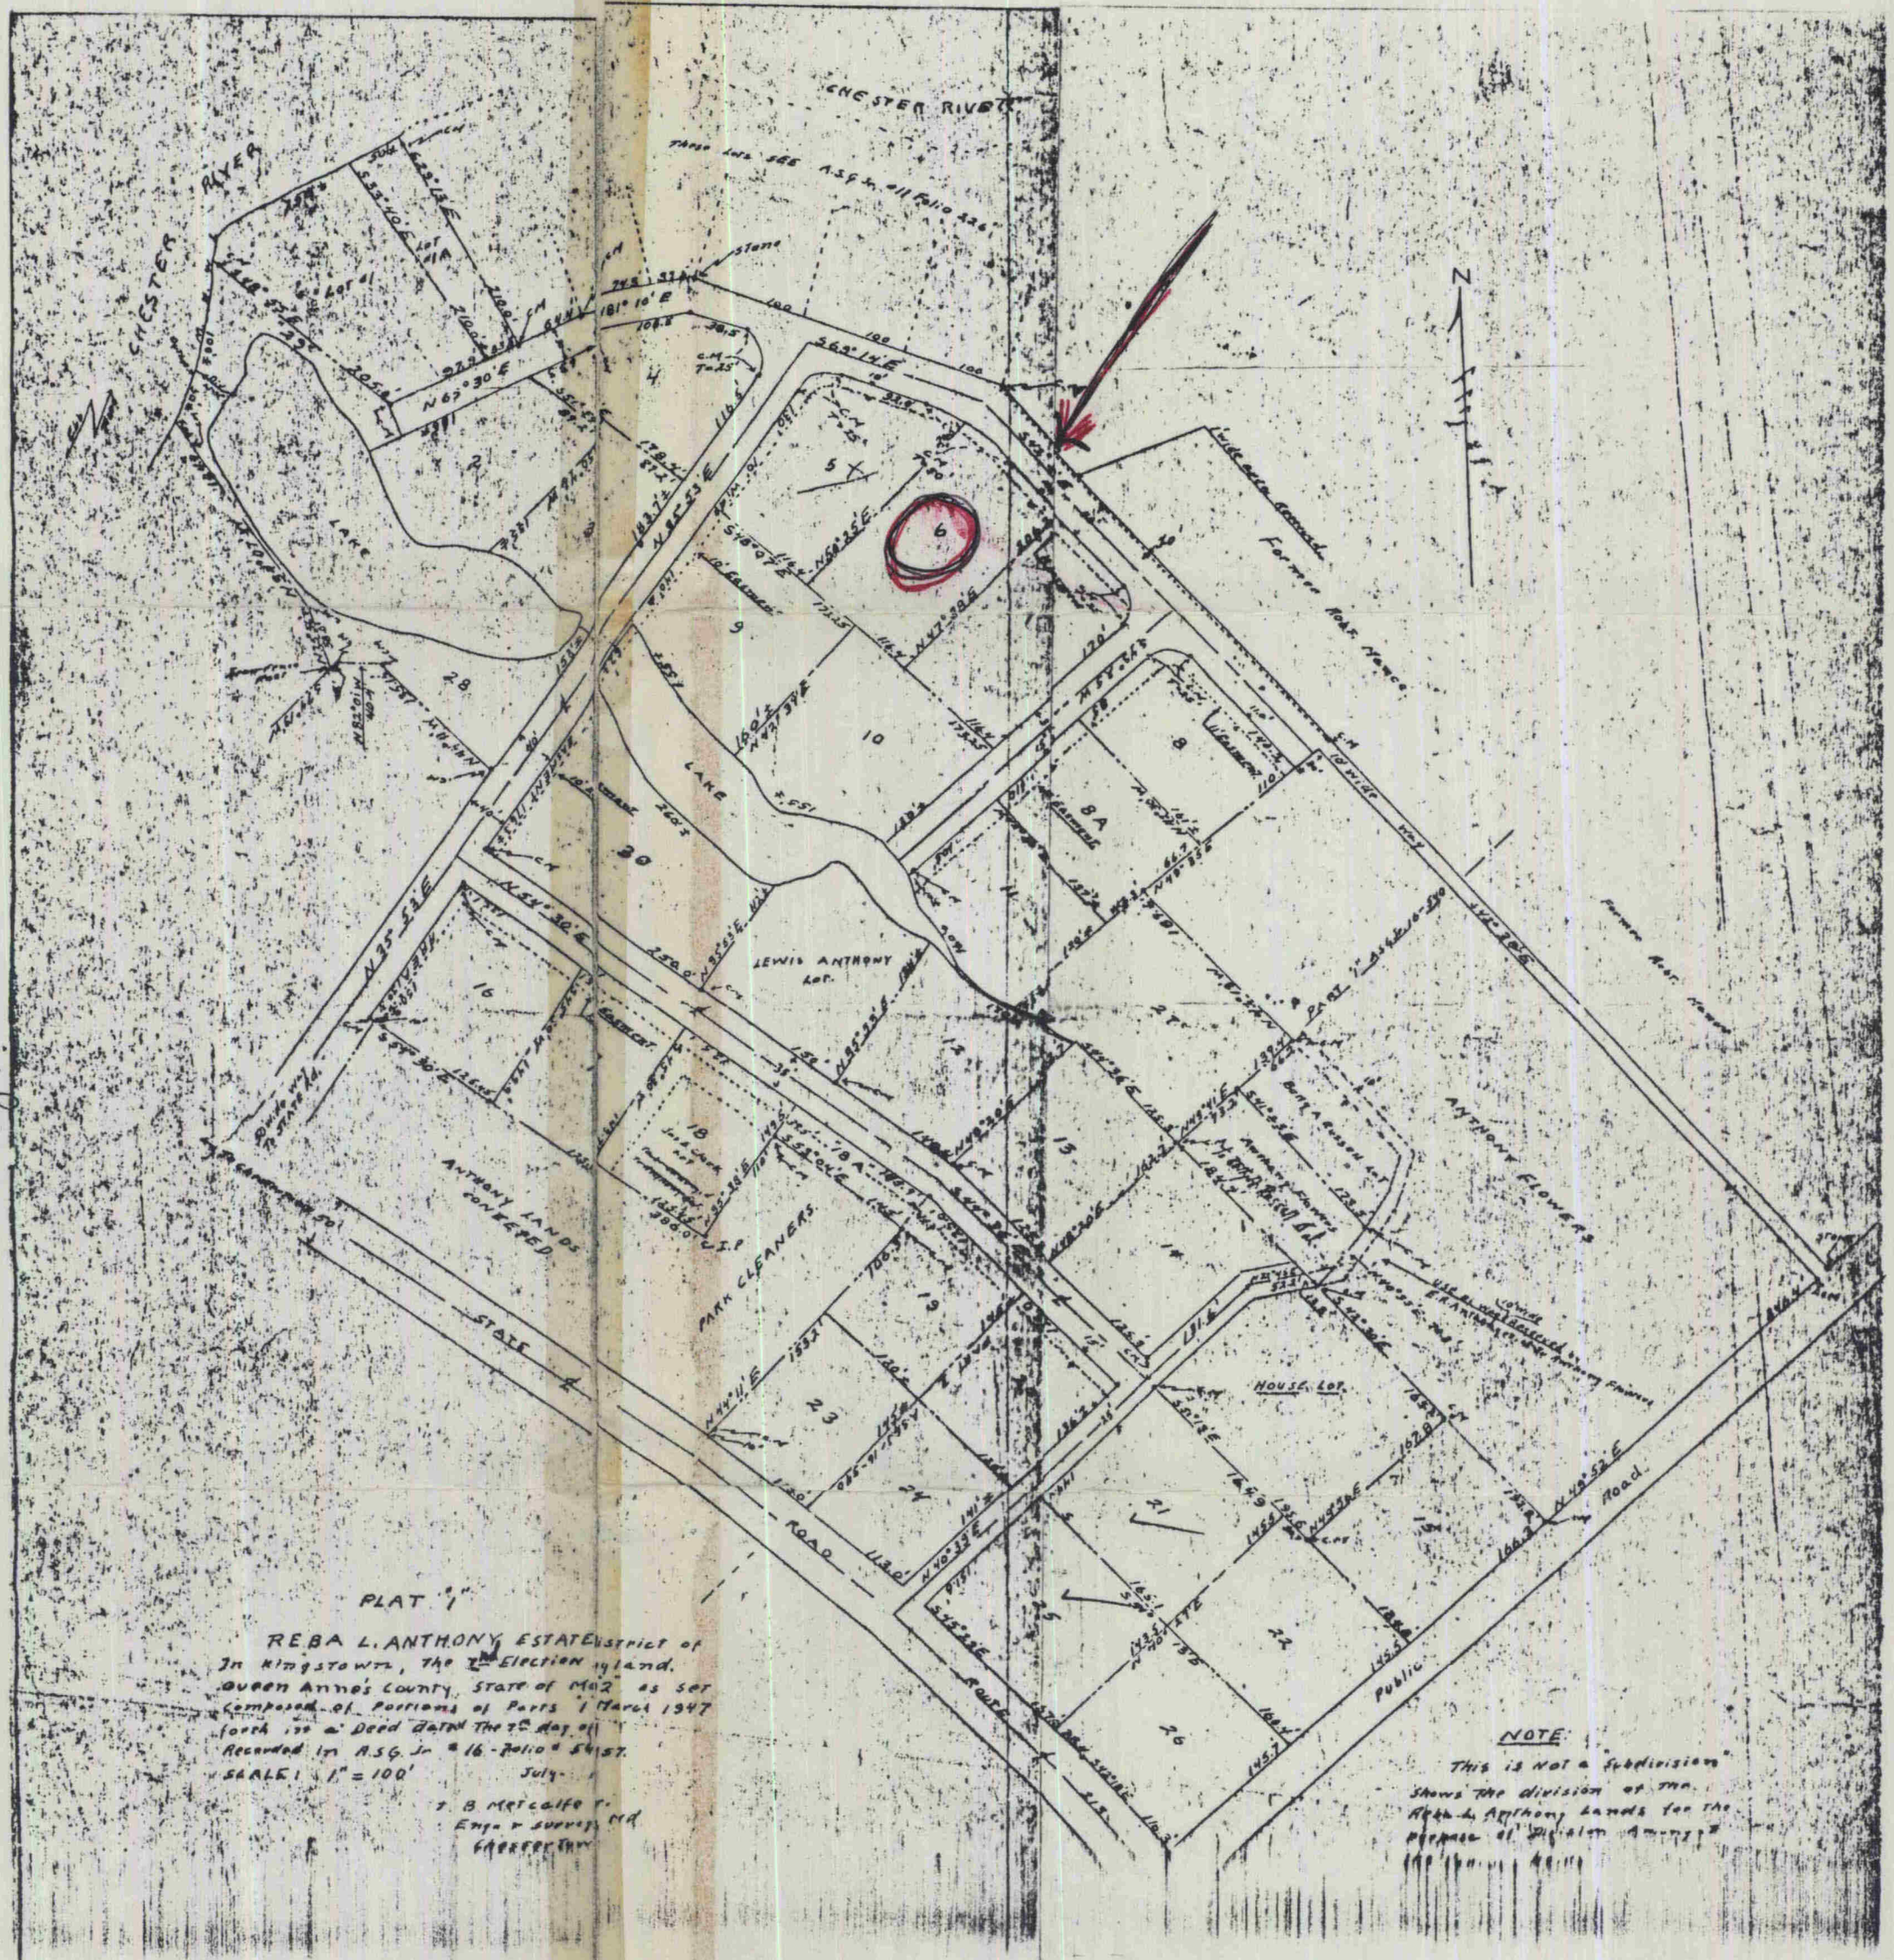
CHESTER RIVER
CHESTER RIVER
Three Lots See A.S.G. in Liber 11 Folio 226
Stone
181° 10' E
100
S 62° 14' E
100
Wide open Grounds
Former Rest. House
N
Lot 41
Lot 11A
N 69° 30' E
205.5'
S 55° 10' E
210.0'
S 62° 14' E
LAKE
N 43° 30' E
Public Road
R. State Rd.
ANTHONY LANDS CONVEYED
STATE ROAD
PARK CLEANERS.
LEWIS ANTHONY LOT.
N 43° 30' E
250.0'
N 43° 30' E
18 Jas A Clark Lot
Fenced
398.0'
U.I.P.
18A
