SC 5593-5-324

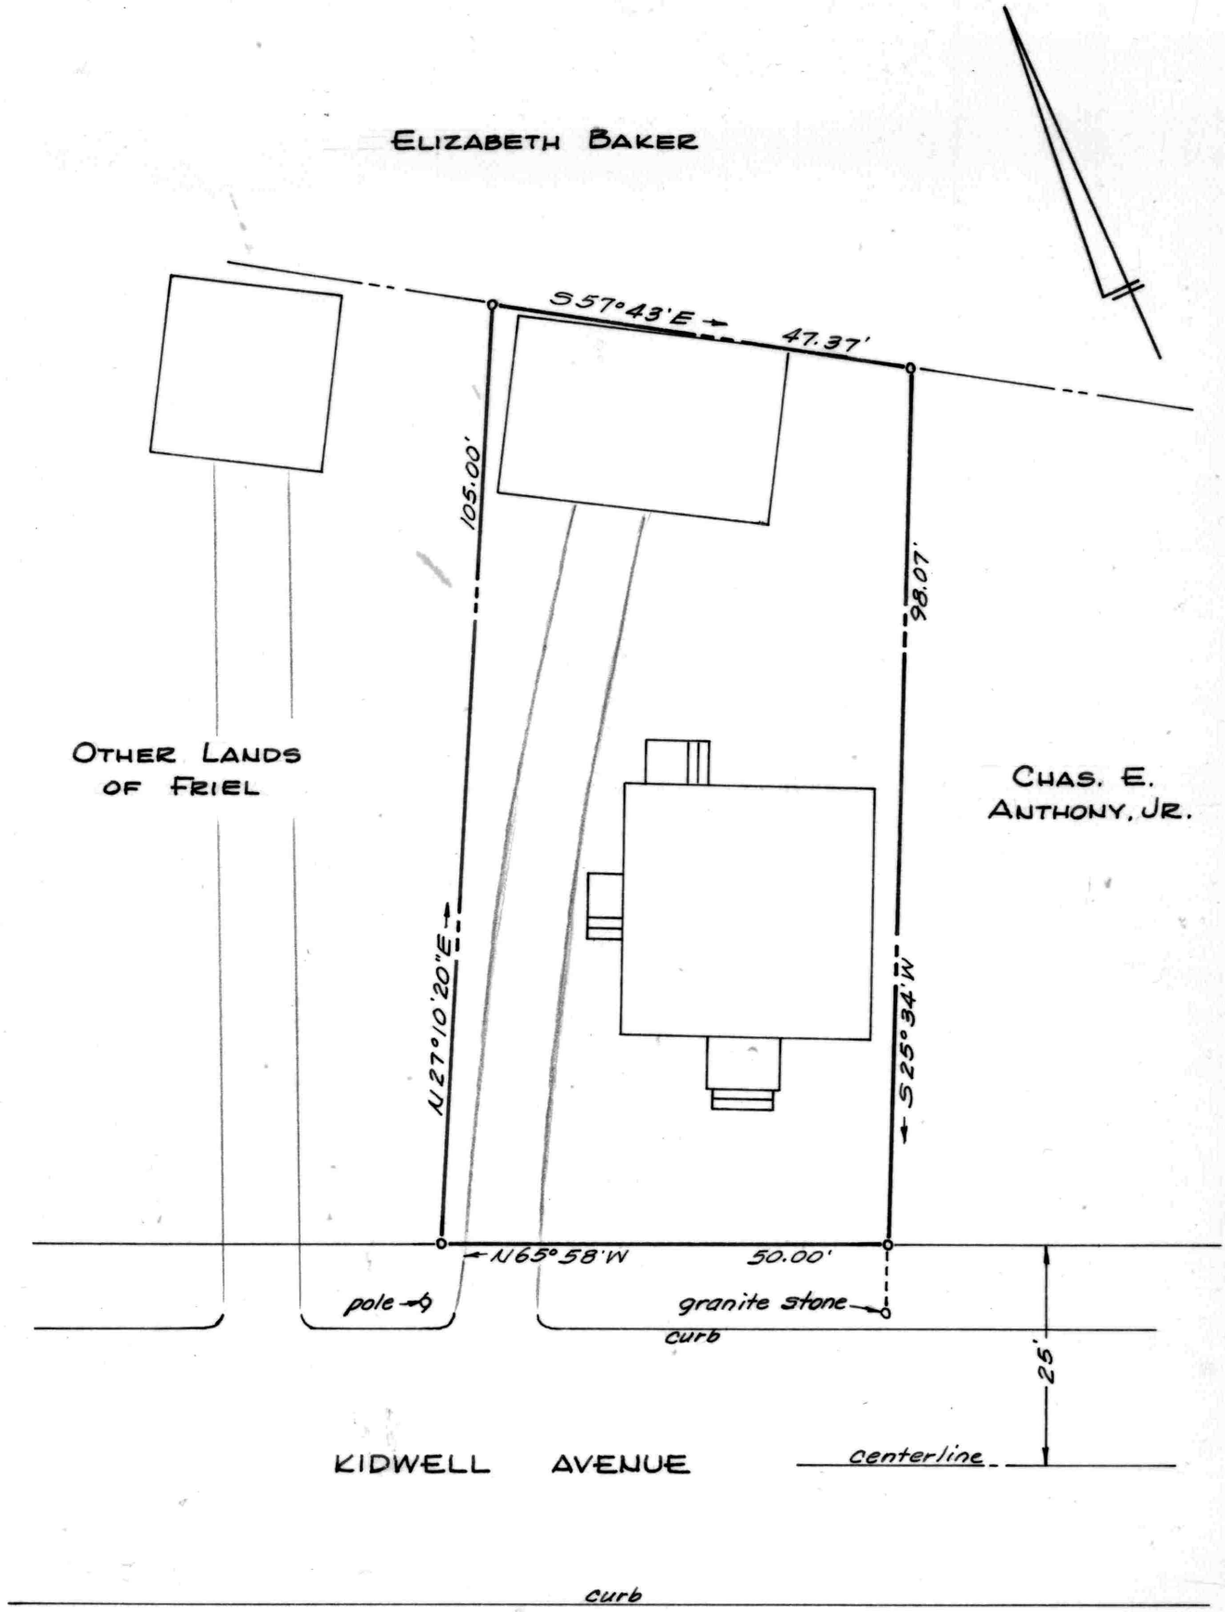

PLAT OF A SURVEY OF A PART OF THE

MARY M. FRIEL LANDS

CENTREVILLE, QUEEN ANNES CO., MD.

Scale 1"=20' Feb. 1968

William R. Nuttle, Reg. Surveyor
Chestertown, Md.

TSP-27-182

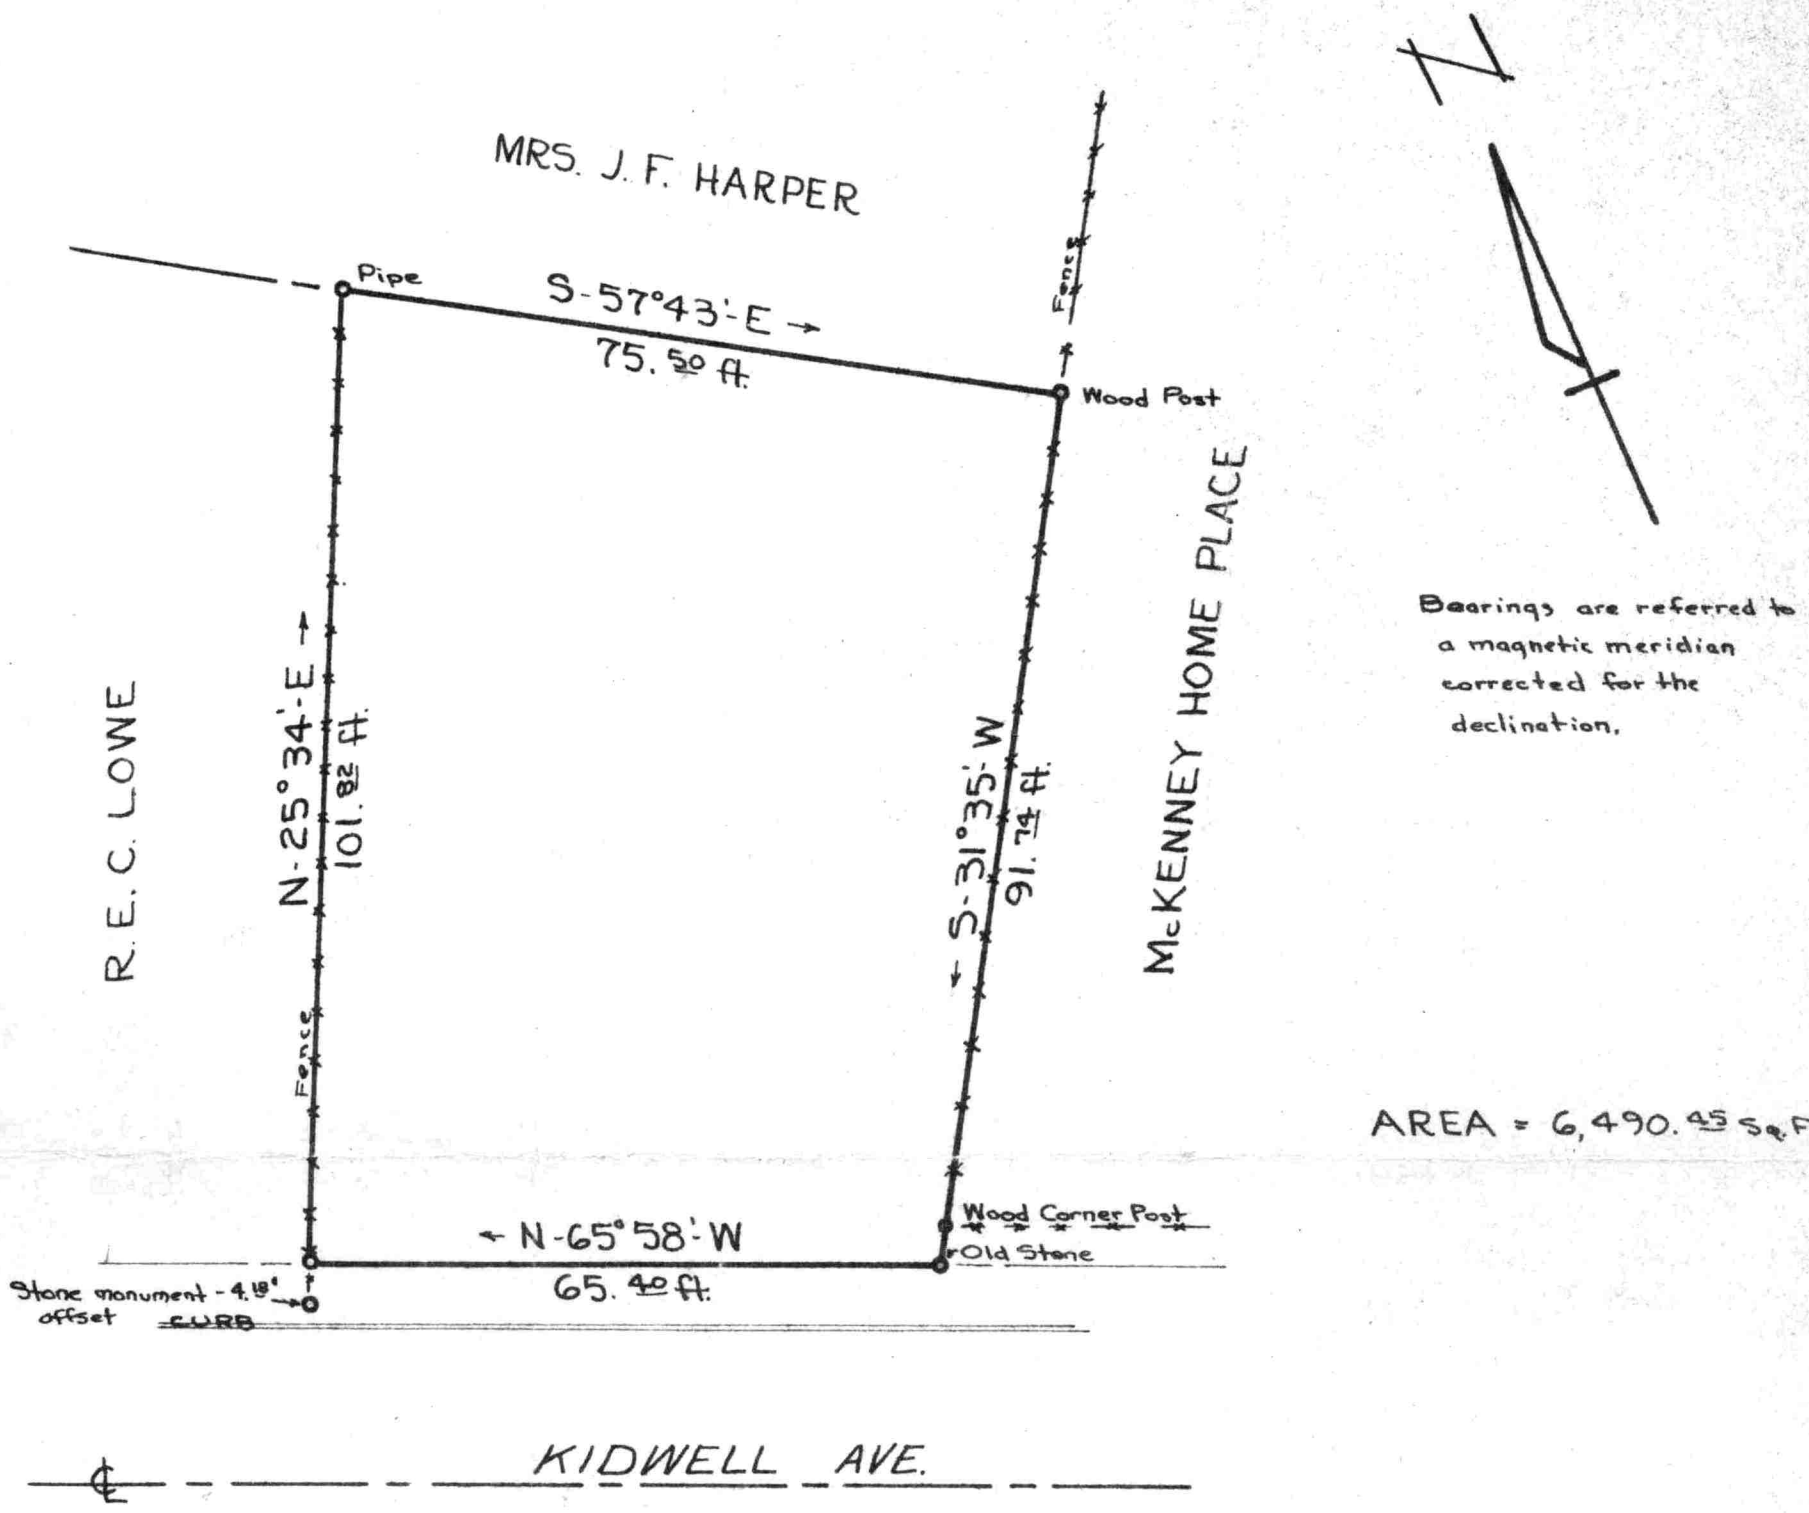

REFERENCES:

LOWE — SS 6, 346 & WFW 2, 110
HARPER - JEG 3, 101 & WAGH 1, 254
McKENNEY - Judgement WFW 3, 222

SURVEY BY: Walter E. Woodford Jr.

WALTER. E. WOODFORD, JR.
Centreville, Maryland
Registered Surveyor
Md. Reg. No. 2568

PLAT OF SURVEY
SHOWING A LOT OF LAND CONVEYED BY
R.E.C. LOWE
TO
MRS. M.C. TOLSON MORRIS
SITUATE ON KIDWELL AVENUE,
CENTREVILLE, THIRD ELECTION DISTRICT,
QUEEN ANNE'S COUNTY, MARYLAND
MARCH 1956
SCALE: 1 inch = 20 feet