SC5573-5-359

DESCRIPTION OF THE MARY M. FRIEL, ET. AL. LANDS, CENTREVILLE, QUEEN ANNES COUNTY, MD.

Beginning for the same at an iron pipe on the southeast side of Commerce Street, said point being the northernmost corner of the herein described lands and the westernmost corner of the lands of Lester C. Leonard, Jr.; and running, thence, by and with said Leonard lands and with the lands of John F. Harper, Jr. S 57 50 50 E - 205.21' to an iron pipe and the lands of William C. Rieken, formerly a part of the Friel lands; thence, by and with said Rieken lands S 27 10 20 W - 105.00' to an iron pipe and the northeast side of Kidwell Avenue; thence, by and with the northeast side of said road, along a line 10.5' from and parallel to the back of the curb, N 65 58 W - 216.50' to the southeast side of Commerce Street; thence, by and with the southeast side of said road, along a line 9.8' from and parallel to the back of the curb, N 32 09 10 E - 135.18' to the place of beginning. Containing in all 0.579 acres of land, more or less.

April 27, 1973.

William R. Nuttle.

Centreville 15

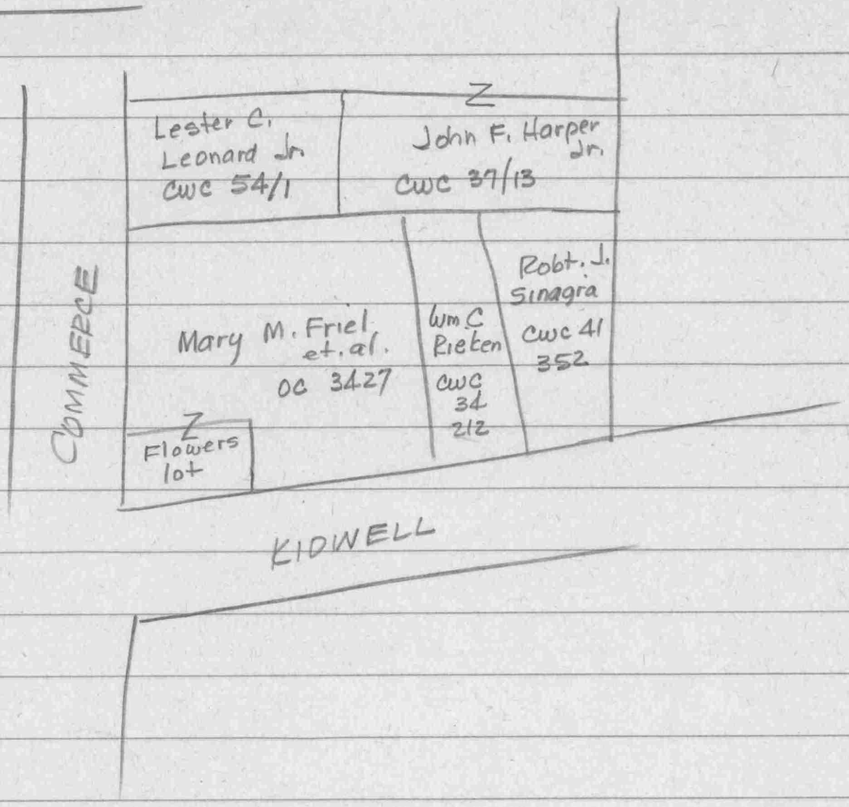

CWC 34/212 - Reiken - my description & plat
CWC 54/17 - Leonard

Begin stone at W cor on Commerce at cor. of Lowe

Leonard

S 53½° E - 10.7 to Price

N 36½° E - 4.1

N 54½° W - 10.7 to Commerce

S 36½° W - 4.1 to begin

"Primary School Lot"

165
11.55
176.55

176.55
9.8
186.35

4.18
101.82
106.00

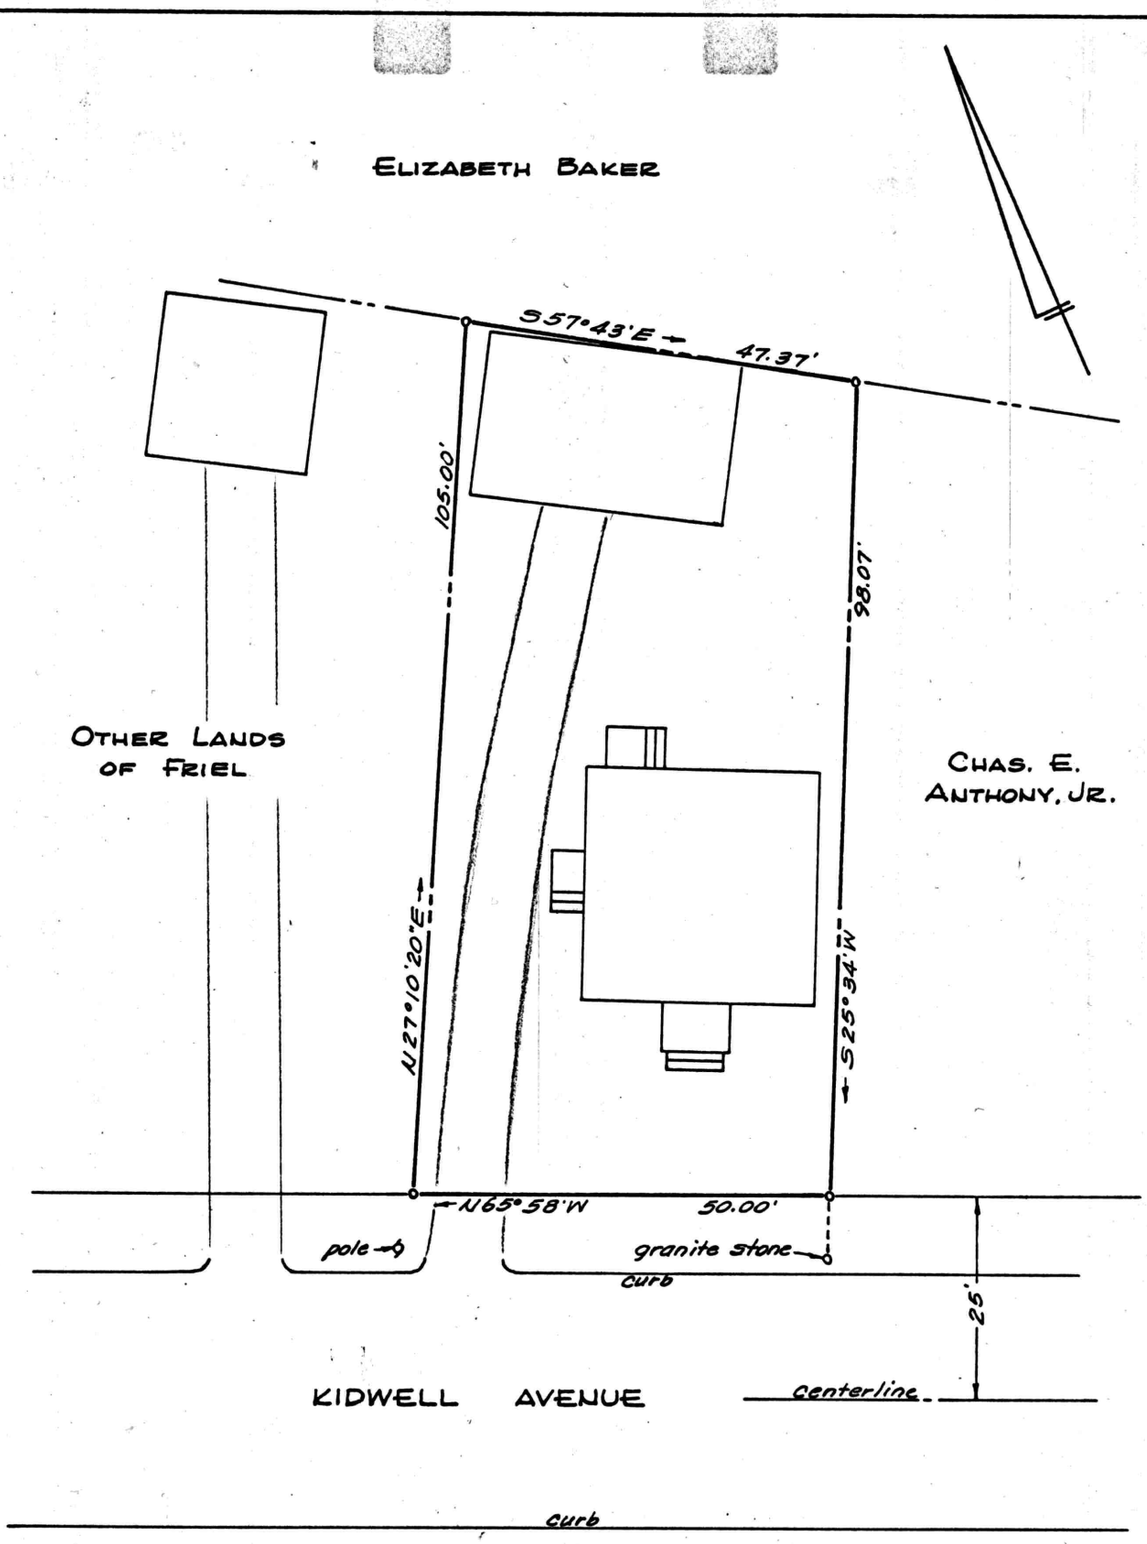

PLAT OF A SURVEY OF A PART OF THE

MARY M. FRIEL LANDS

CENTREVILLE, QUEEN ANNES CO., MD.

Scale 1"=20' Feb. 1968

William R. Nuttle, Reg. Surveyor
Chestertown, Md.

25 34
57 43
83 17

179 60
83 17
96 43

25 34
57 43
83 17

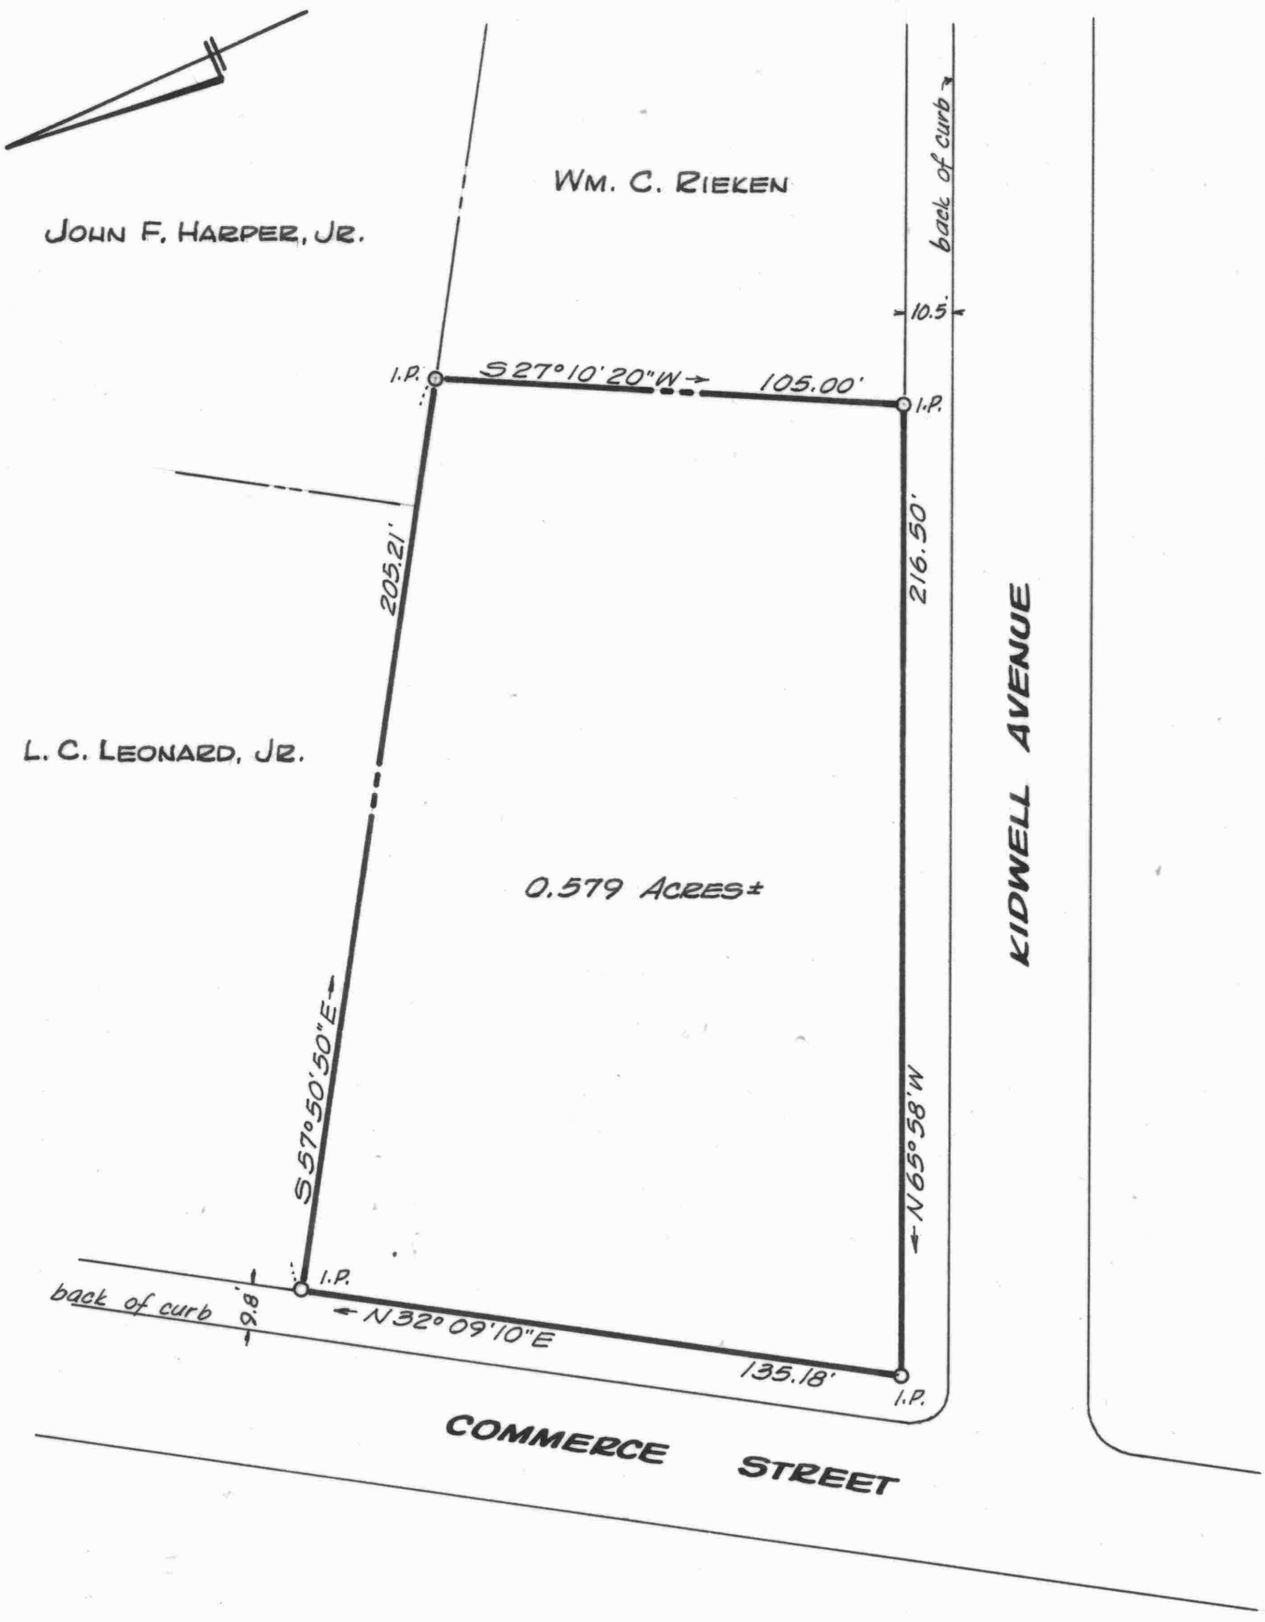

PLAT OF A SURVEY OF THE

MARY M. FRIEL, ET. AL. LANDS

CENTREVILLE, QUEEN ANNES CO., MD.

Scale 1"=40' Apr. 1973.

William R. Nuttle, Reg. Surveyor
Chestertown, Md.

I.P. = iron pipe to be set