SC5593-5-368

Centreville Map 6

Beskid - CWC 78/430

Begin pt. on pub rd. at SW cor. Cissell
with Cissell N25°32'E-150' to 10' alley
" same N65°W-83 to Lawrence Callahan
" " S25°32'W-150' to rd.
" rd. S65°W-83 to begin
S&E 300 sq. ft. to SHA CWC 73/36 - ~~6447~~ 42838
Q-495-2-271

Blunt

Begin at stake 273' from C.M. at corner of G.T. James home lot
with N side rd. N61°30'W-90'
" Olin Hunter N32°30'E-144.5 to iron post
" Furbush N41°E-11.5
" south side 10' alley S56°15'E-89
" Halliday S32°30'W-151 to begin

Brown: TSP 41/590

Survey by Woodford 1958

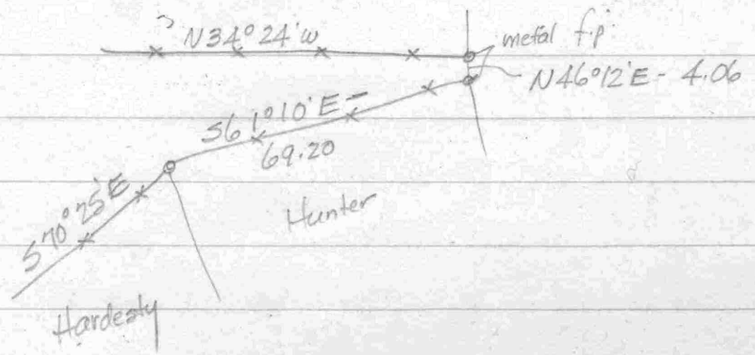

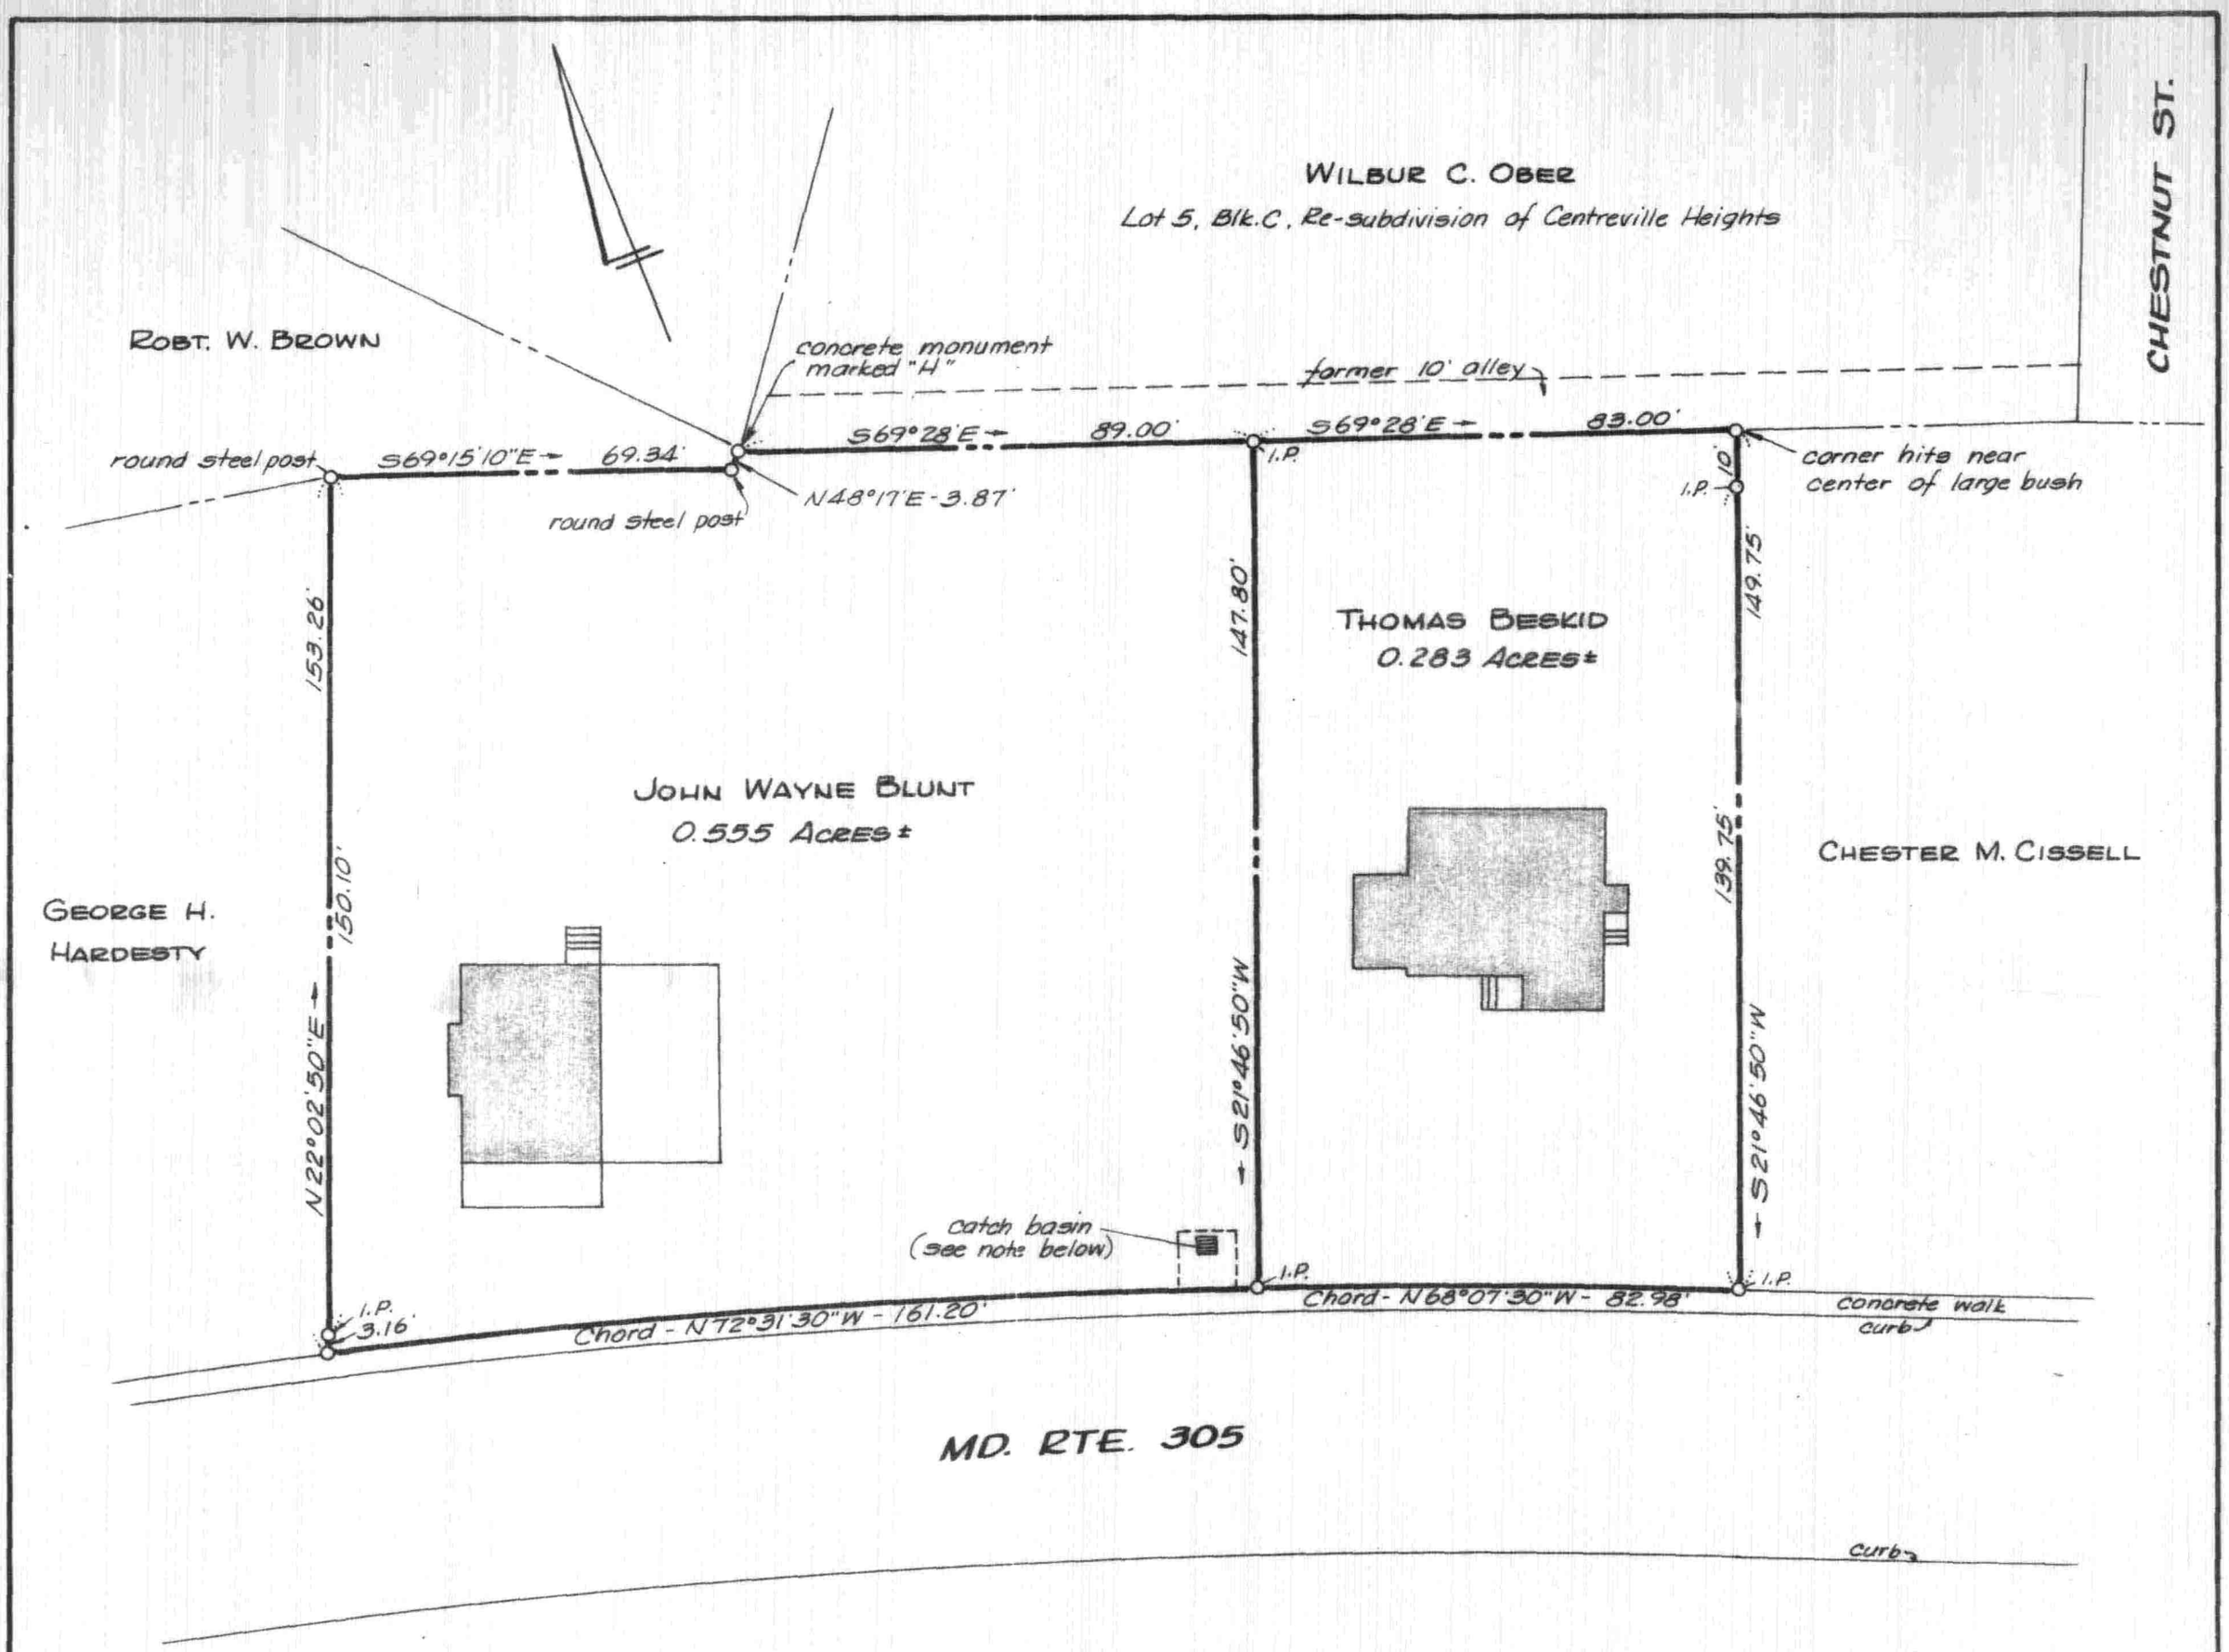

Note: See SHA Plat 42838 for Md. Rte. 305 right-of-way data. Offsets from base line of right-of-way to centerline of construction and to right-of-way line indicate that the north side of the concrete walk to be the right-of-way line. A 10'x10' area beyond the walk is included in the state road lands and probably is in the area around the catch basin shown.

I.P. = iron pipe

PLAT OF A SURVEY OF THE

BLUNT & BESKID LANDS

CENTREVILLE, QUEEN ANNES CO., MD.

Scale 1" = 30' June 1974.

William R. Nuttle, Reg. Surveyor
Chestertown, Md.