SC5593-5-379

No55443 Re14806
Received For Record March 22, 1966

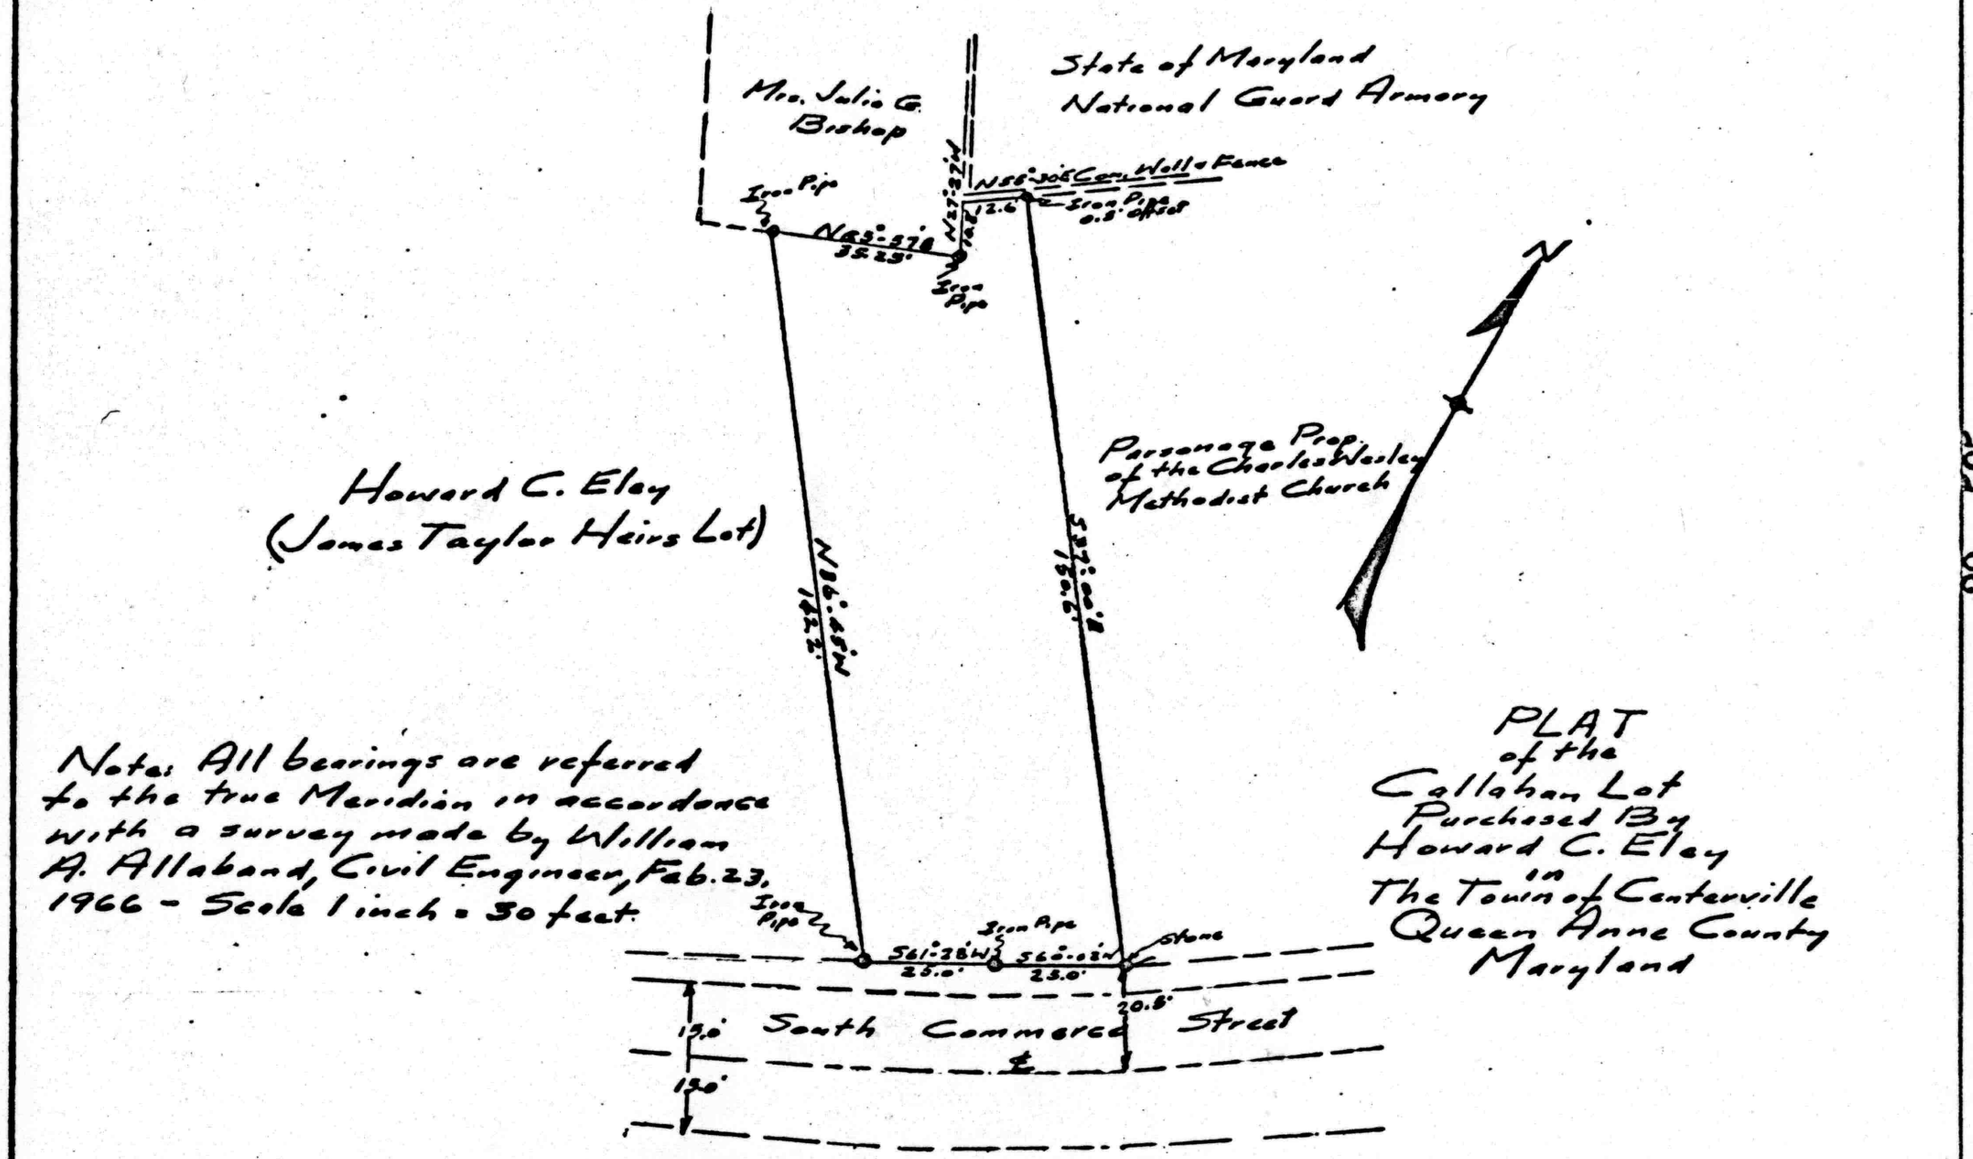

Note: All bearings are referred to the true Meridian in accordance with a survey made by William A. Allaband, Civil Engineer, Feb. 23, 1966 - Scale 1 inch = 30 feet.

PLAT
of the
Callahan Lot
Purchased By
Howard C. Eley
in
The Town of Centerville
Queen Anne County
Maryland

LIBER 20 PAGE 565

4-18-66 Original revised to Hunter - Queen Anne, Md.

John Sause wants grading plan on these two lots

Nov. 8, 1974

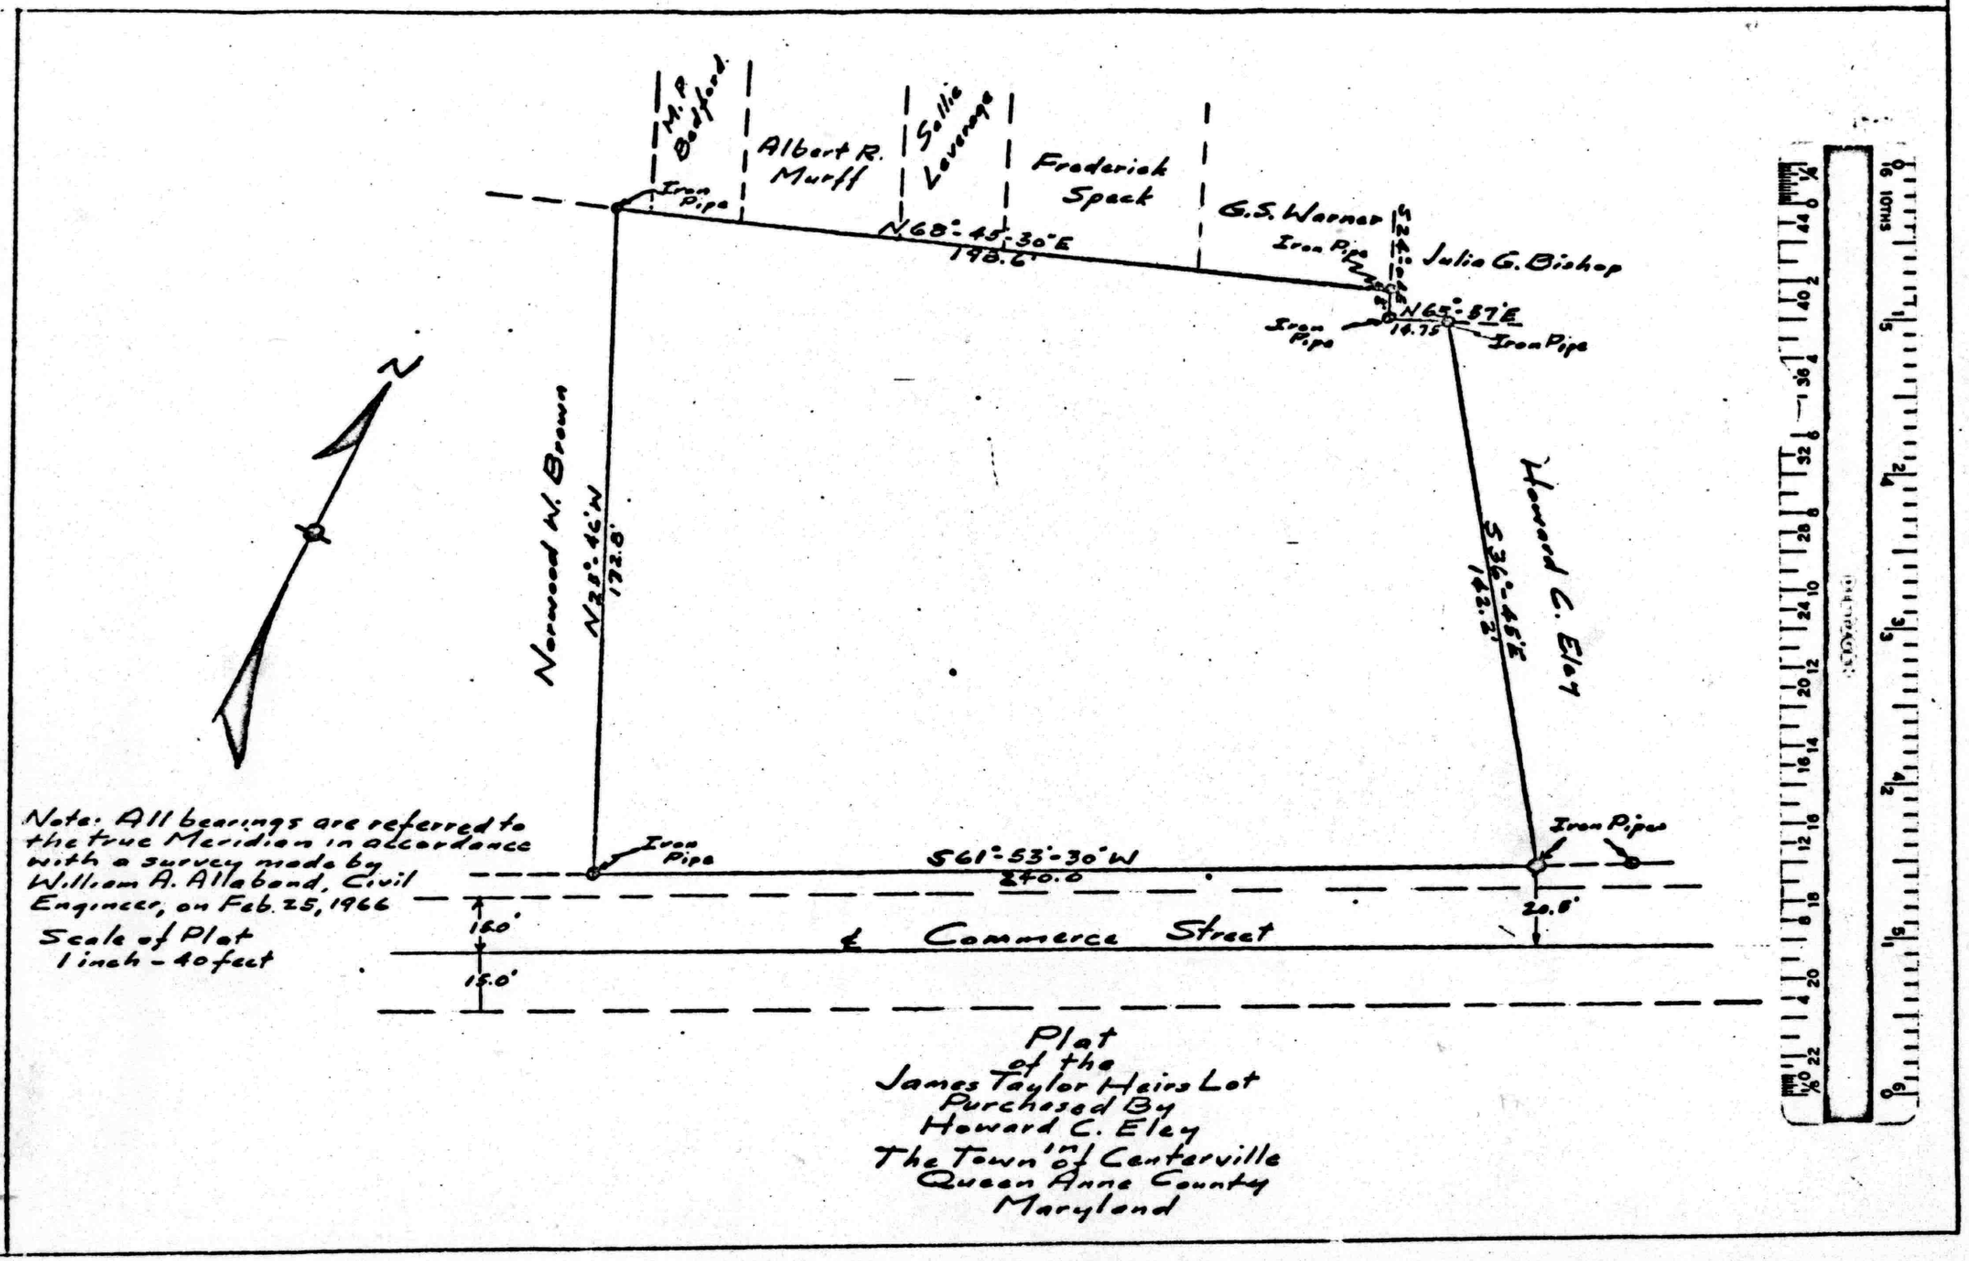

Note: All bearings are referred to the true Meridian in accordance with a survey made by William A. Allaband, Civil Engineer, on Feb. 25, 1966

Scale of Plot
1 inch - 40 feet

Plat
of the
James Taylor Heirs Lot
Purchased By
Howard C. Eley
The Town of Centerville
Queen Anne County
Maryland