SC5593-5-409

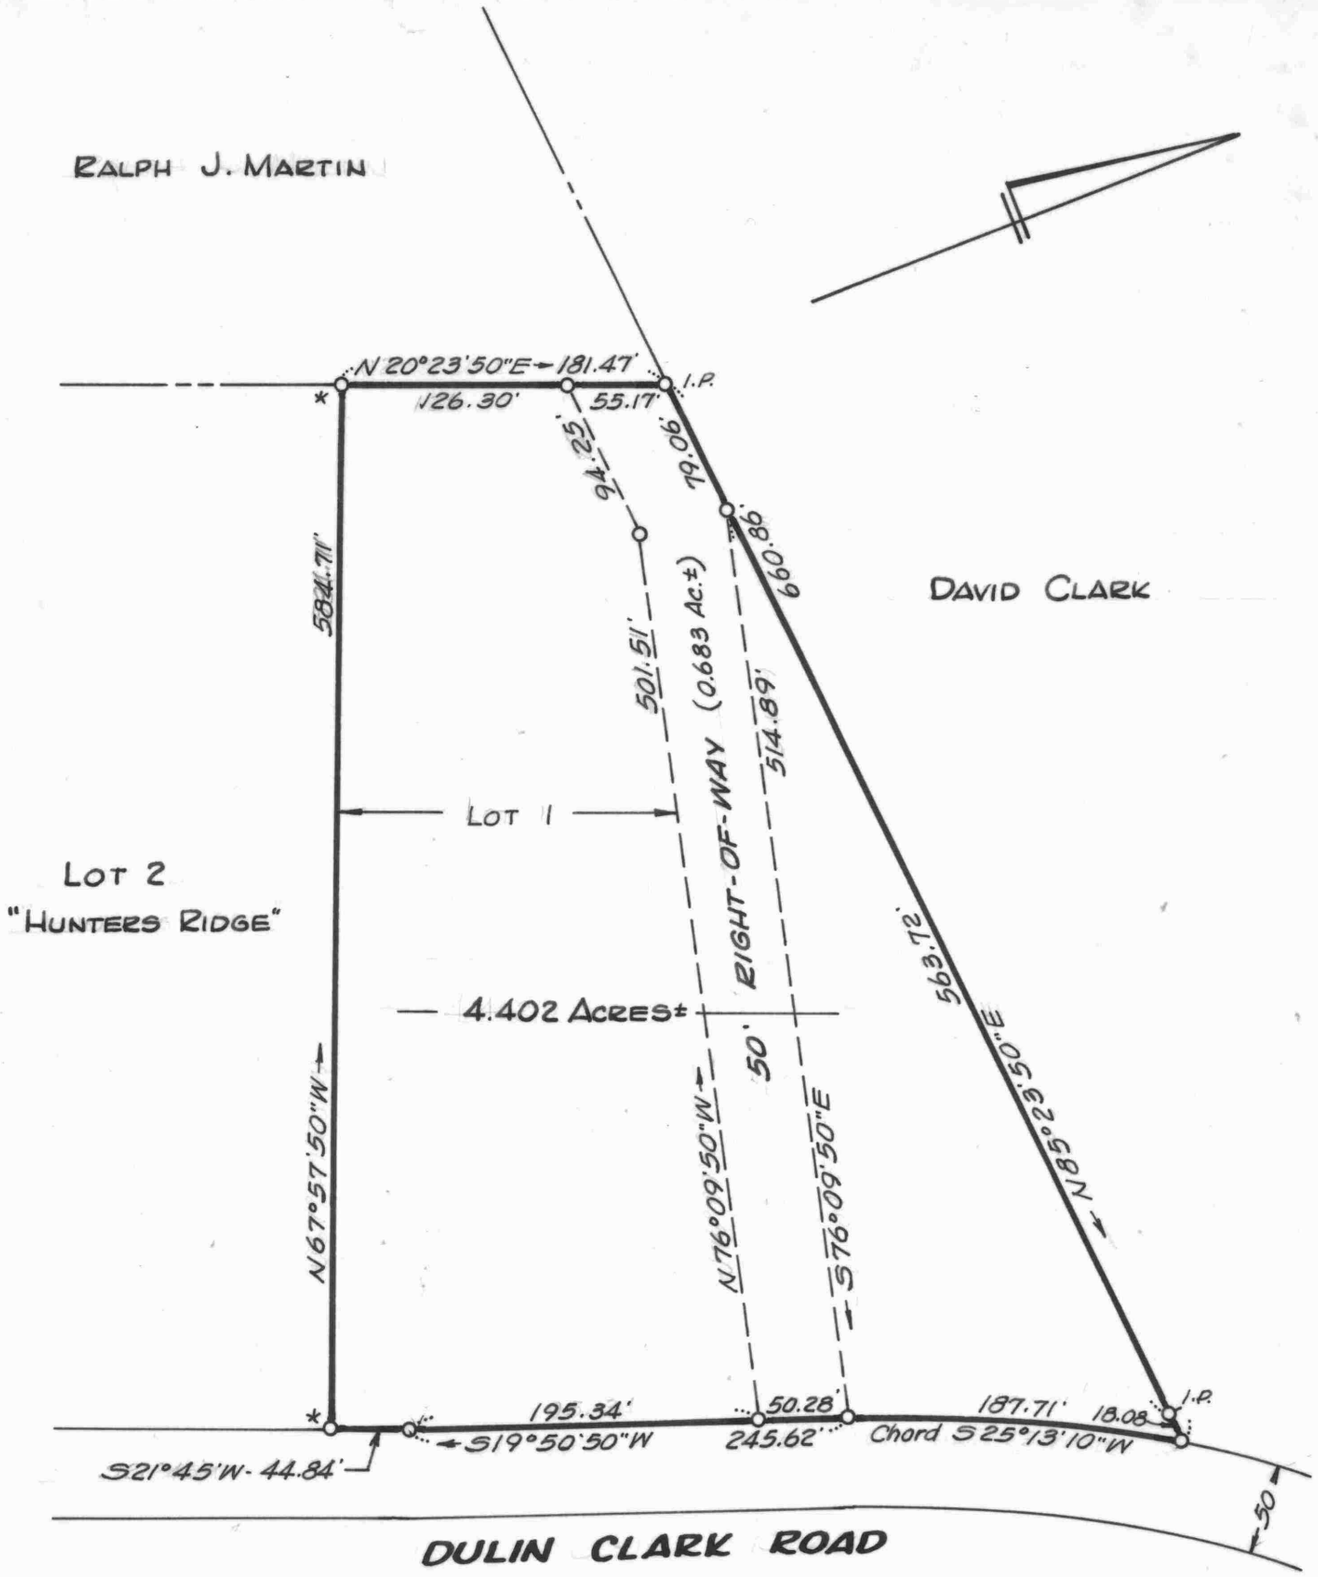

PLAT OF A SURVEY OF PART OF THE

FRANK G. BALDWIN LANDS

3RD DISTRICT, QUEEN ANNES CO., MD.

Scale 1" = 100' July 1978.

William R. Nuttle, Reg. Surveyor
Chestertown, Md.

I.P. = iron pipe

* = iron pipe to be set.

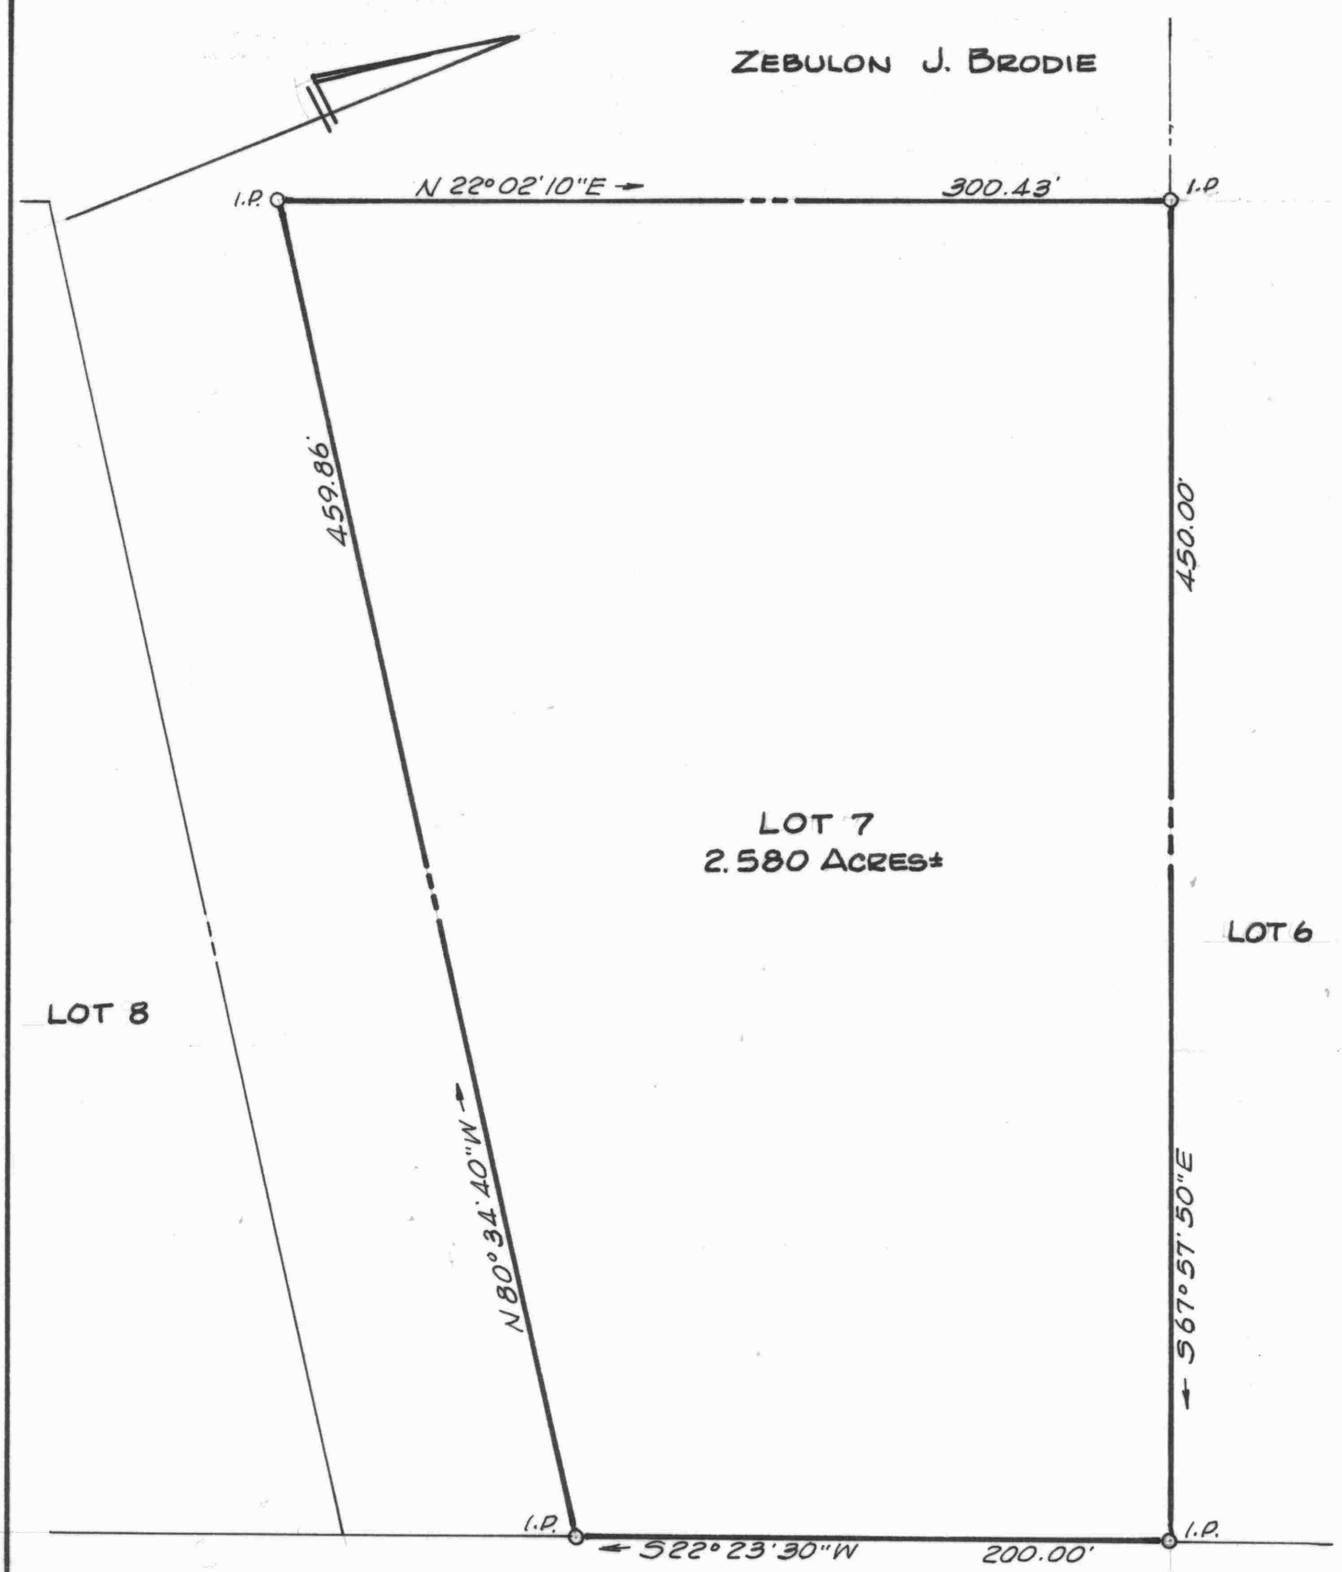

STATE OF MARYLAND
WILLIAM RAY NUTTLE
No. 4180
REGISTERED
LAND SURVEYOR

LOT 7

HUNTERS RIDGE

3RD DISTRICT, QUEEN ANNES CO., MD.

Scale 1" = 60' Sept. 1986.

William R. Nuttle, Reg. Surveyor
Chestertown, Md.

I.P. = iron pipe

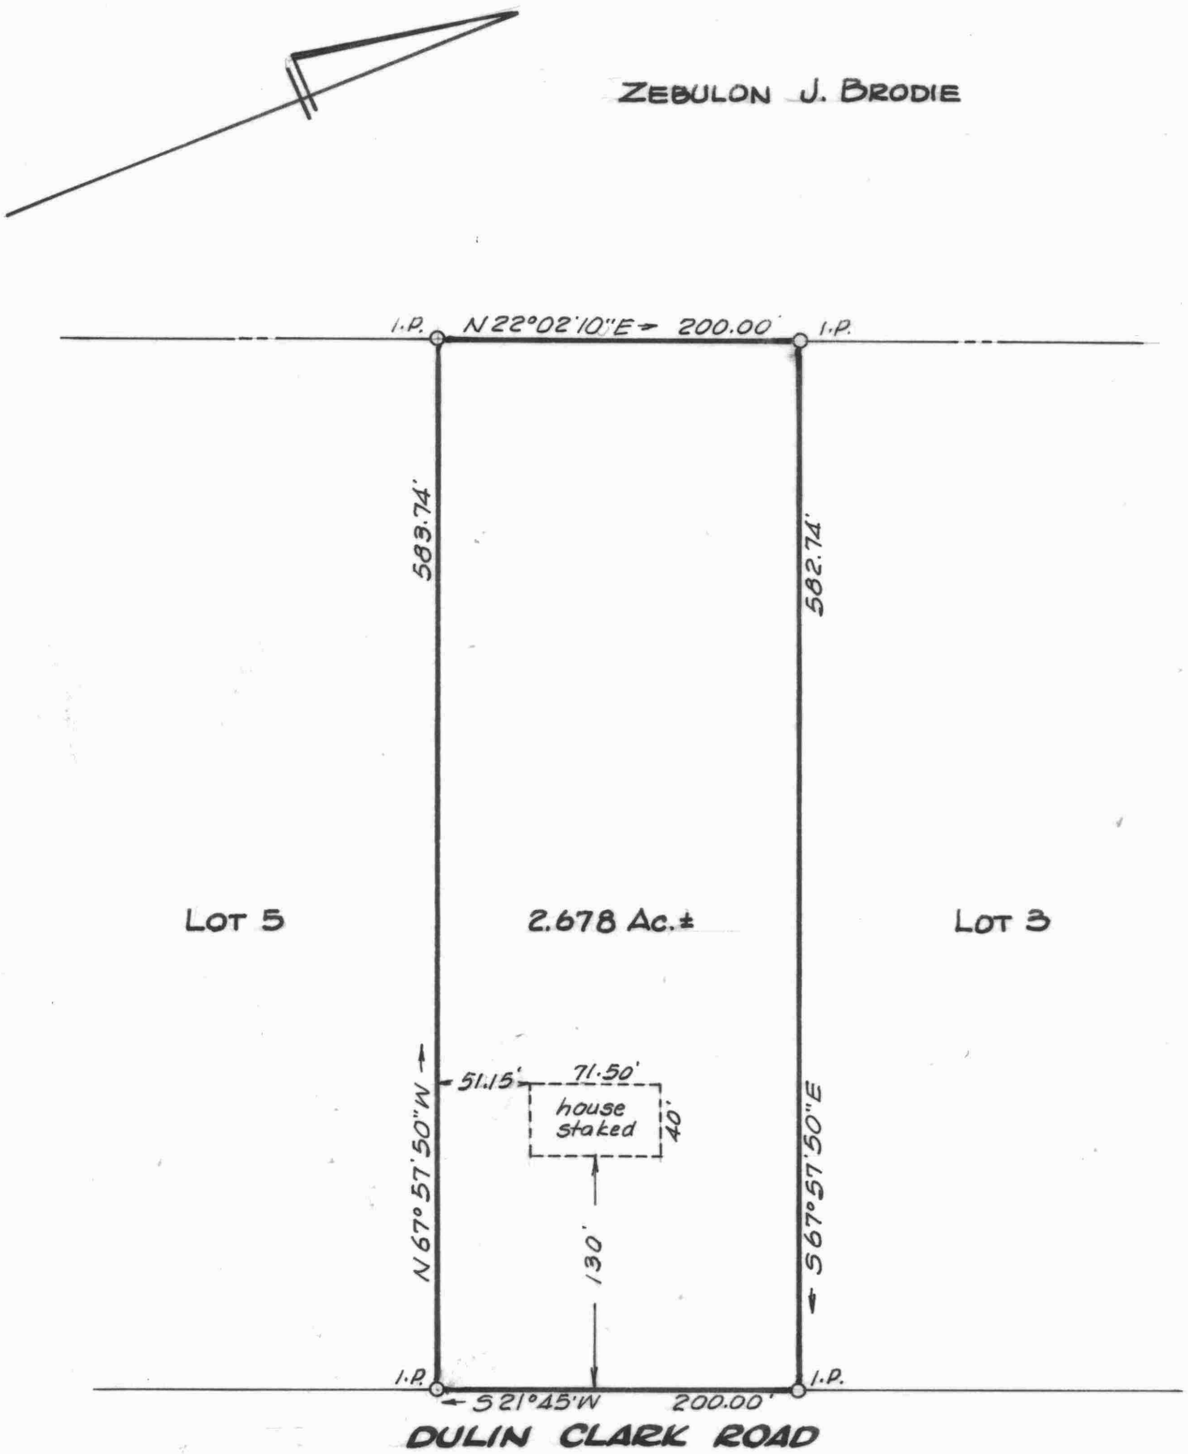

STATE OF MARYLAND
WILLIAM RAY NUTTLE
No. 4180
REGISTERED
LAND SURVEYOR

LOT 4

HUNTERS RIDGE

3RD DISTRICT, QUEEN ANNES CO., MD.

Scale 1"=100' Jan. 1986.

William R. Nuttle, Reg. Surveyor
Chestertown, Md.

I.P.= iron pipe

for Kathy Stoops